



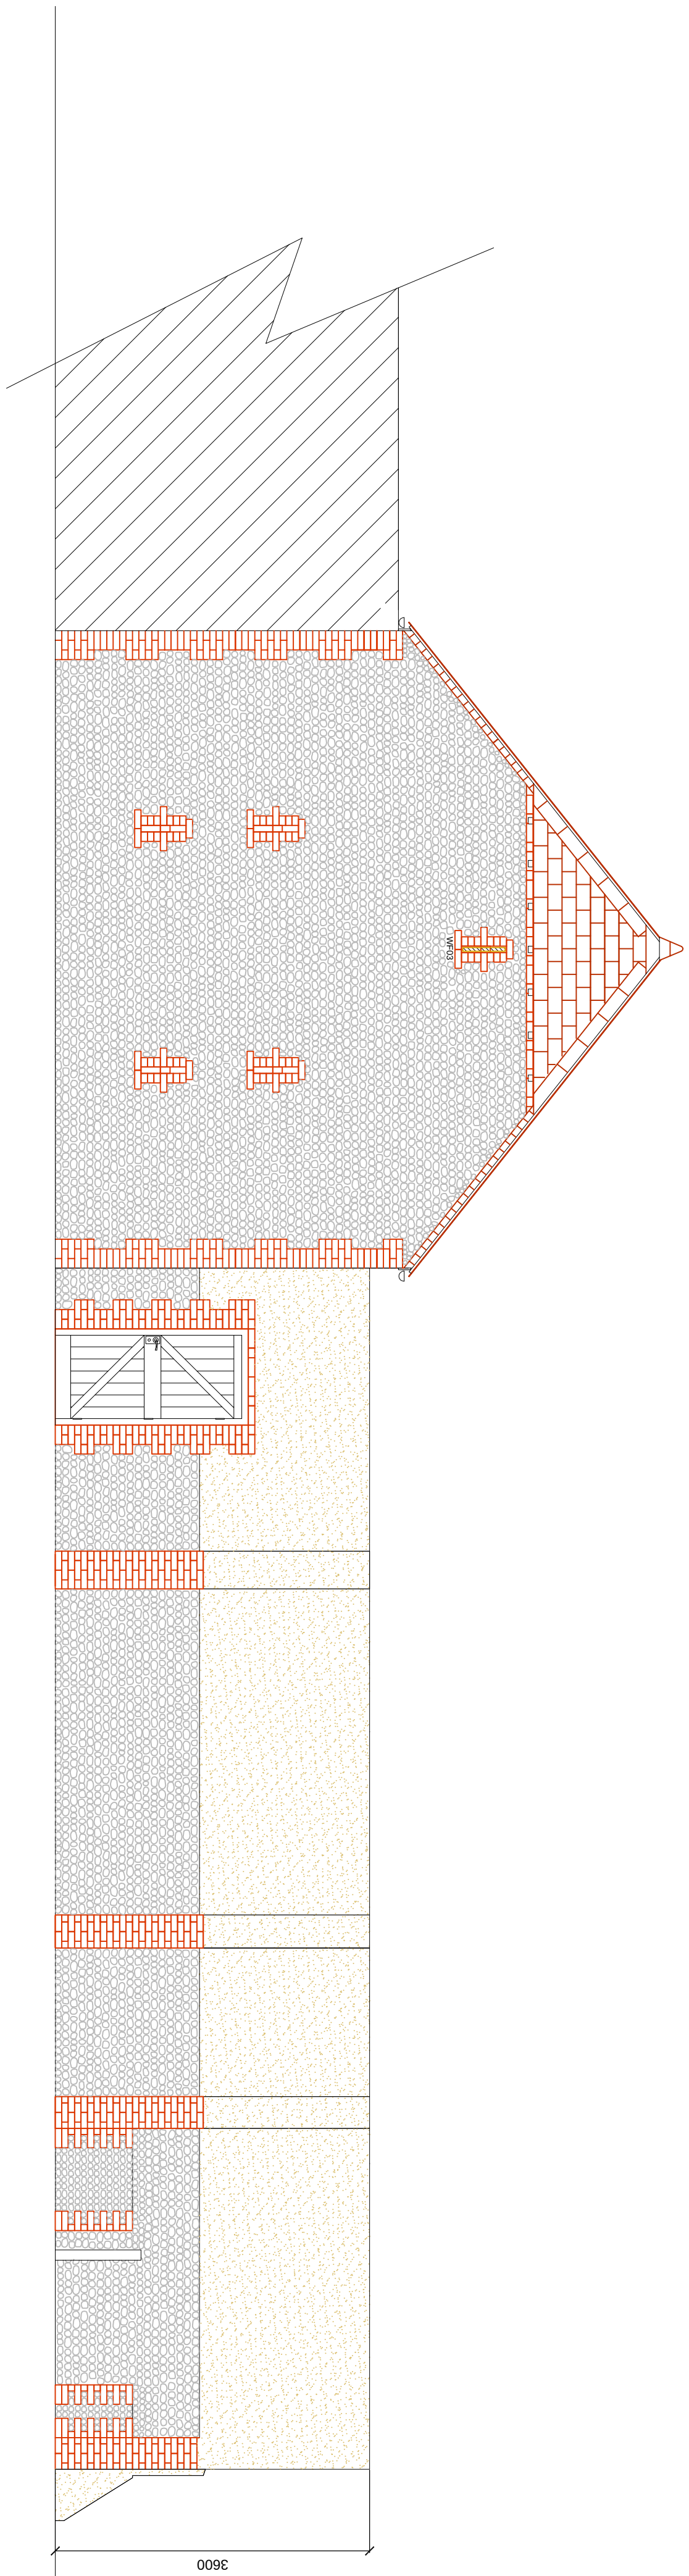


08
006

PROPOSED GARDEN WALL ELEVATION

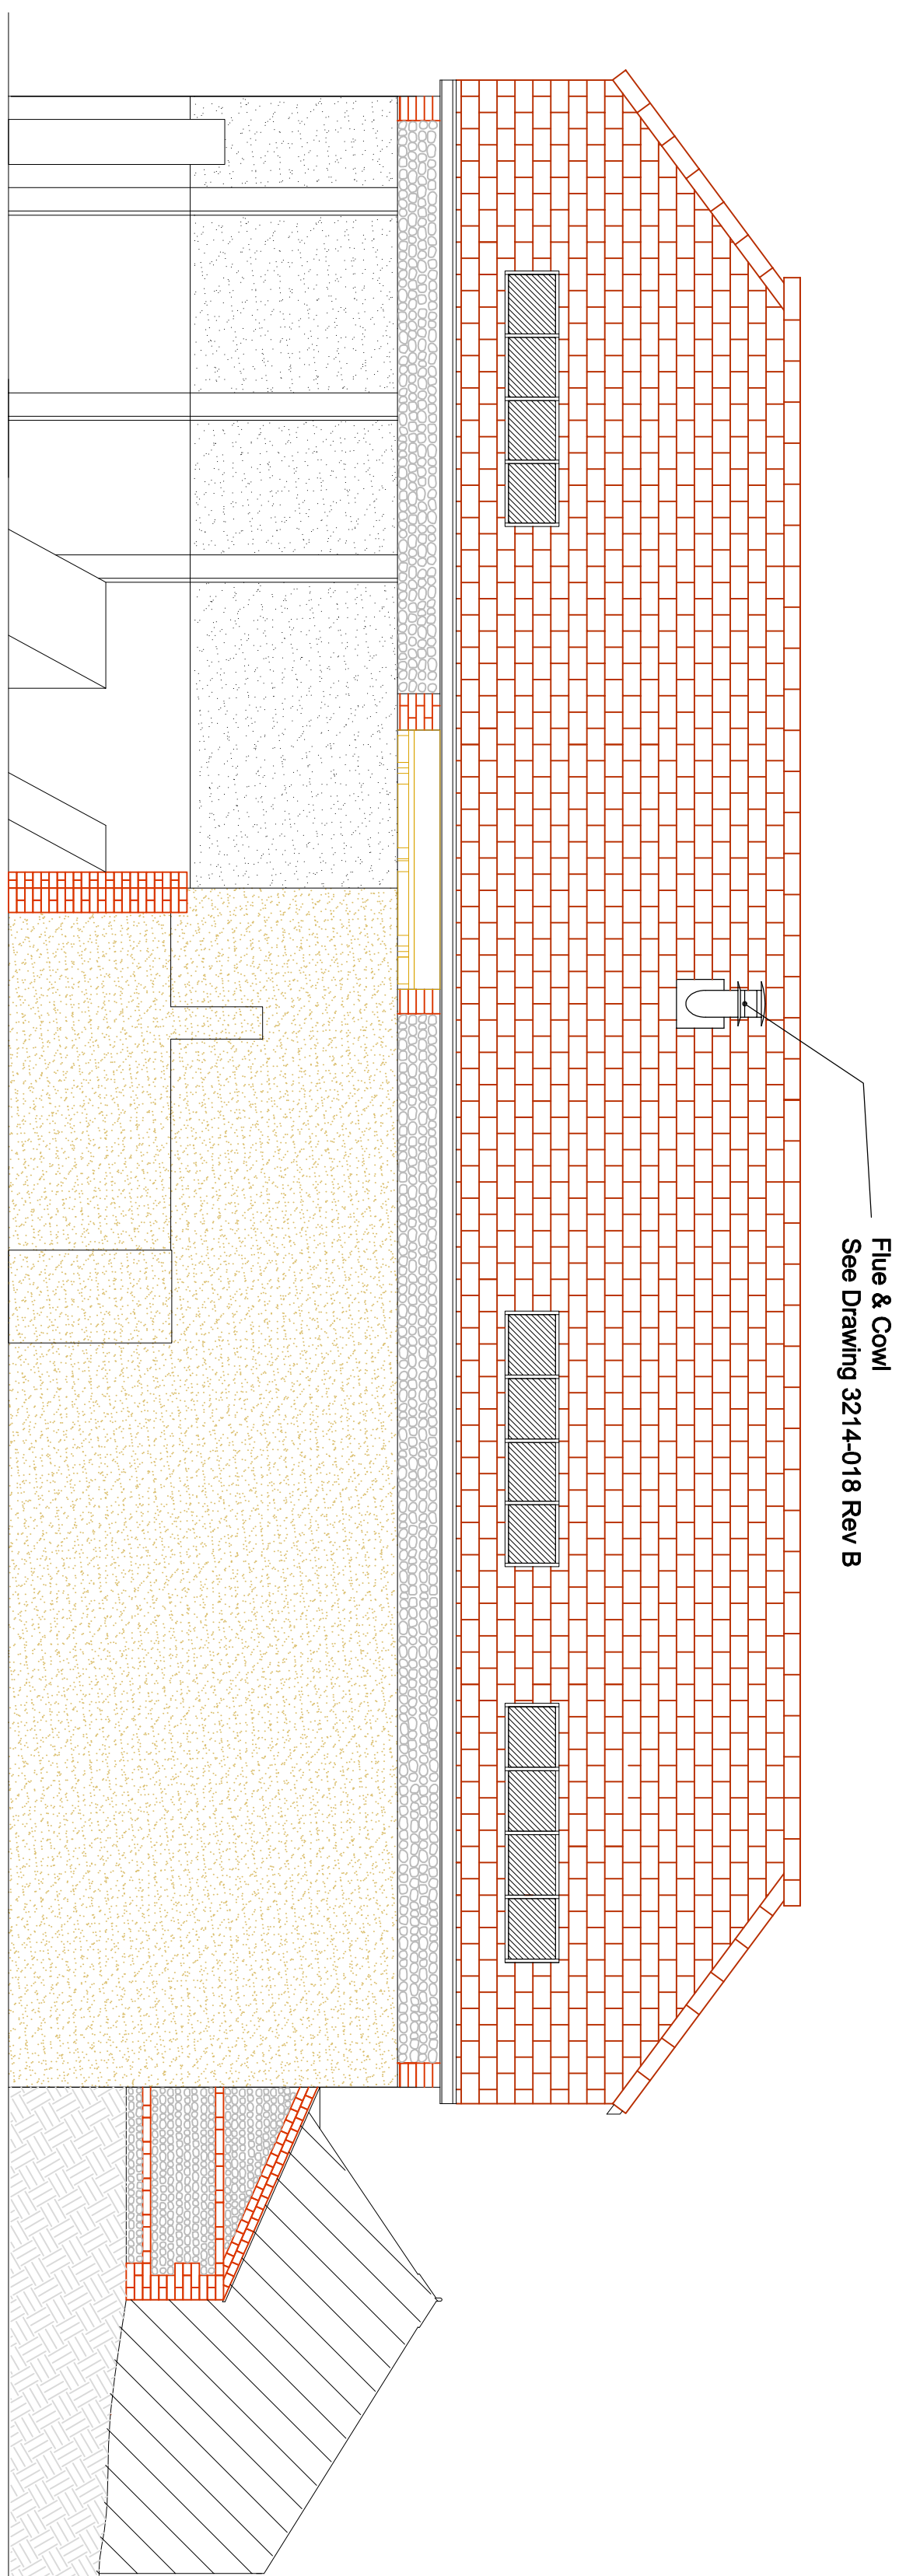

09
006

PROPOSED GARDEN WALL ELEVATION

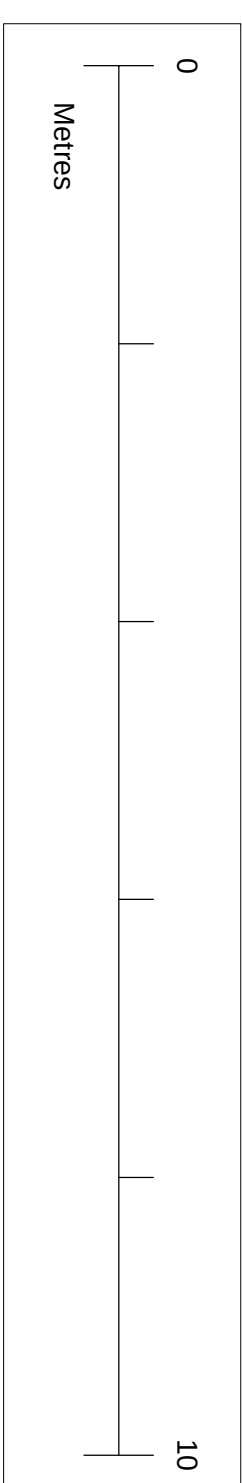

PLANNING ISSUE

NOTES:		
DATE	REV.	COMMENTS
16-01-12	A	Planning Issue
25-01-12	B	Proposed fenestration revised
27-03-12	C	Elevations revised
11-04-12	D	Patent Grazing over west entrance removed
13-08-12	E	Cowl added - Barn doors design revised

1 Foxcombe - South Harding - Petersfield GU31 5PL
tel: 01730 82 66 66
email : febodesigns@btinternet.com

Bolrush Developments - The Old Barn - Ferring

The Old Barn - Proposed Garden Wall Elevations

DRAINING NO.	DRAIN	SCALE	DATE	REL
--------------	-------	-------	------	-----

3214-011	AF	1:50 A1	Aug/12	E
----------	----	---------	--------	---

This scheme is subject to town planning and all other necessary consents. Dimensions, areas and levels where given are only approximate and subject to change.

to site survey. All dimensions are to be checked on site. Any discrepancies are to be reported to the architect/supervising officer

Figured dimensions only are to be taken from this drawing.

This drawing is to be read in conjunction with all relevant constraints and variations are to be notified to the architect/owner's design officer before the architect's drawings/documents and any discrepancies or specialists' drawings/documents are to be notified to the architect/owner's design officer before the architect's drawings/documents and any discrepancies or

variations are to be limited to six consecutive working hours before the affected work commences.