

ARUN DISTRICT COUNCIL:FG/109/06/ 22/08/2006

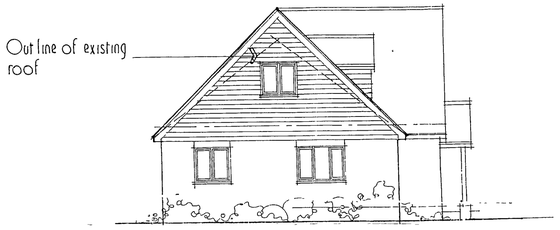


South Elevation

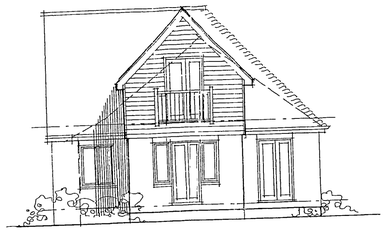


West Elevation




East Elevation

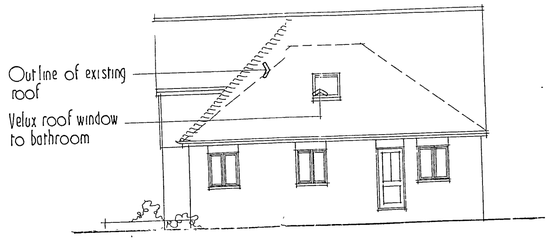

North Elevaton

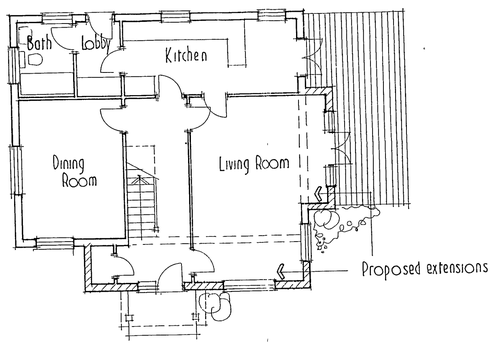

Ground Floor

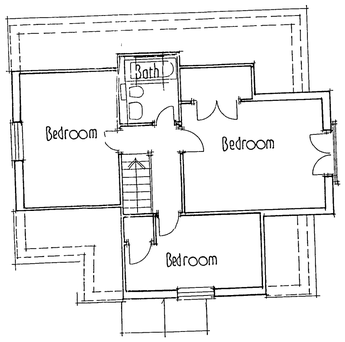

First floor

External Finishes

Roof


Roof finished with plain tiles to match existing with bonnet hip tiles

Walls:

Walls to be finished with render and painted to match existing.
Gables clad with eternit (concrete composite) cladding, fixed over hanging battens.


Joinery:

All fascias soffits and barge boards to be painted timber
All windows and external doors to be white upvc

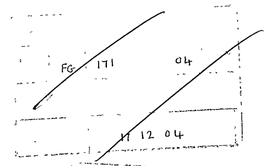


ARUN DISTRICT COUNCIL

No.	FG	109	06	
RECEIVED	22/8/06			

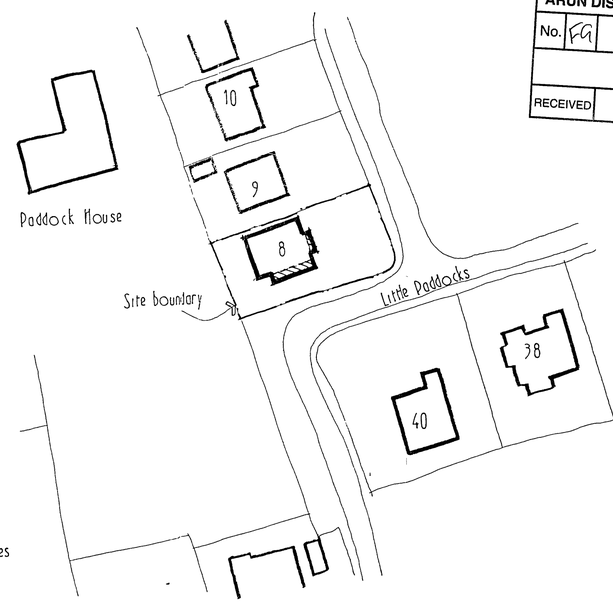

Block Plan 1:500

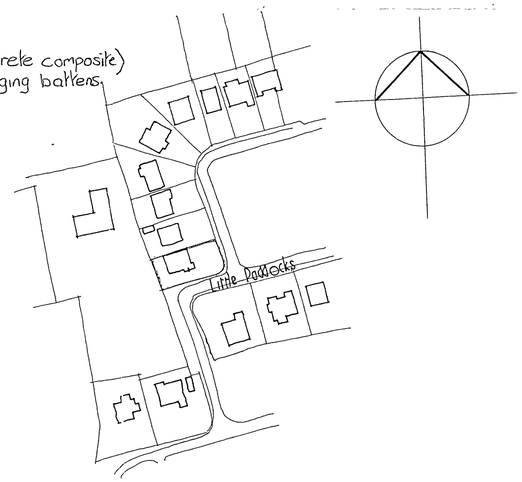

Location Plan 1:1250

R J C A
CHARTERED ARCHITECTS

LIME KILN BARN
CHICHESTER
COLWORTH
WEST SUSSEX
PO20 2DS

TEL 01243 - 787011 FAX 01243 - 787022

REVISION | DATE

PROJECT: Proposed extension and alterations to 8 Little Paddocks Ferring

DRAWING: Proposed Plans & Elevations

SCALE 1:100	DATE	DRG No 04/48/01	REV
DRAWN	CHECKED		