


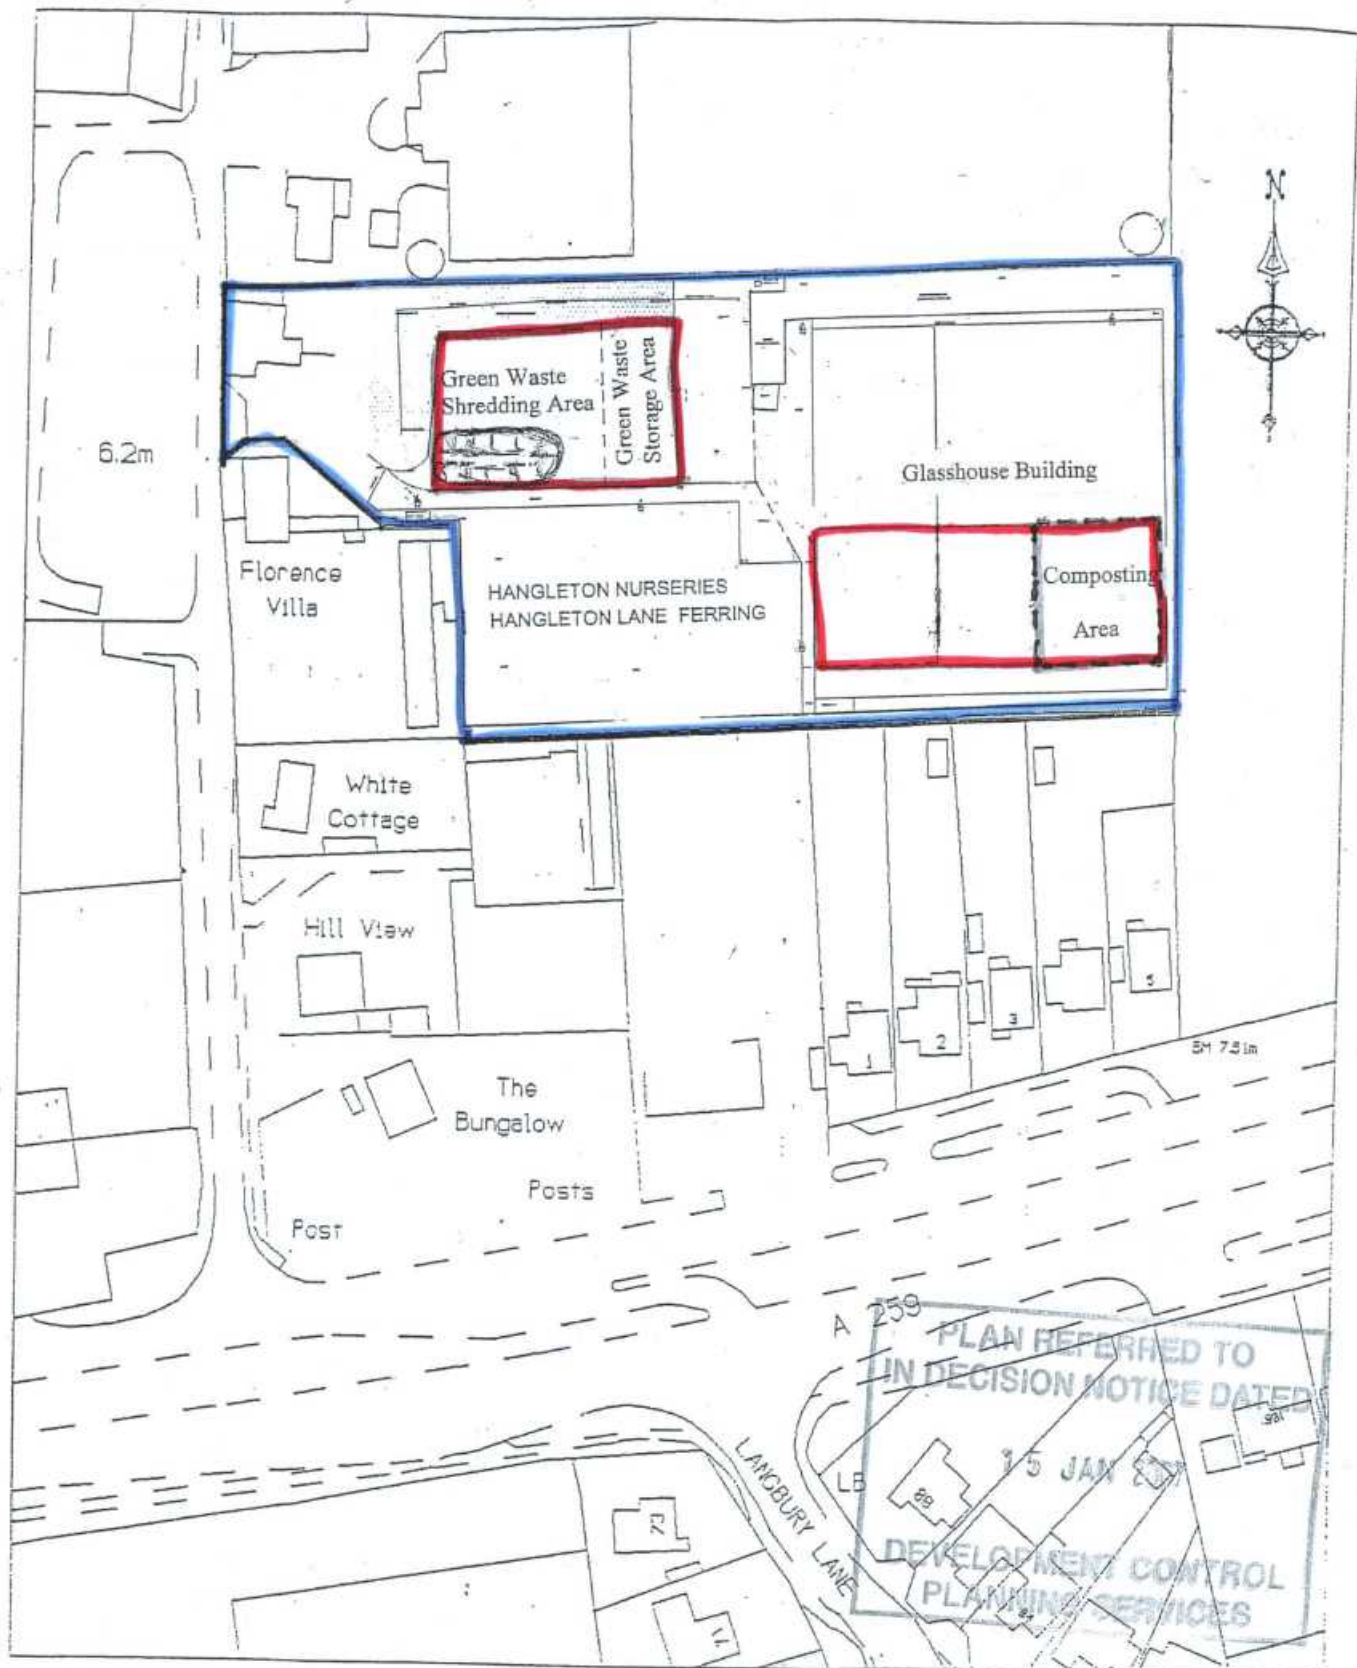

Site:	Hangleton Nursery, Hangleton Lane, Ferring, West Sussex
Project:	Proposed Composting Facility
Operator:	Millbeech Ltd
Title:	Site Location Plan
Drawing No	2.385/03/1A
Scale	1:1250
Dated	3 rd June 2004
Consultant:	Patrick Johnston Associates Ltd Woodgate House, Woodgate, Chichester, West Sussex PO20 3SU

W.S.C.C.
12 JAN 2007
DEVELOPMENT CONTROL
PLANNING SERVICES