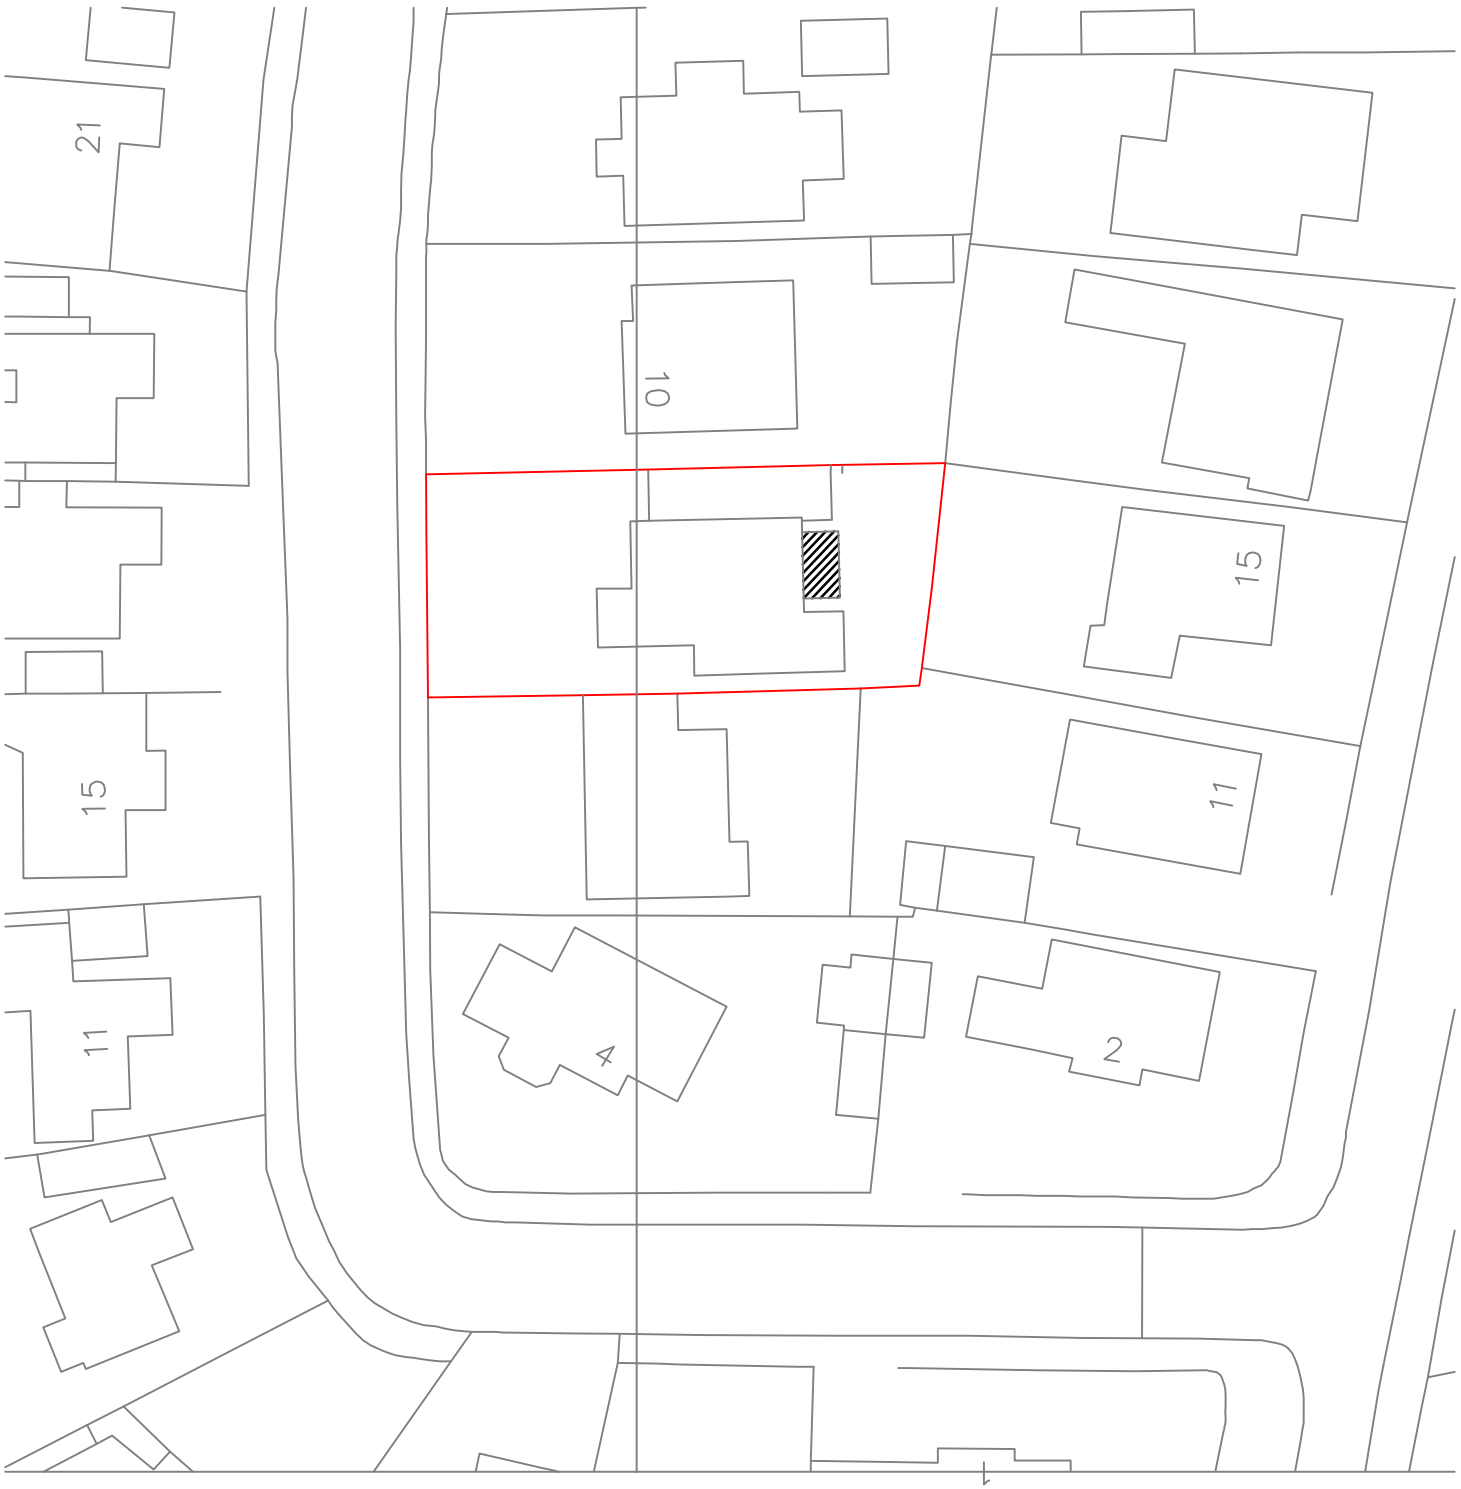

0 20 40 60 80

Metres

N

8 Foamcourt Waye
Ferring
Block Plan 1:500
A4 Paper