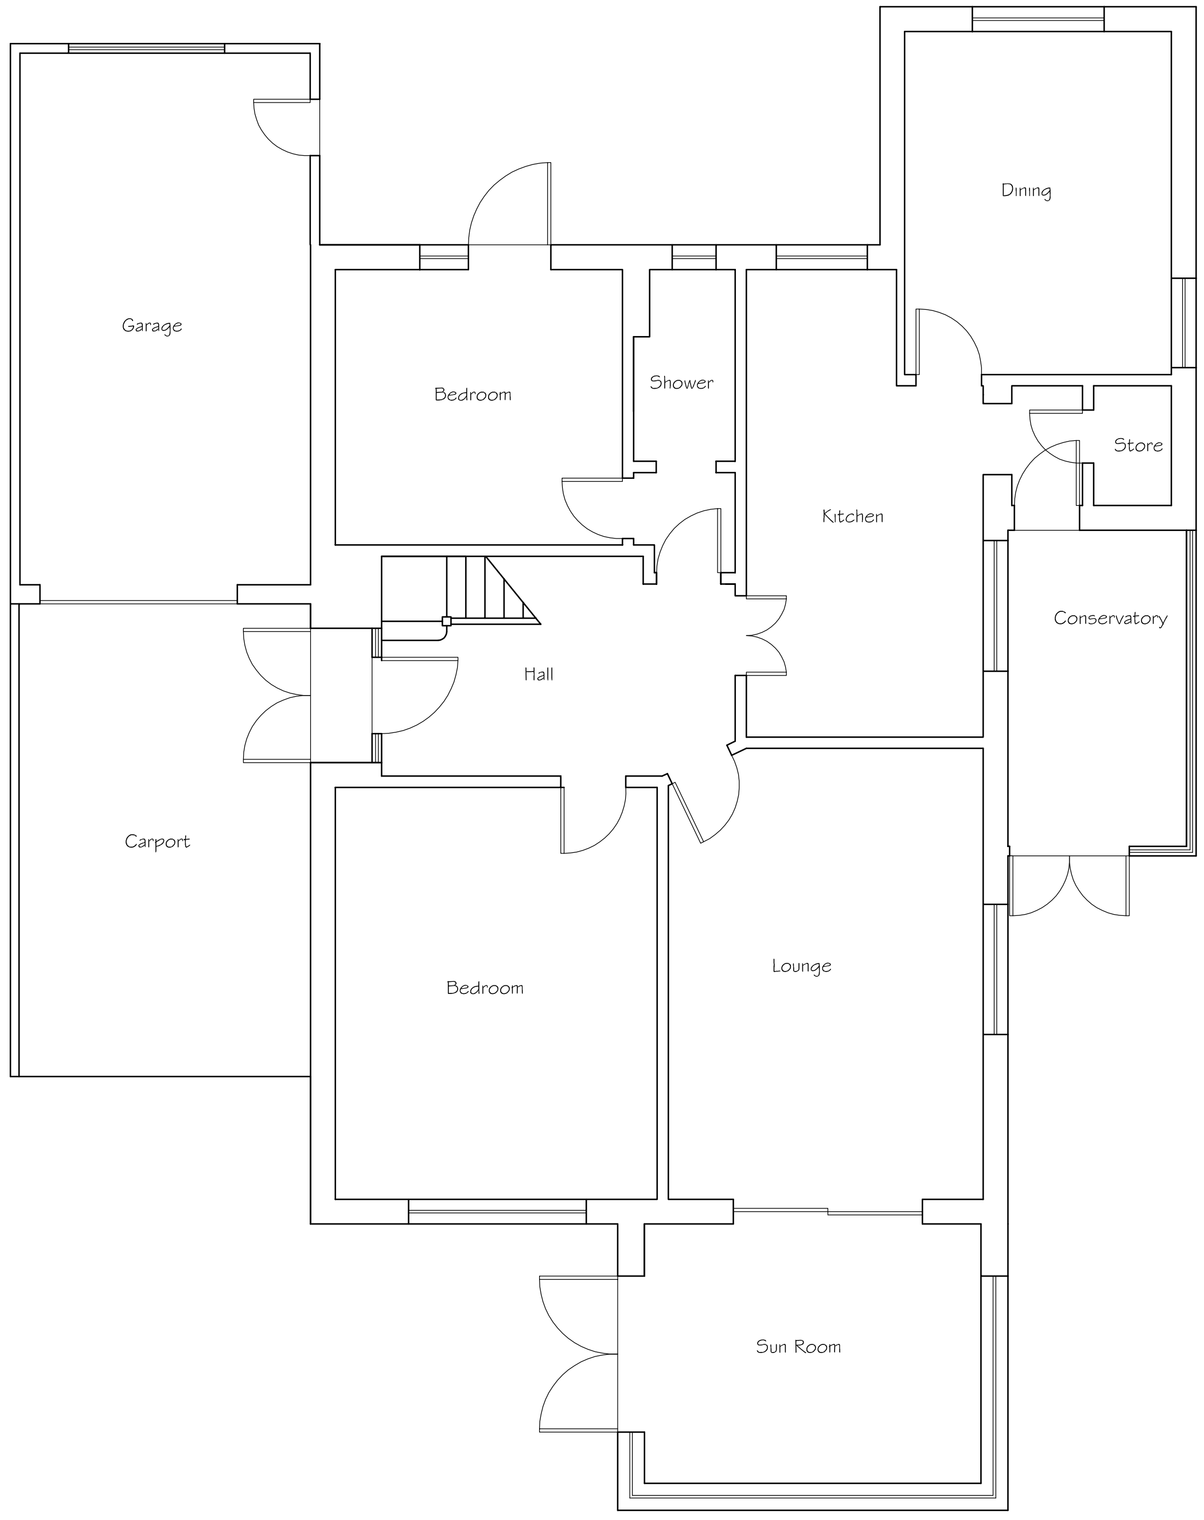


Existing Ground Floor Plan

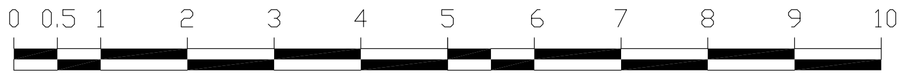


SCALE 1:50

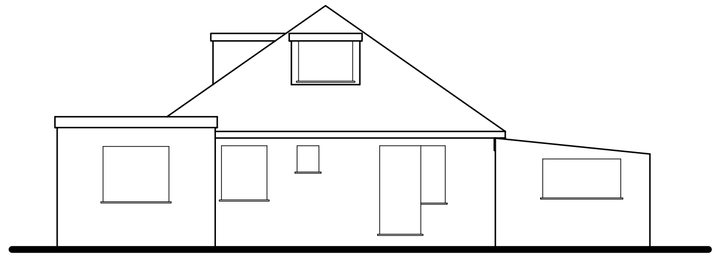

Existing Rear Elevation

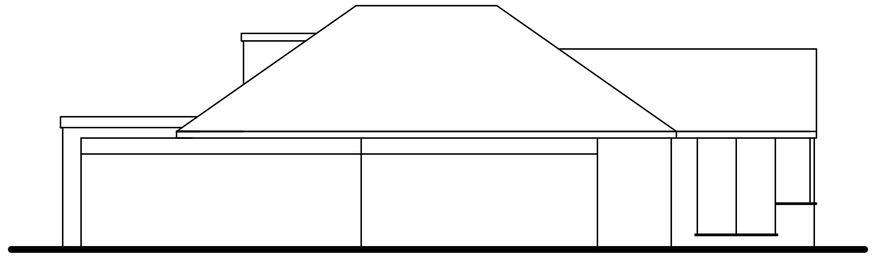

Existing Side Elevation




SCALE 1:100

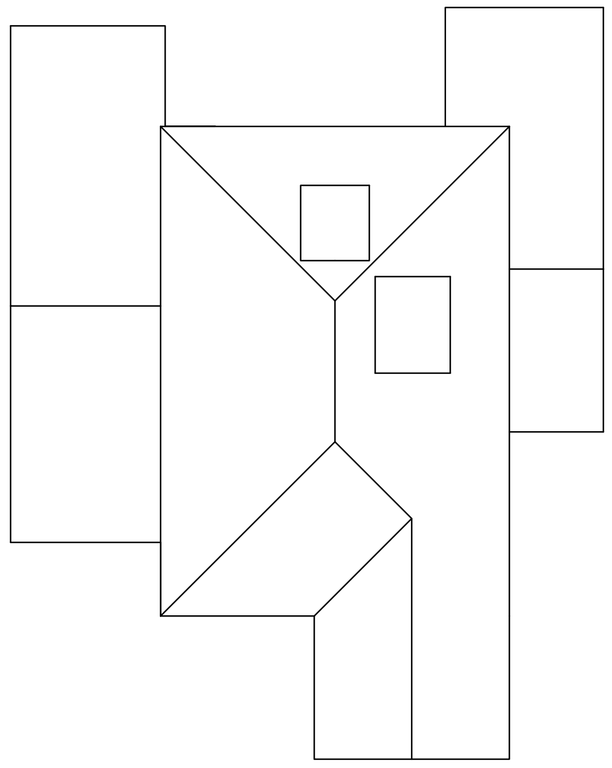

Existing Roof Plan

Tony Rogers
Building Consultants
Address: 40 Dawn Crescent, Upper Beeding
West Sussex, BN44 3WH
Telephone: 01903 815225 Fax: 01903 815225

| Rev. | Date: | Revision Description: |
|---|---|---|
| | | |
| | | |
| | | |
| | | |

Client: Mr & Mrs M Upstone

Address: 8 Foamcourt Waye
Ferring
West Sussex
BN12 5RD

Project: Proposed single storey rear extension

Scale: 1:50
Paper Size A1

Date: June 2017

Drawing No: 16/1242/01

Drawn By: AWR

Revision:

ARUN DISTRICT COUNCIL FG10013784