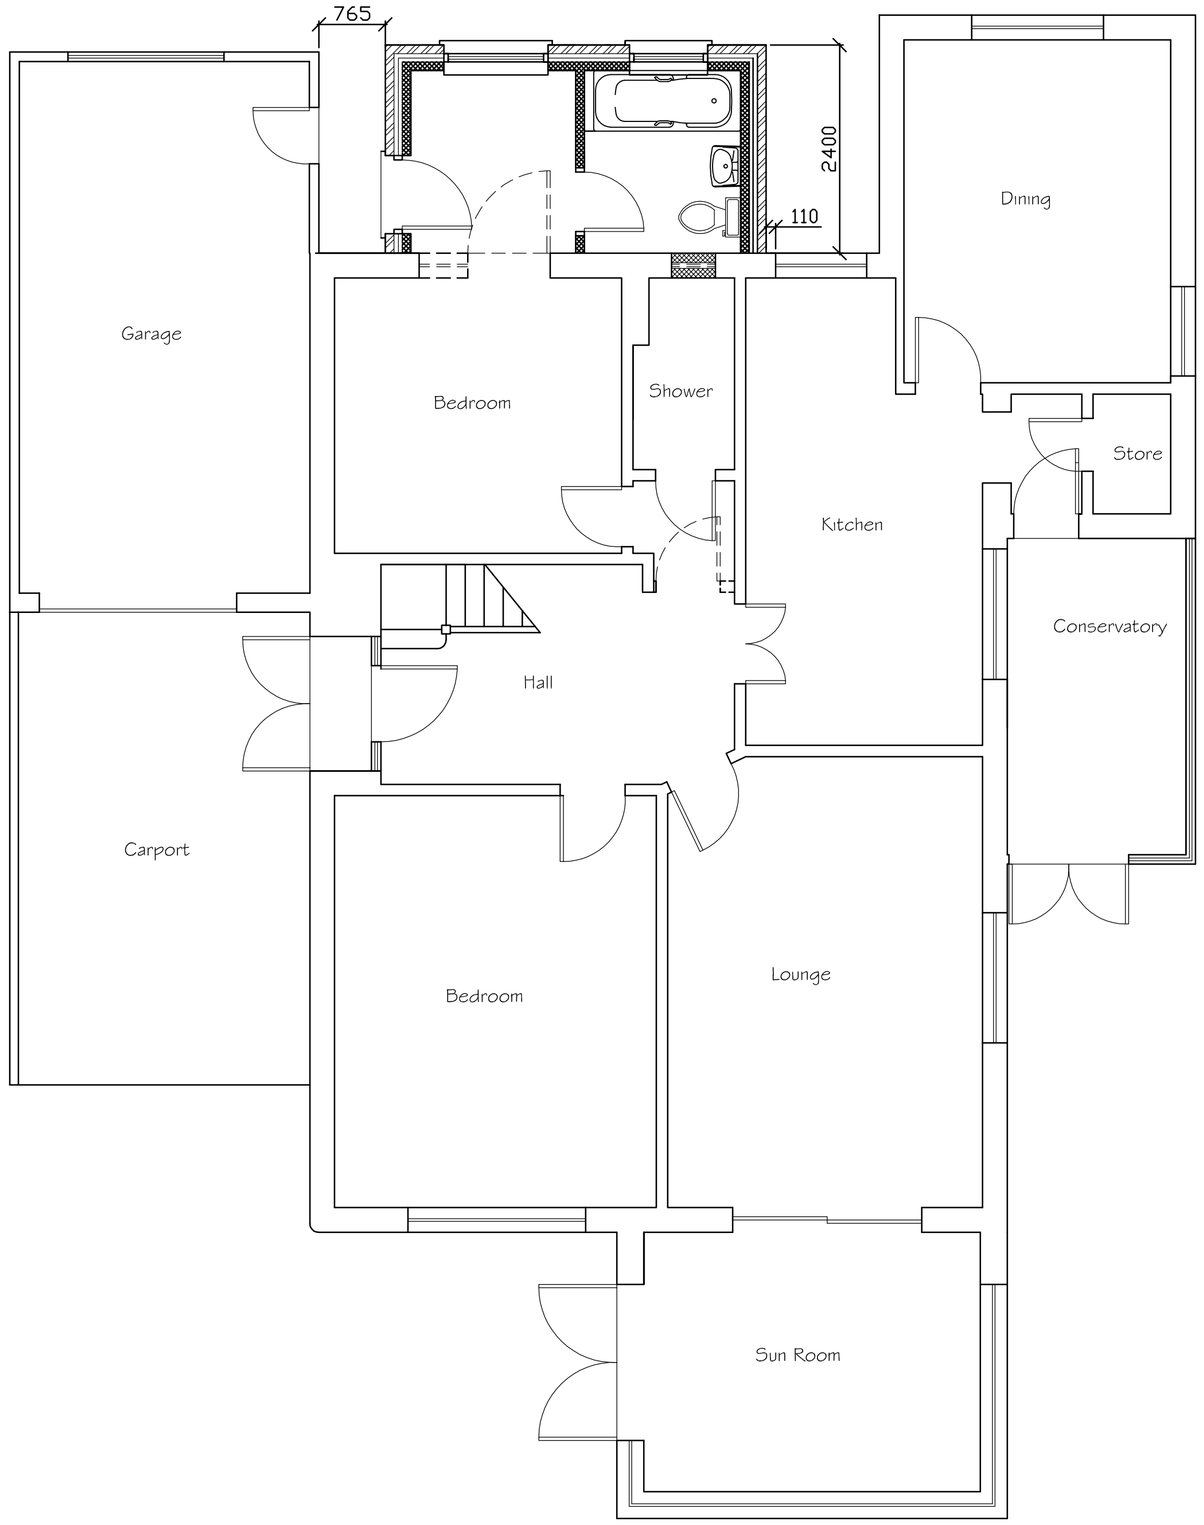

Proposed Ground Floor Plan

0 0.5 1 2 3 4 5 6 7 8 9 10

SCALE 1:50

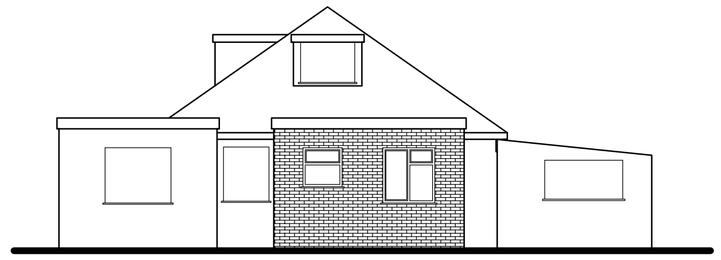

Proposed Rear Elevation

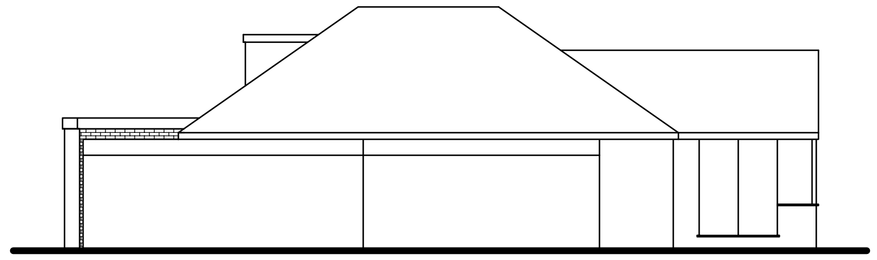

Proposed Side Elevation

0 0.5 1 2 3 4 5 6 7 8 9 10

SCALE 1:100

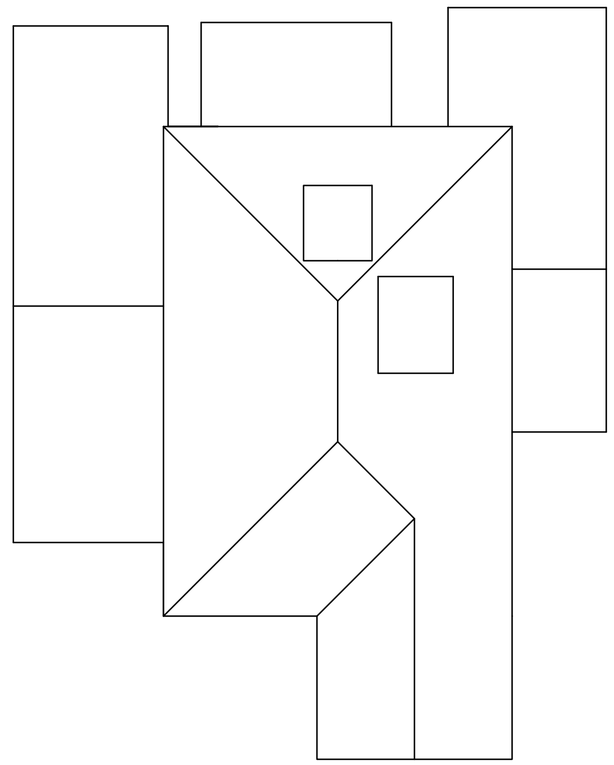

Proposed Roof Plan

Tony Rogers
Building Consultants
Address: 40 Dawn Crescent, Upper Beeding
West Sussex, BN44 3WH
Telephone: 01903 815225 Fax: 01903 815225

Rev.	Date:	Revision Description:

Client: Mr & Mrs M Upstone

Address: 8 Foamcourt Waye
Ferring
West Sussex
BN12 5RD

Project: Proposed single storey rear extension

Scale: 1:50
Paper Size A1

Date: June 2017

Drawing No: 16/1242/02

Drawn By: AWR

Revision:

ARUN DISTRICT COUNCIL FG/1093/1HH