

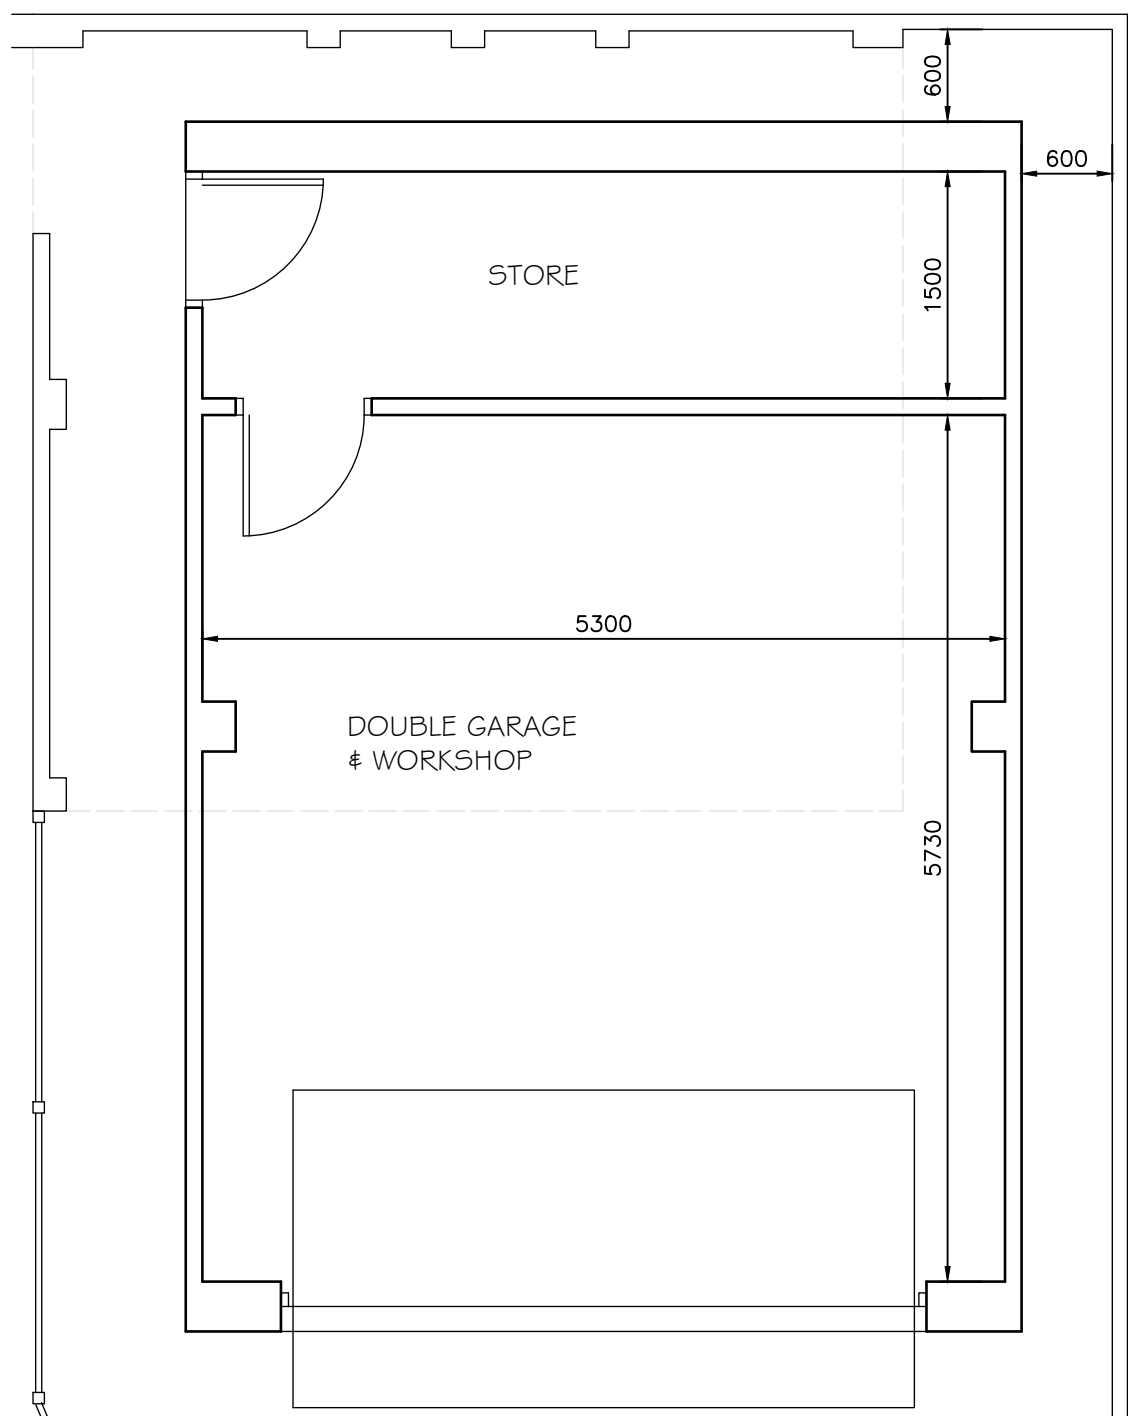



NOTES
WRITTEN DIMENSIONS TO BE TAKEN IN PREFERENCE TO SCALE, AND ARE TO BE CHECKED ON SITE PRIOR TO COMMENCING WORK.
THIS DRAWING IS TO BE READ IN CONJUNCTION WITH ALL OTHER DOCUMENTS RELATING TO THIS PROJECT. ANY DISCREPANCIES ARE TO BE REFERRED IMMEDIATELY TO THE PROJECT DESIGNER.
THIS DRAWING IS COPYRIGHT, AND SHOULD NOT BE USED OR REPRODUCED WITHOUT PERMISSION.
IT IS THE CONTRACTOR'S RESPONSIBILITY TO ENSURE COMPLIANCE WITH THE BUILDING REGULATIONS.

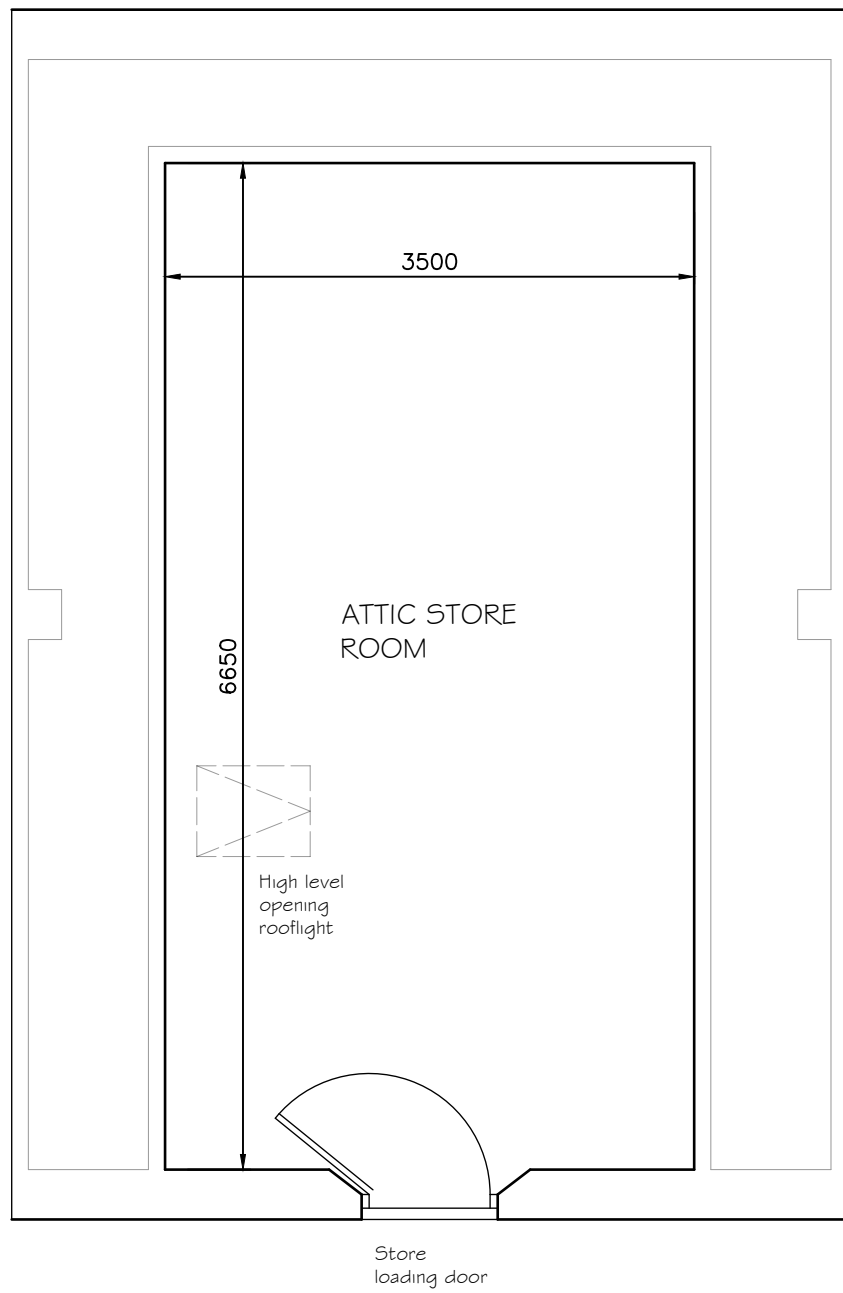

PROPOSED GROUND FLOOR PLAN

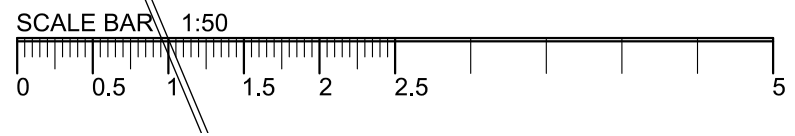

PROPOSED ATTIC FLOOR PLAN

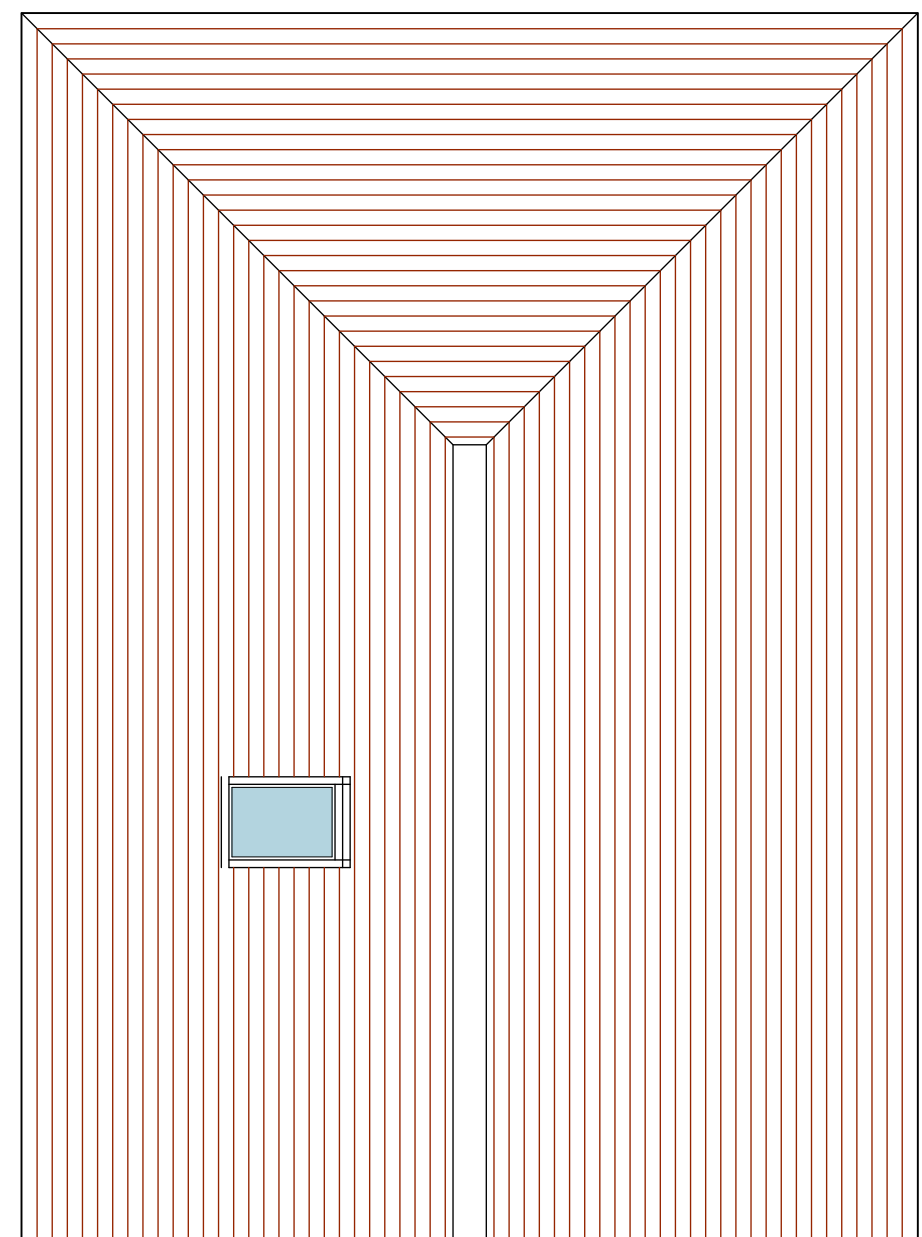

PROPOSED ROOF PLAN

**68 Sea Lane
Ferring
West Sussex**
PROPOSED
FLOOR PLANS

PROPOSED
REPLACEMENT
GARAGE & WORKSHOP

Mr J Youell
1:50 @ A3
DRG PL01B

June 2020