


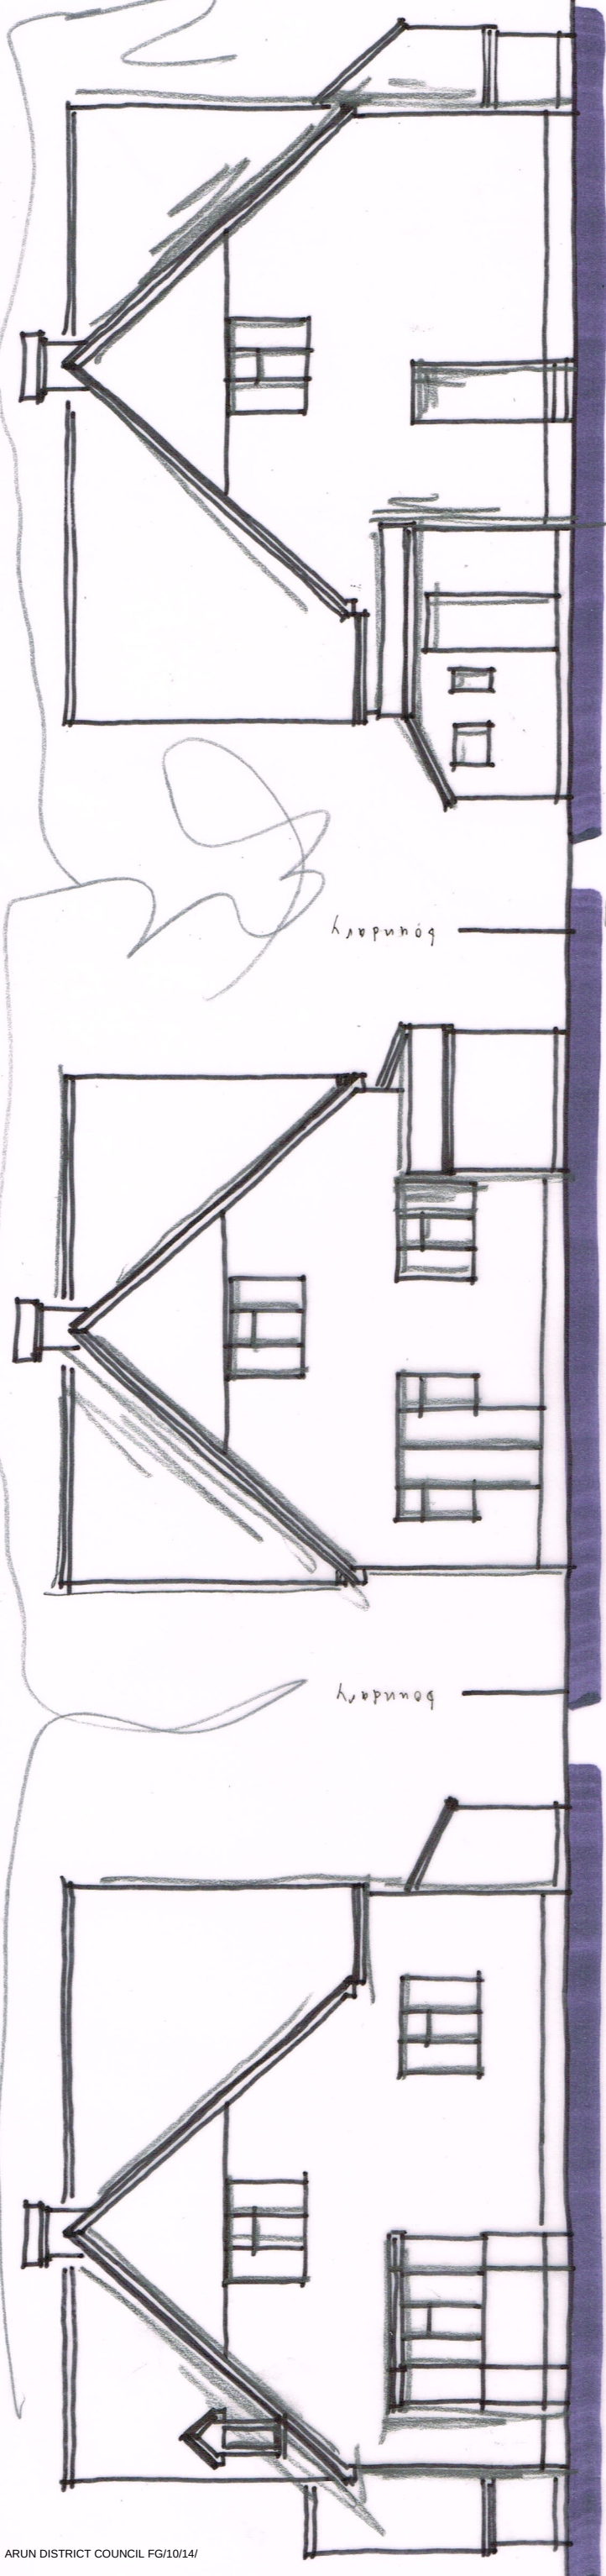


SIDE ELEVATION 1:100

REAR

SIDE

0 1 2 3 4 5 m
metres

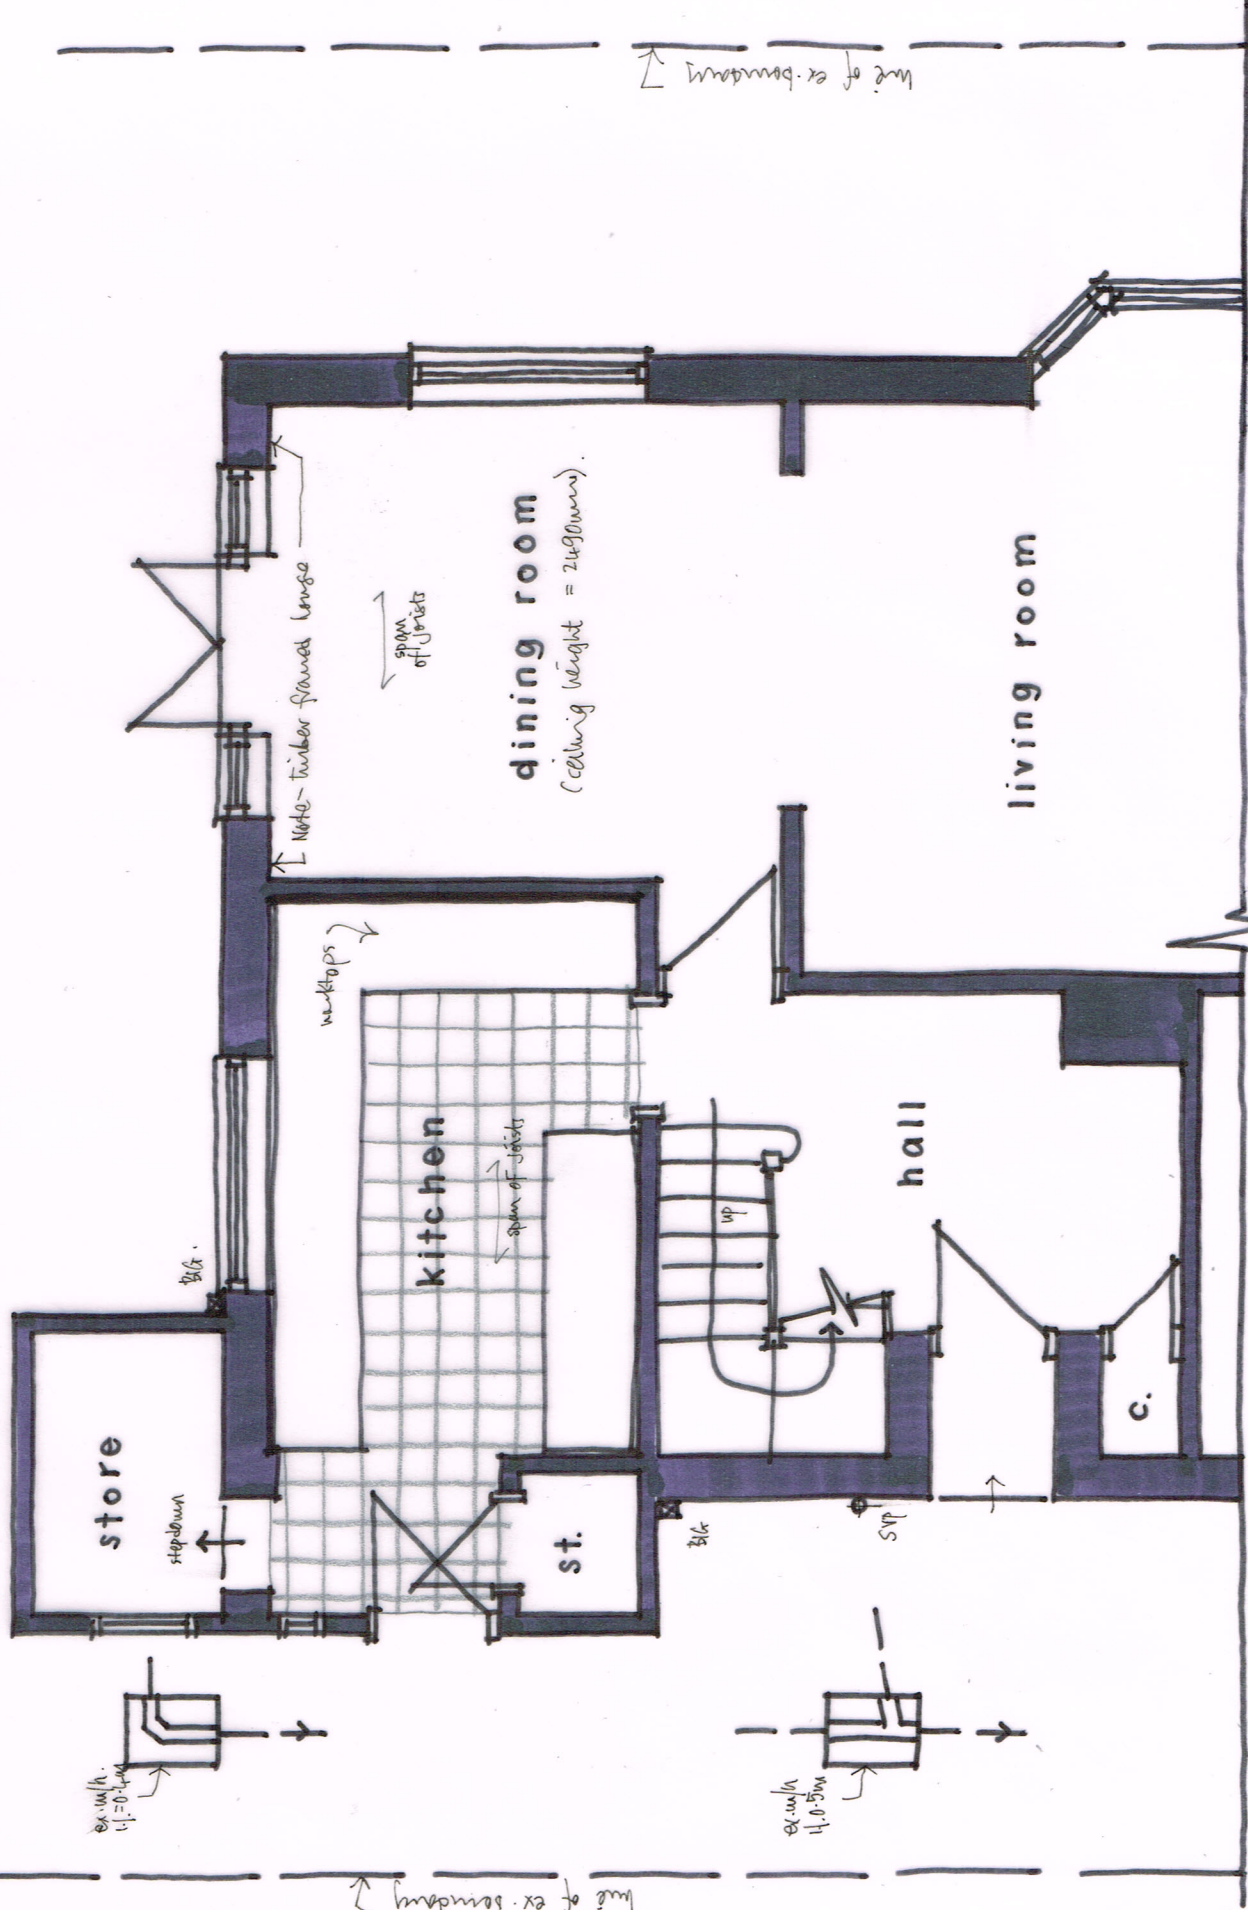

GROUND FLOOR PLAN 1:50 @ A3

54 LITTLE PADDOCKS, FERRING

Existing details 01

July 2013

Wayne Gander MCIAT
Architectural Technologist
98 Durrington Lane
Worthing
West Sussex BN13 2RQ
Tel/Fax 01903 694817