



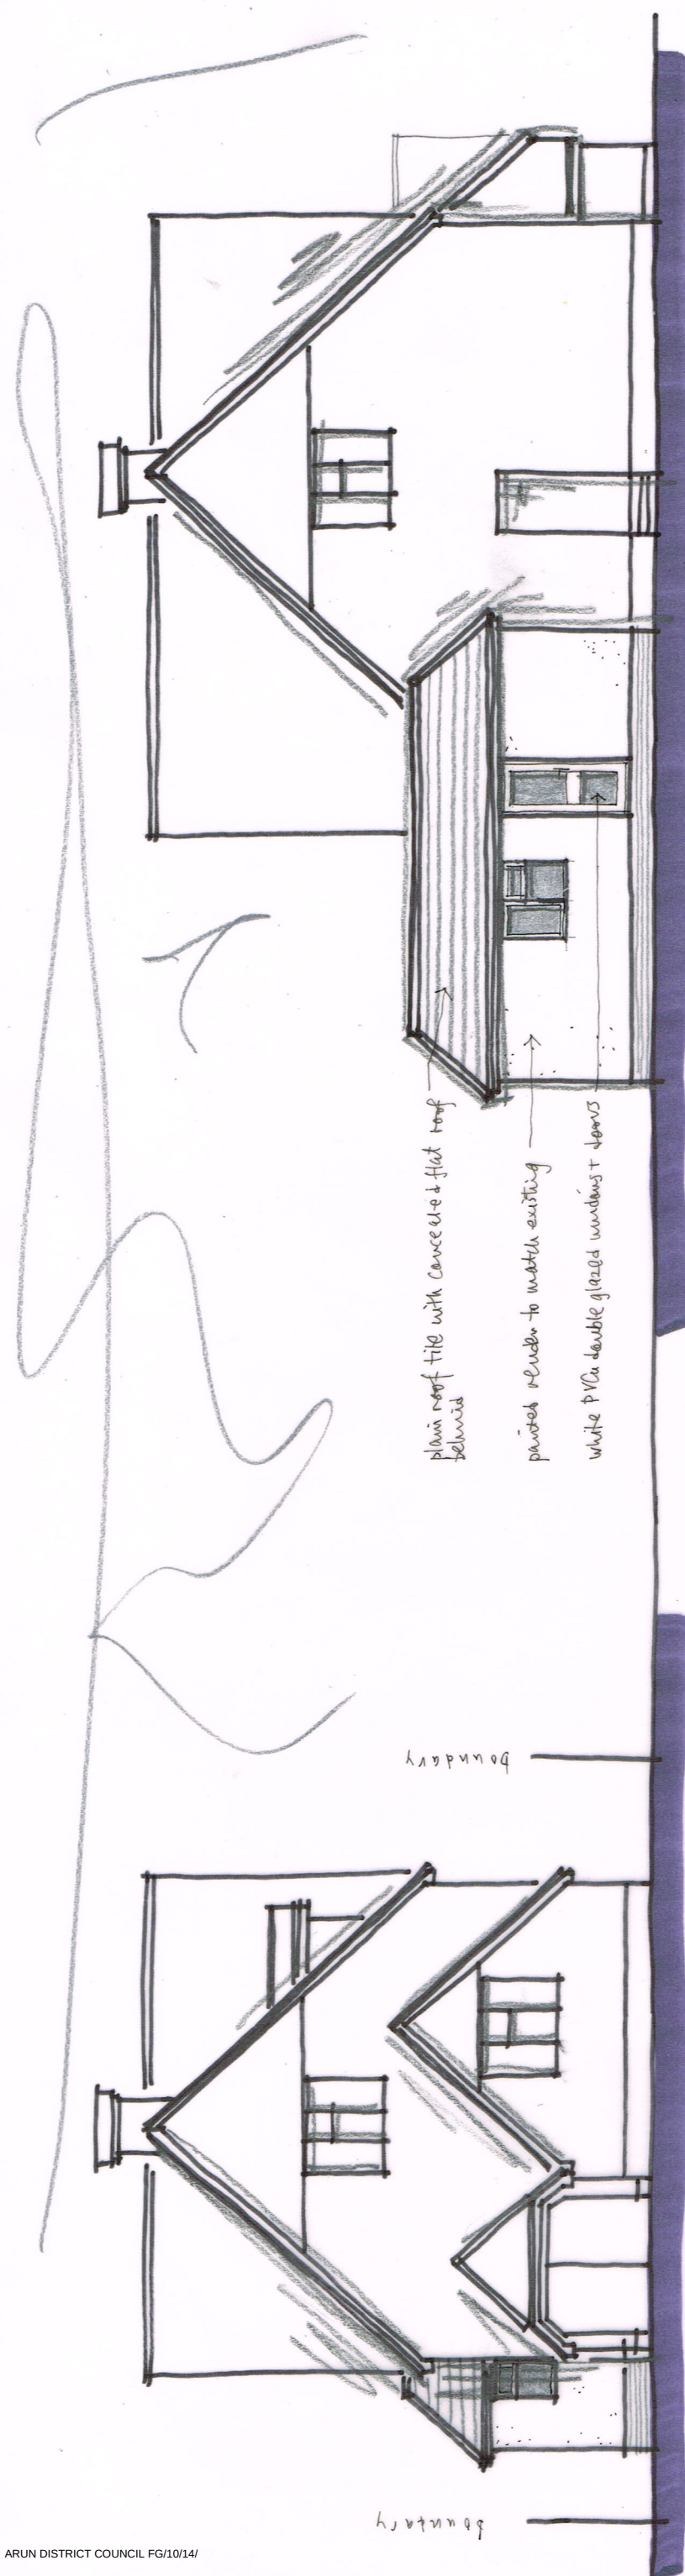


FRONT ELEVATION 1:100@ A3

SIDE

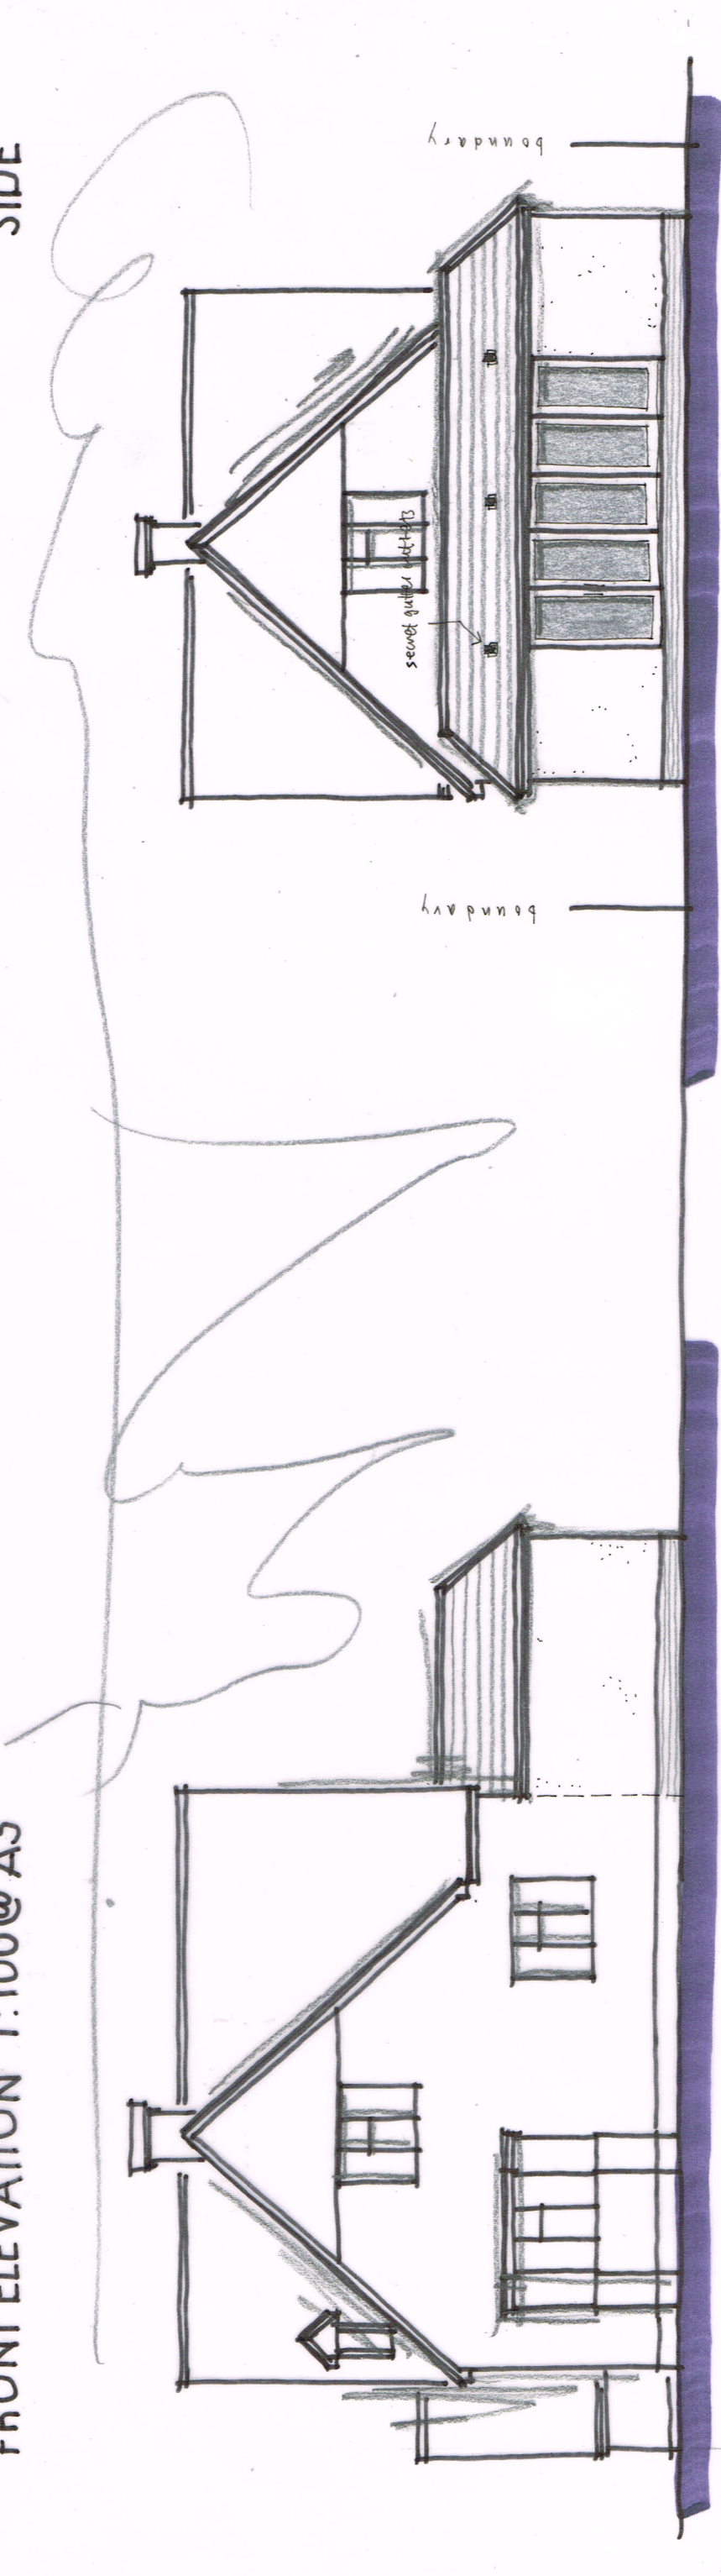

SIDE

REAR

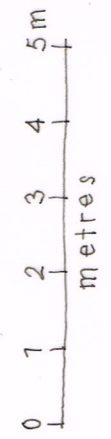

Revisions A - kitchen window added 13/1/14