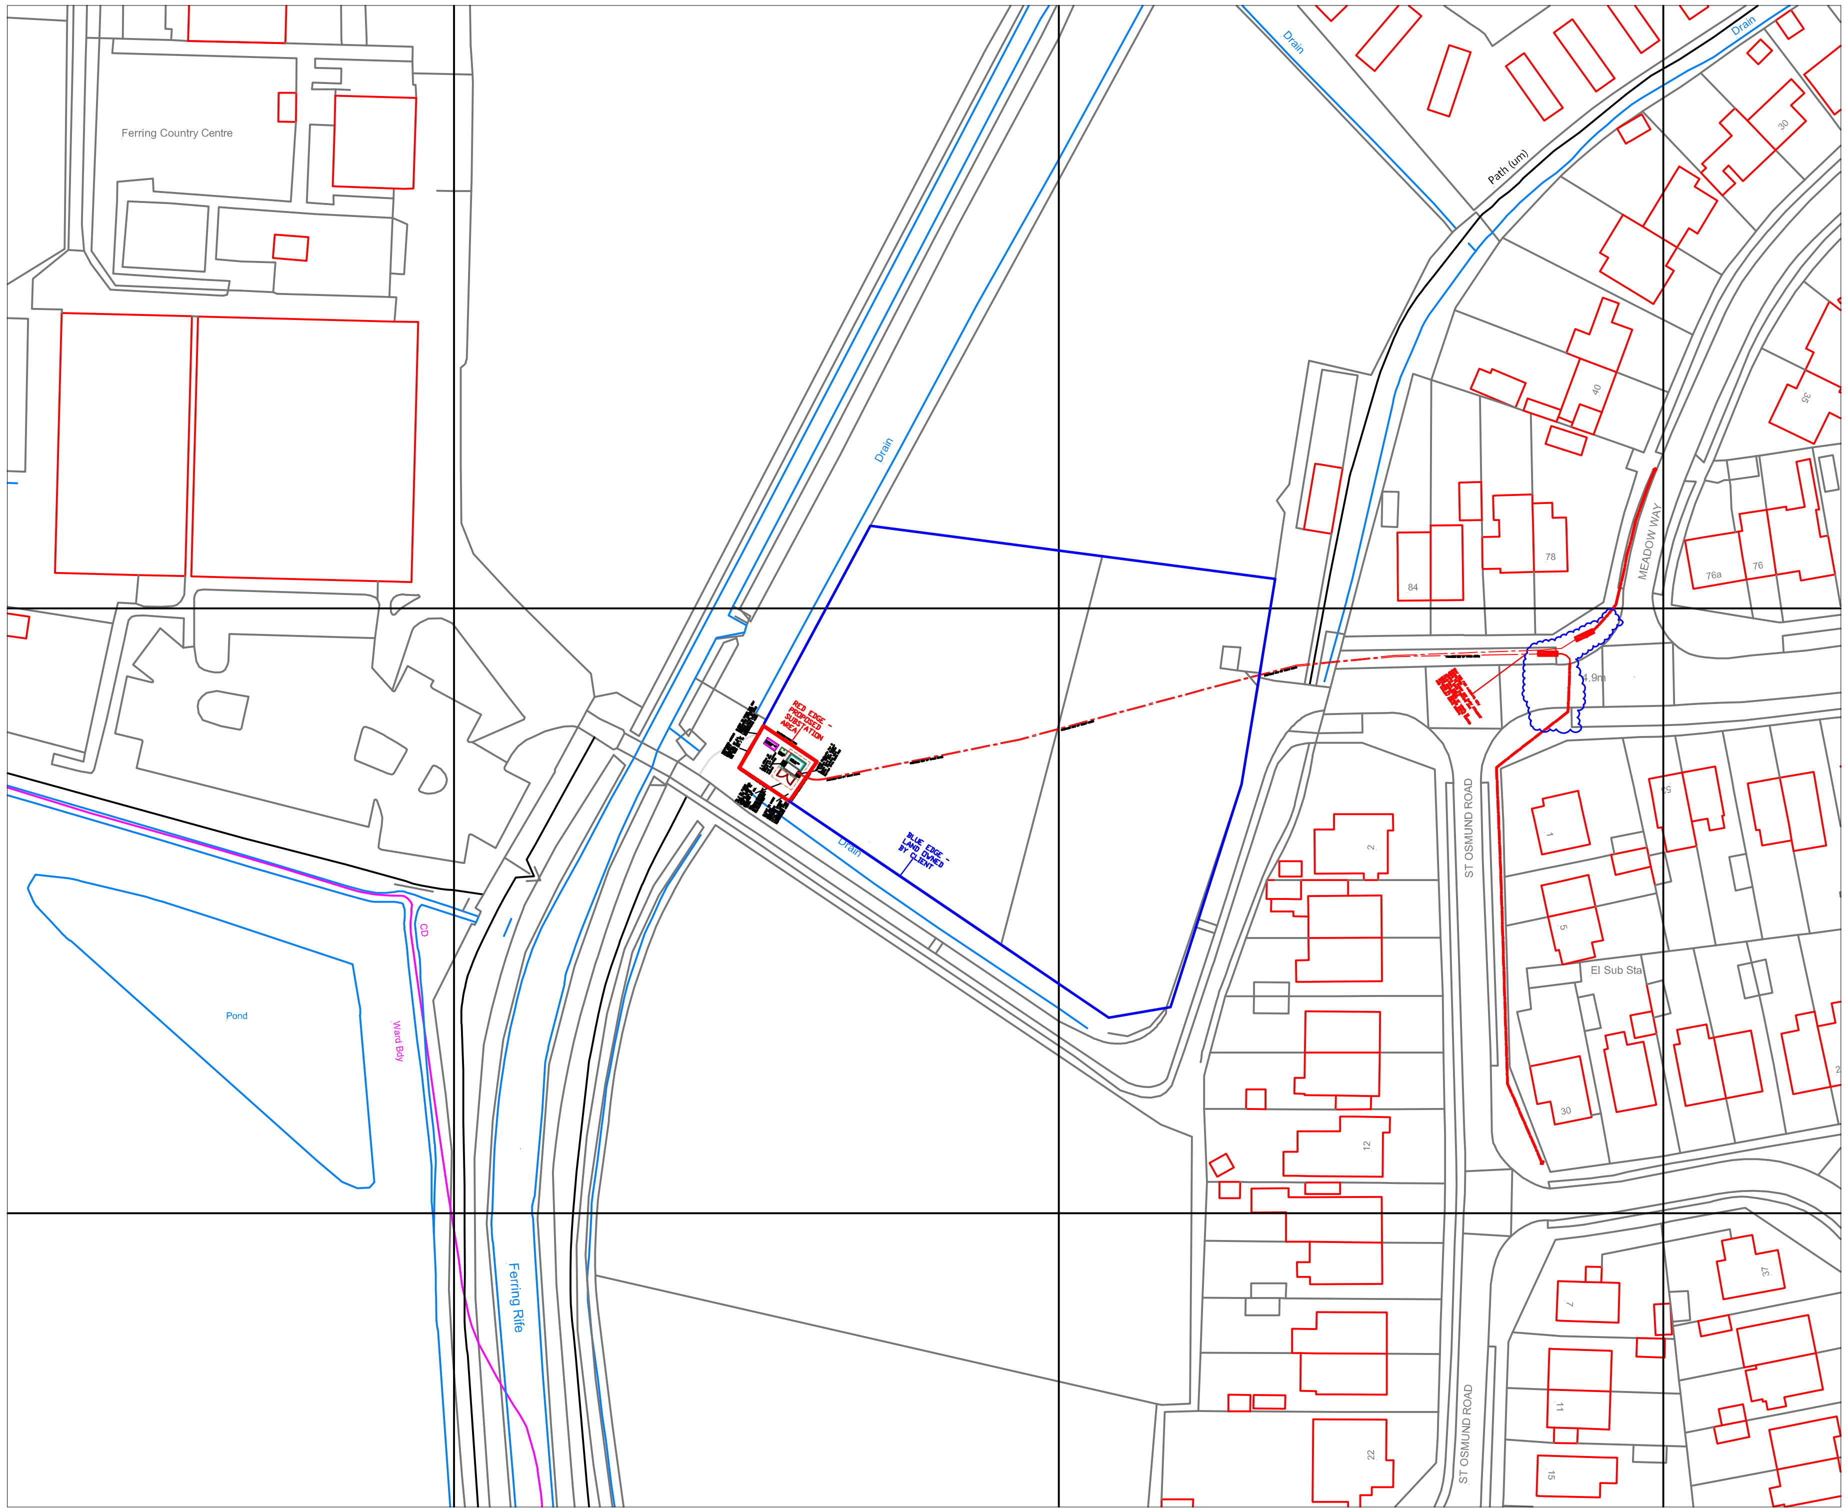


NOTE:

1. THIS DRAWING NOT TO BE SCALED.
2. THIS DRAWING TO BE READ IN CONJUNCTION WITH RELEVANT ARCHITECTURAL AND STRUCTURAL DRAWINGS, OTHER SERVICES DRAWINGS AND SPECIFICATIONS.
3. DETAILS OF SUBSTATION LAYOUTS ARE INDICATIVE AND MUST BE CONFIRMED.

rev.	date	description	by
01	04-02-2020	FOR PLANNING APPLICATION	MT
00	20-01-2020	ORIGINAL ISSUE FOR APPROVAL	MT

"This drawing is COPYRIGHT and the property of Metricab Power Engineering Ltd. It must not be copied (in whole or in part), used for manufacture or otherwise disclosed without prior written consent of the company. Any copies of this drawing made by any method must also include a copy of this legend."

© METRICAB POWER ENGINEERING LTD. 1997

Metricab Power Engineering Ltd
ELECTRICAL AND MECHANICAL ENGINEERS
Riverside House
Sedgwick Lane, Horsham
West Sussex RH13 6QE
Tel: 01403 272508 Fax: 01403 272509

client
FERRING COUNTRY CENTRE
RIFE WAY, FERRING
WORTHING
BN12 5JZ

project
NEW 500kVA PACKAGE SUBSTATION
UKPN REF: 820003268 / QID3200023927

title
PROPOSED 500kVA PACKAGE SUBSTATION
SITE LOCATION PLAN

Drawing Issue Status:
FOR APPROVAL ■ FOR CONSTRUCTION ☐ AS INSTALLED ☐

scale	date	drawn	checked	drg. no. REV.00
1/1250 @ A3	20-01-2020	MT	CS	NCS2148-E-LAYOUT-101

ARUN DISTRICT COUNCIL FG/10/20/PL