


30, SEA LANE, FERRING, BN12 5DY

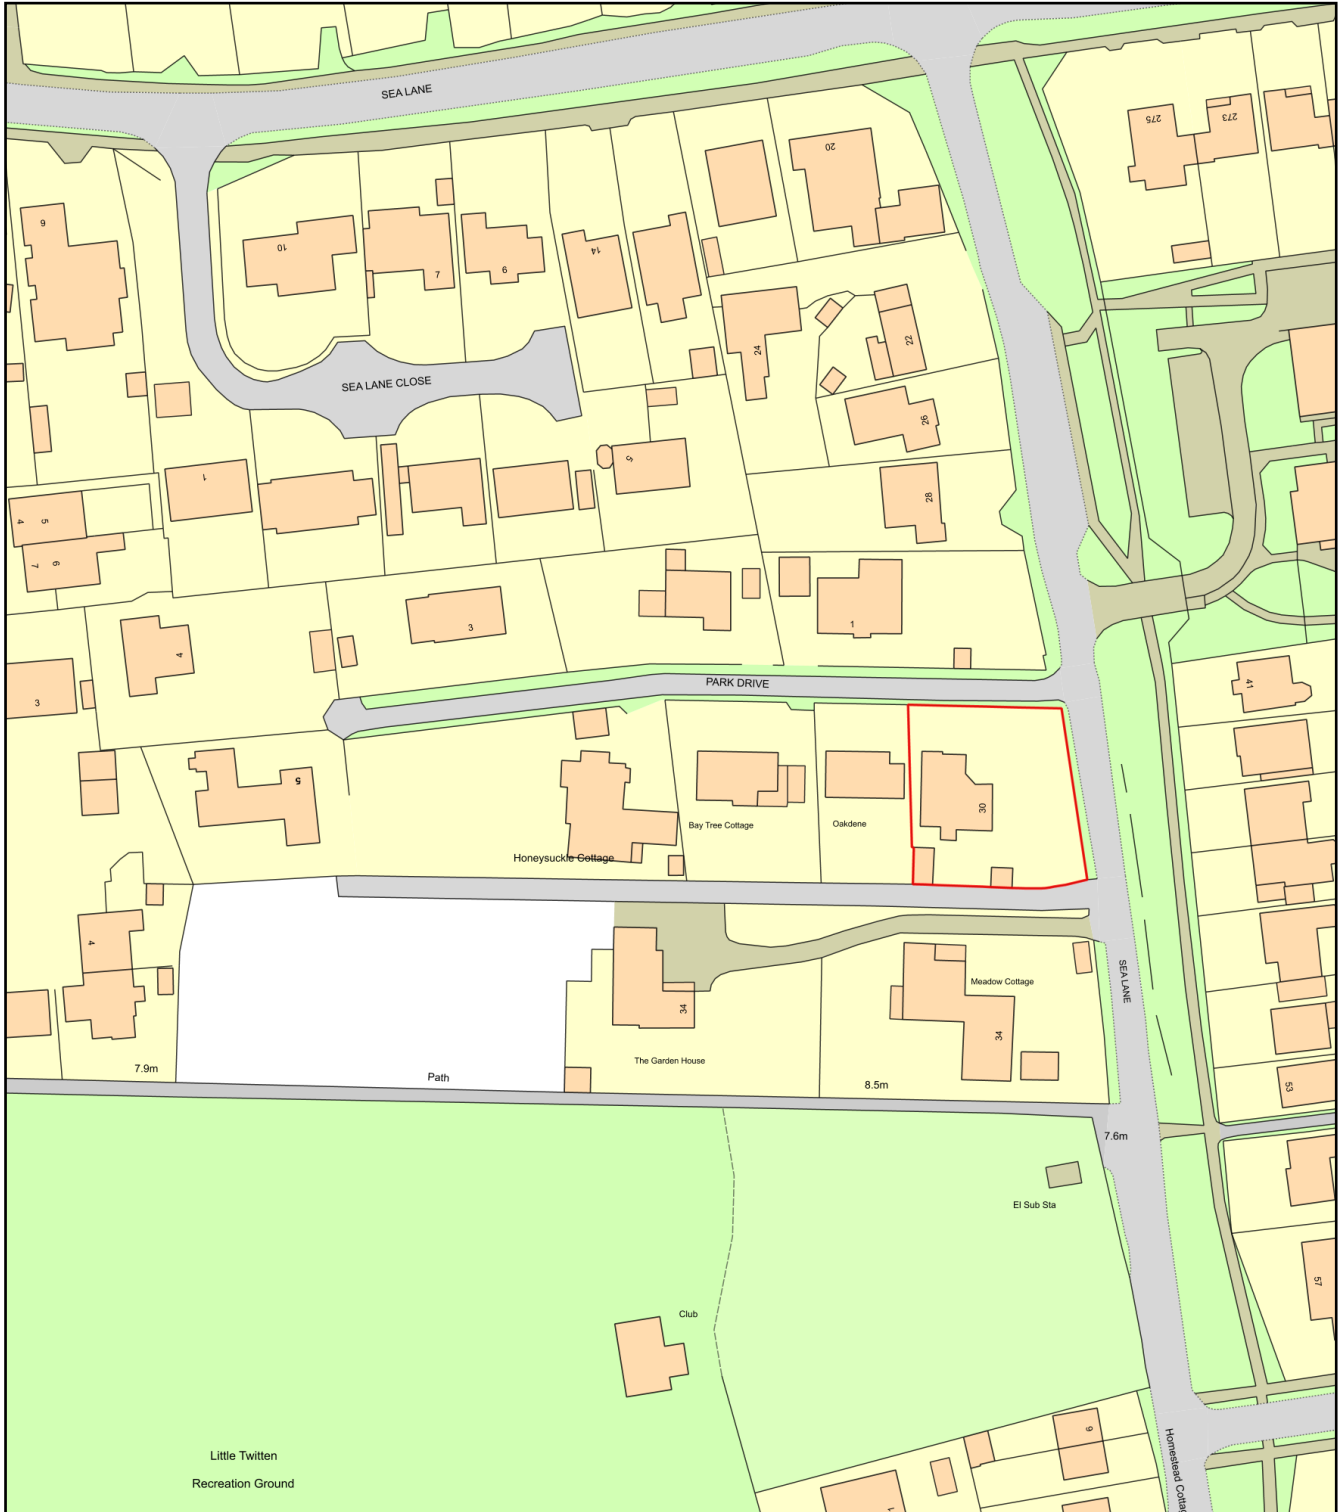

0 50
Metres



Plan Produced for: STEPHEN KING

Date Produced: 25 Jan 2021

Plan Reference Number: TQRQM21025151524912

Scale: 1:1250 @ A4