


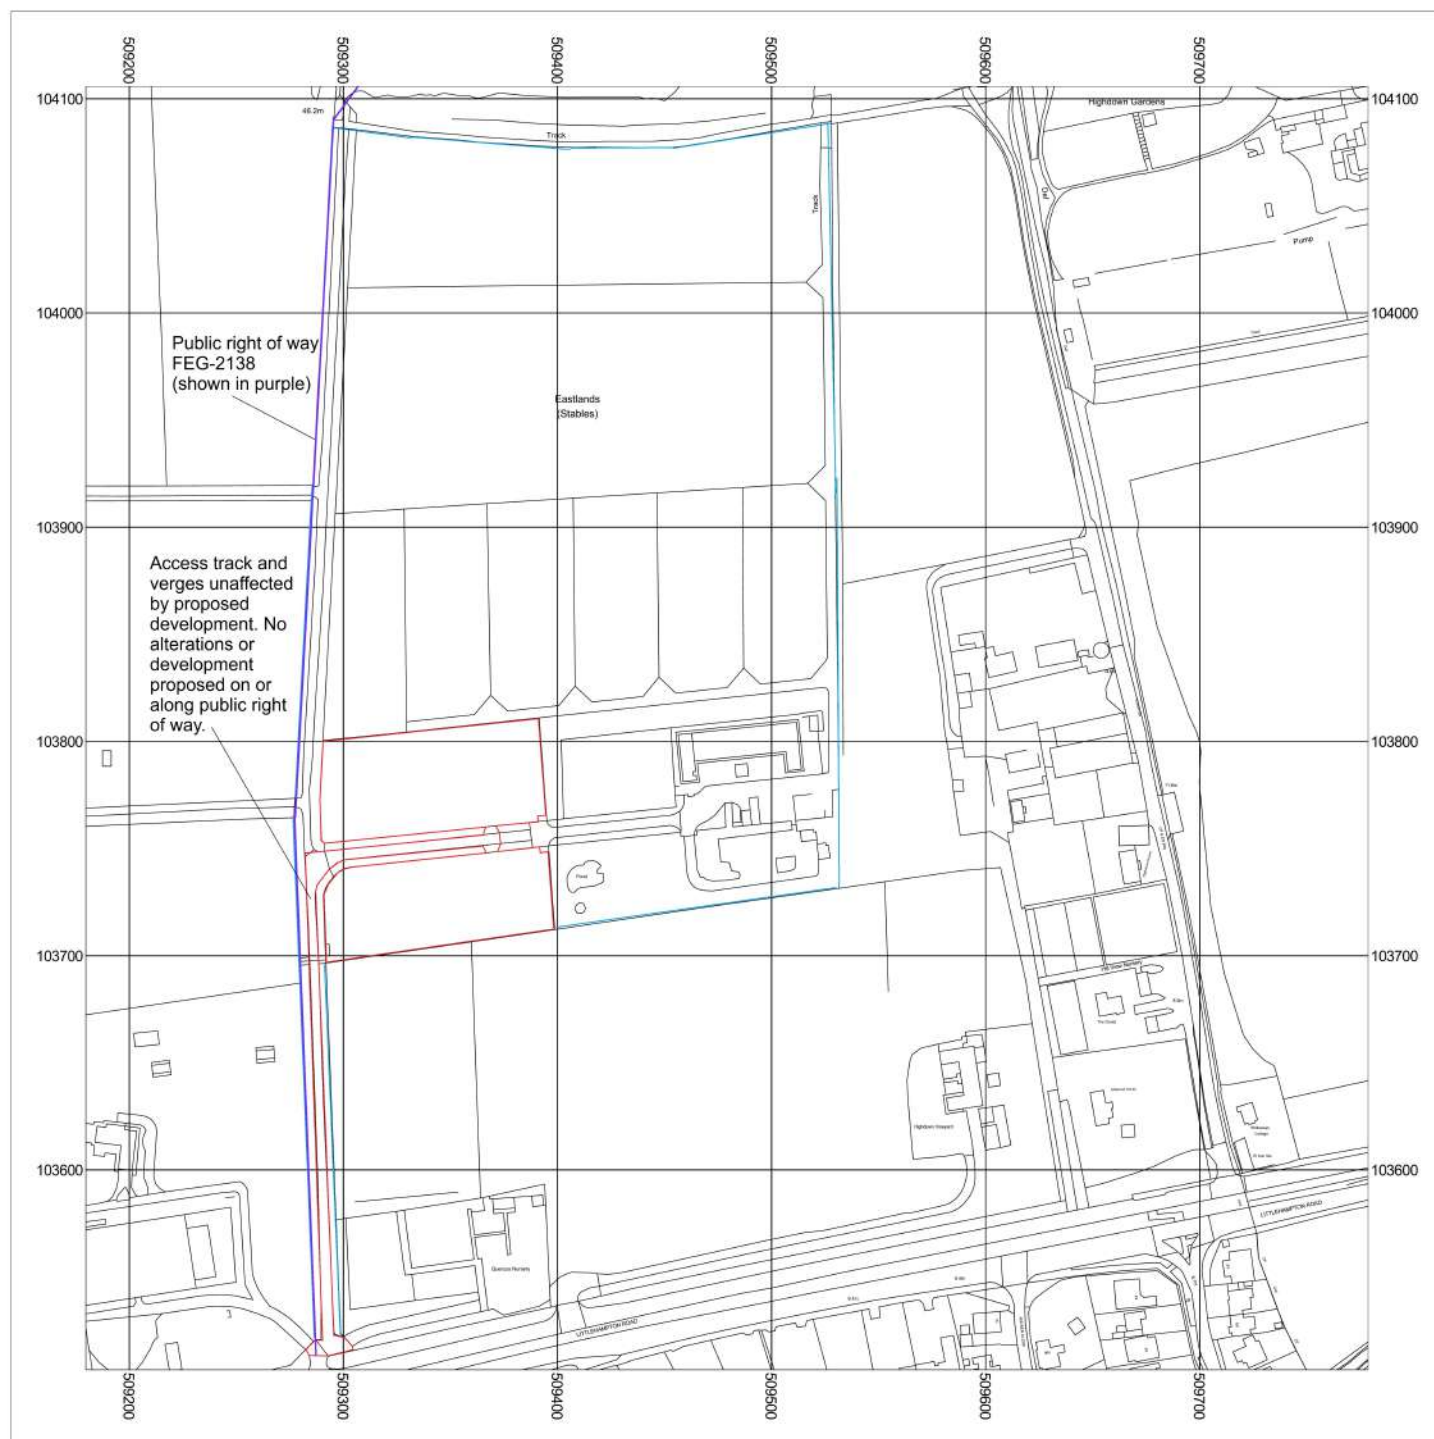

Metres
0 10 20 40 60 80 100

Scale: 1:2500

PLAN SHOWING
PUBLIC FOOTPATH IN
RELATION TO
APPLICATION SITE

SD/1



Eastlands
Littlehampton Road
Ferring
Worthing
BN12 6PB

Supplied by: National Map Centre
License number: 100031961
Produced: 15/01/2020
Serial number: 2193601

Plot centre co-ordinates: 509479,103806
Download file: speedade_eastlands.zip
Project name: speedade_eastlands