


OS MasterMap 1250/2500/10000 scale
Sunday, June 13, 2021, ID: CM-00969085
www.centremapslive.co.uk

1:500 scale print at A4, Centre: 509119 E, 103232 N

©Crown Copyright Ordnance Survey. Licence no. 100019980

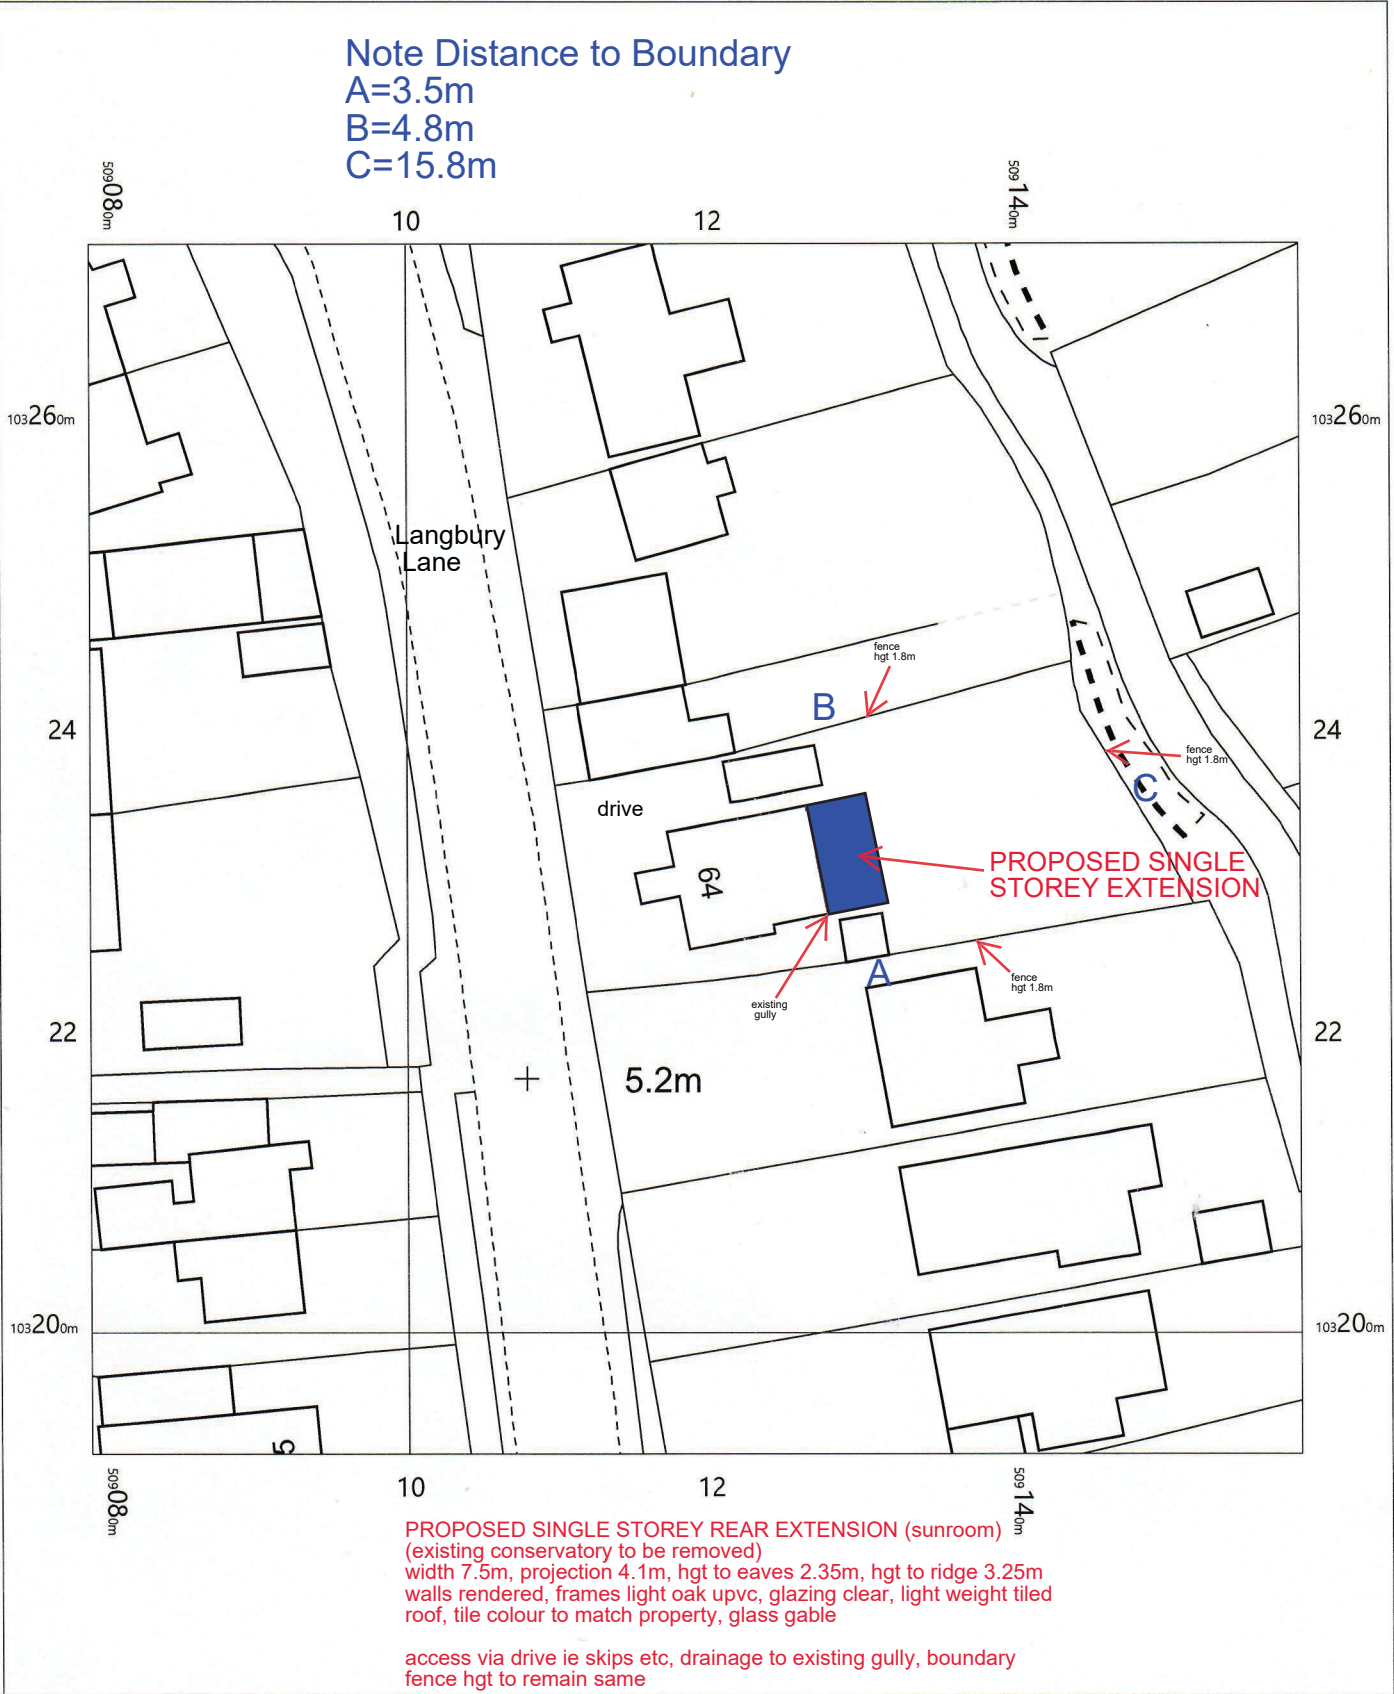