


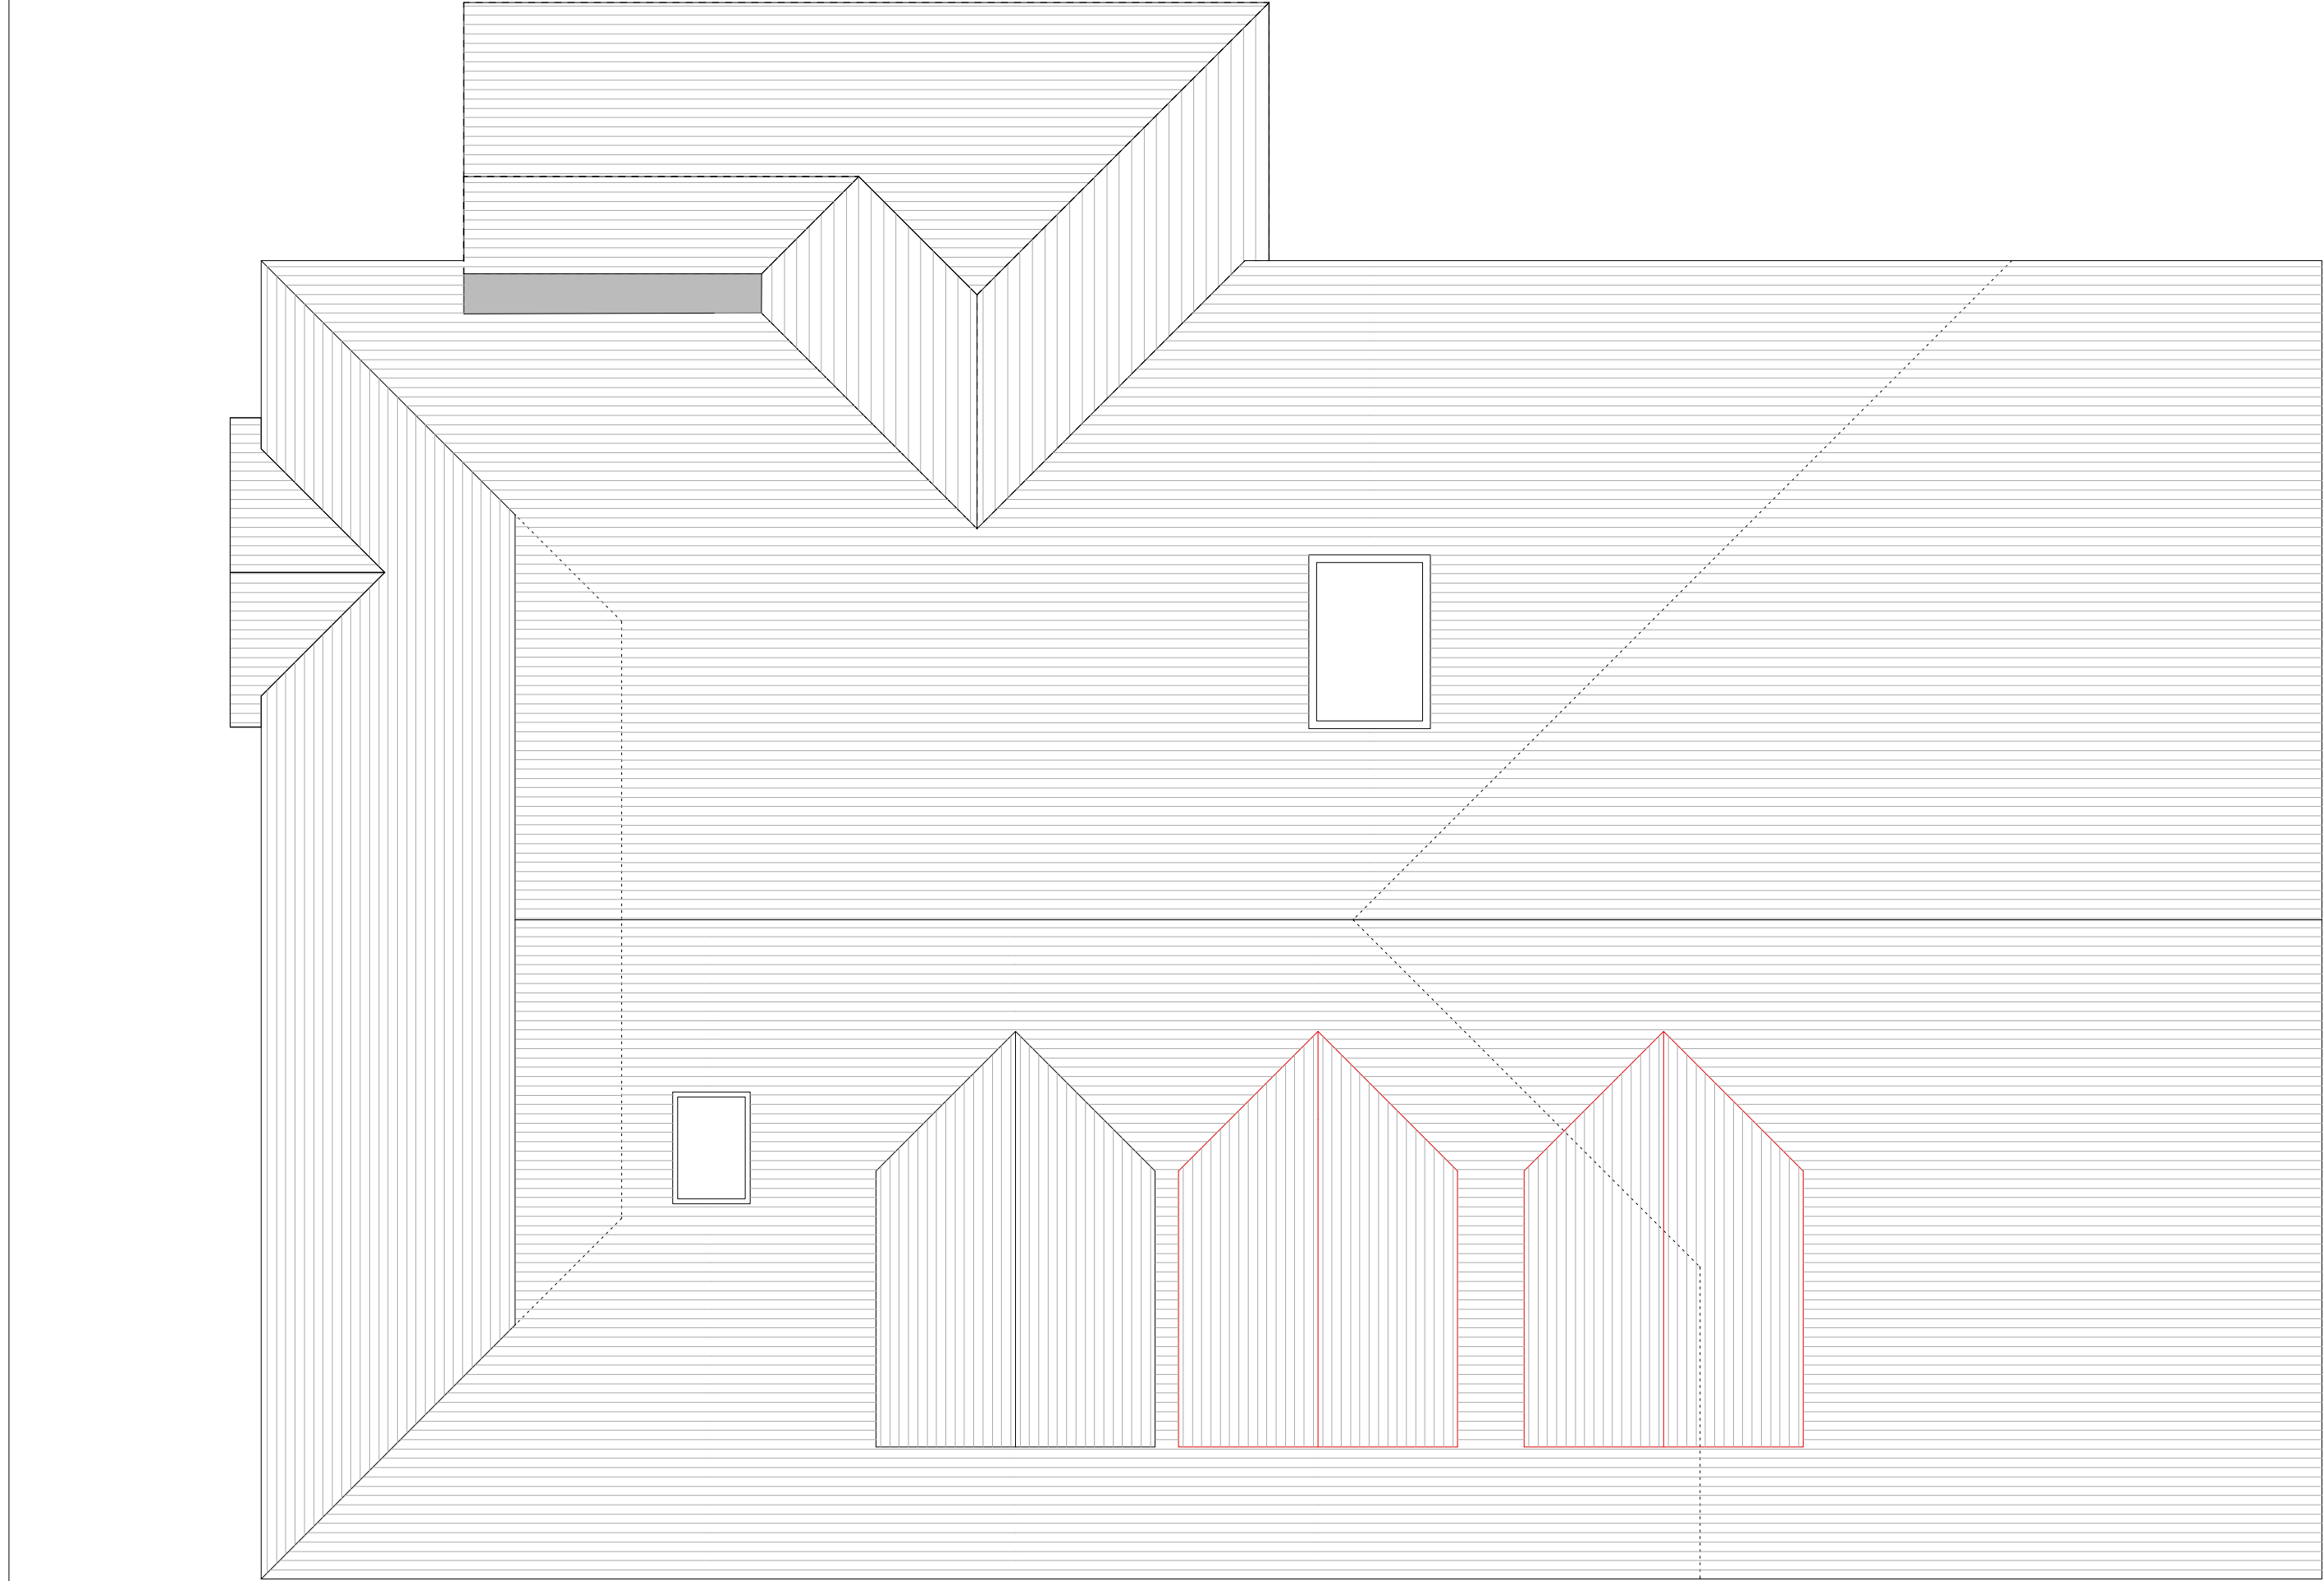

PROPOSED ROOF Variation of Plan Condition No 2



Paul Maggs MCIAT
Hazelwood, Harbolets Road,
West Chilmington RH20 2LG
Tel: 01798 813298
paul@pbproperties.co.uk
www.pbproperties.co.uk

Client: **Clarke**
Site Address:
**10 Oval Way
Ferring
BN12 5RA**

Project Name:
**Rear Extension
Front first floor roof extension**
Date: **15/09/2020**

Scales:
1:50
Sheet No. **D 0920/453/03**
Drawings produced using Vedworks CAD. Only
written dimensions to be respected.
Copyright protected to PB Properties