STEEL BEAM

TIMBER JOIST/BEAM/POST

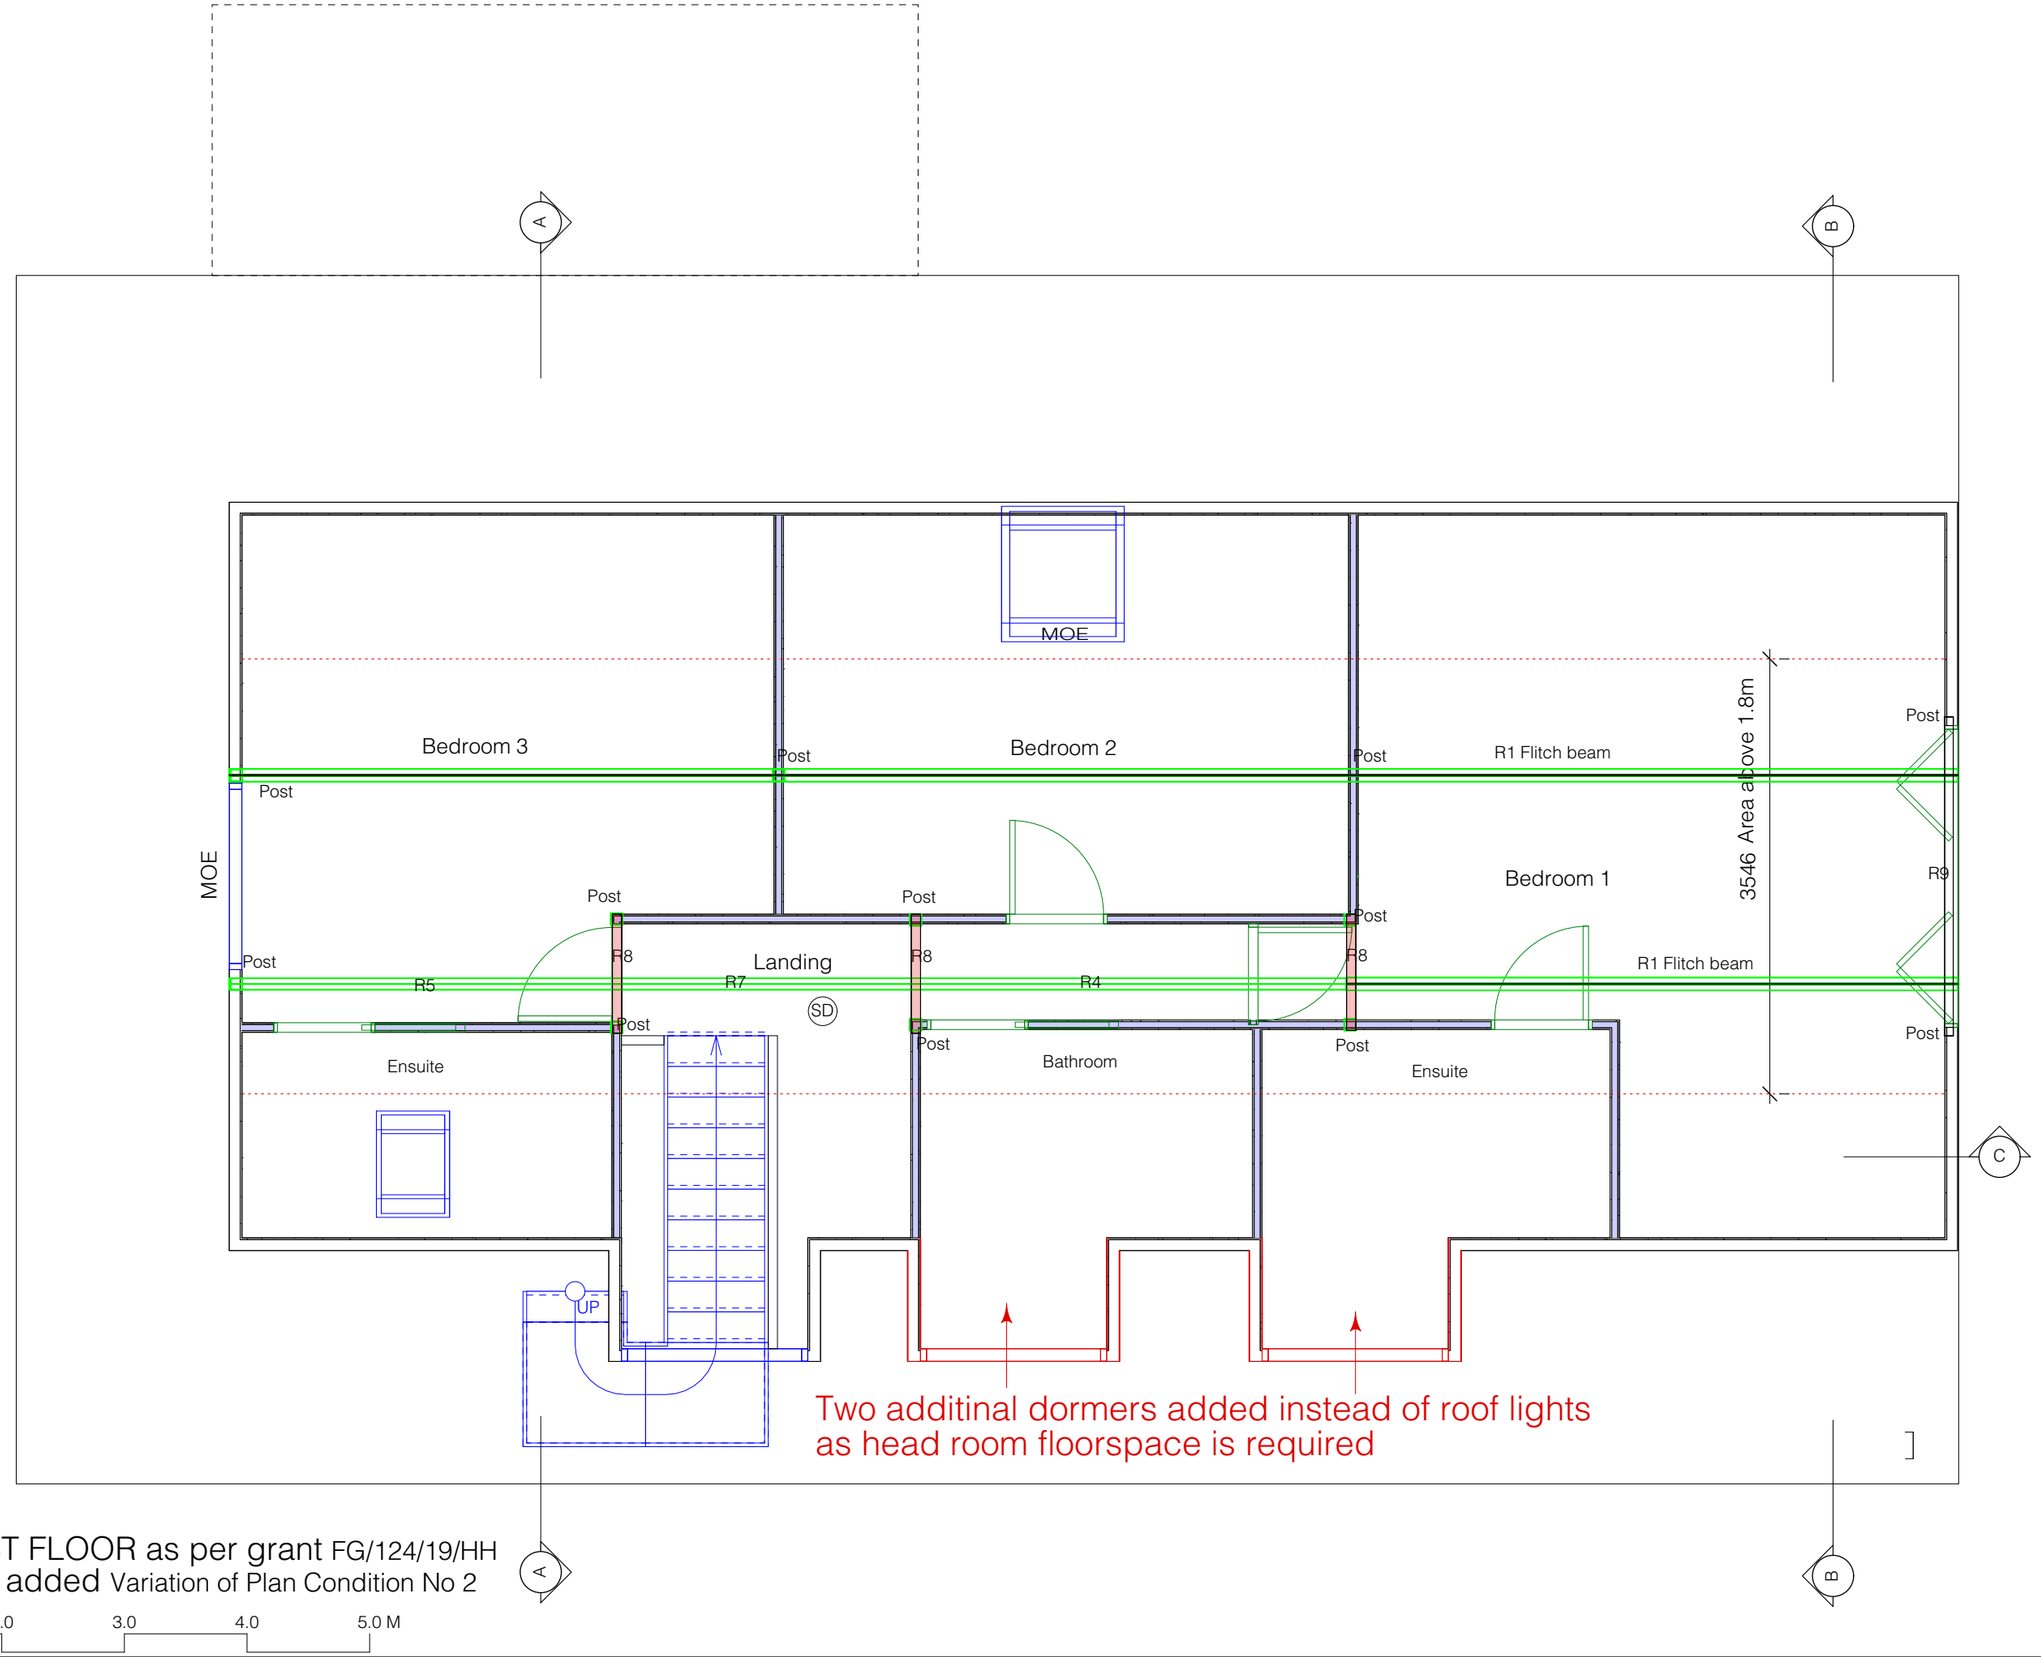

PROPOSED FIRST FLOOR as per grant FG/124/19/HH
with two dormers added Variation of Plan Condition No 2

0 1.0 2.0 3.0 4.0 5.0 M

ARUN DISTRICT COUNCIL FG/112/20/PL

Scales: 1:50

Sheet No. D 0920/453/02

Drawings produced using Vectorworks CAD. Only written dimensions to be respected.
Copyright protected to PB Properties

Project Name:
Rear Extension
Front first floor roof extension

Date: 15/09/2020

Client: Clarke

Site Address:
10 Oval Waye
Ferring
BN12 5RA

Paul Maggs MCIAT
Hazelwood, Harbolets Road,
West Chiltington RH20 2LG
Tel: 01798 813298
paul@pbproperties.co.uk
www.pbproperties.co.uk

PB PROPERTIES
the design to build on

CIAT Registered Practice