


**IMPORTANT** This drawing is the property of Douglas Briggs Partnership. It is to be used in conjunction with other drawings and specifications. It is not to be used for any other purpose without the written consent of Douglas Briggs Partnership. All dimensions and materials are to be as shown unless otherwise stated. Any discrepancy between different parts of the drawing shall be referred to the original drawing. The design and copyright remain the property of Douglas Briggs Partnership. All rights reserved.

9X  
original

2/8

**KEY**  
S: Slate  
T: Tile  
TH: Tile Hanging  
B: Brick  
F: Flint

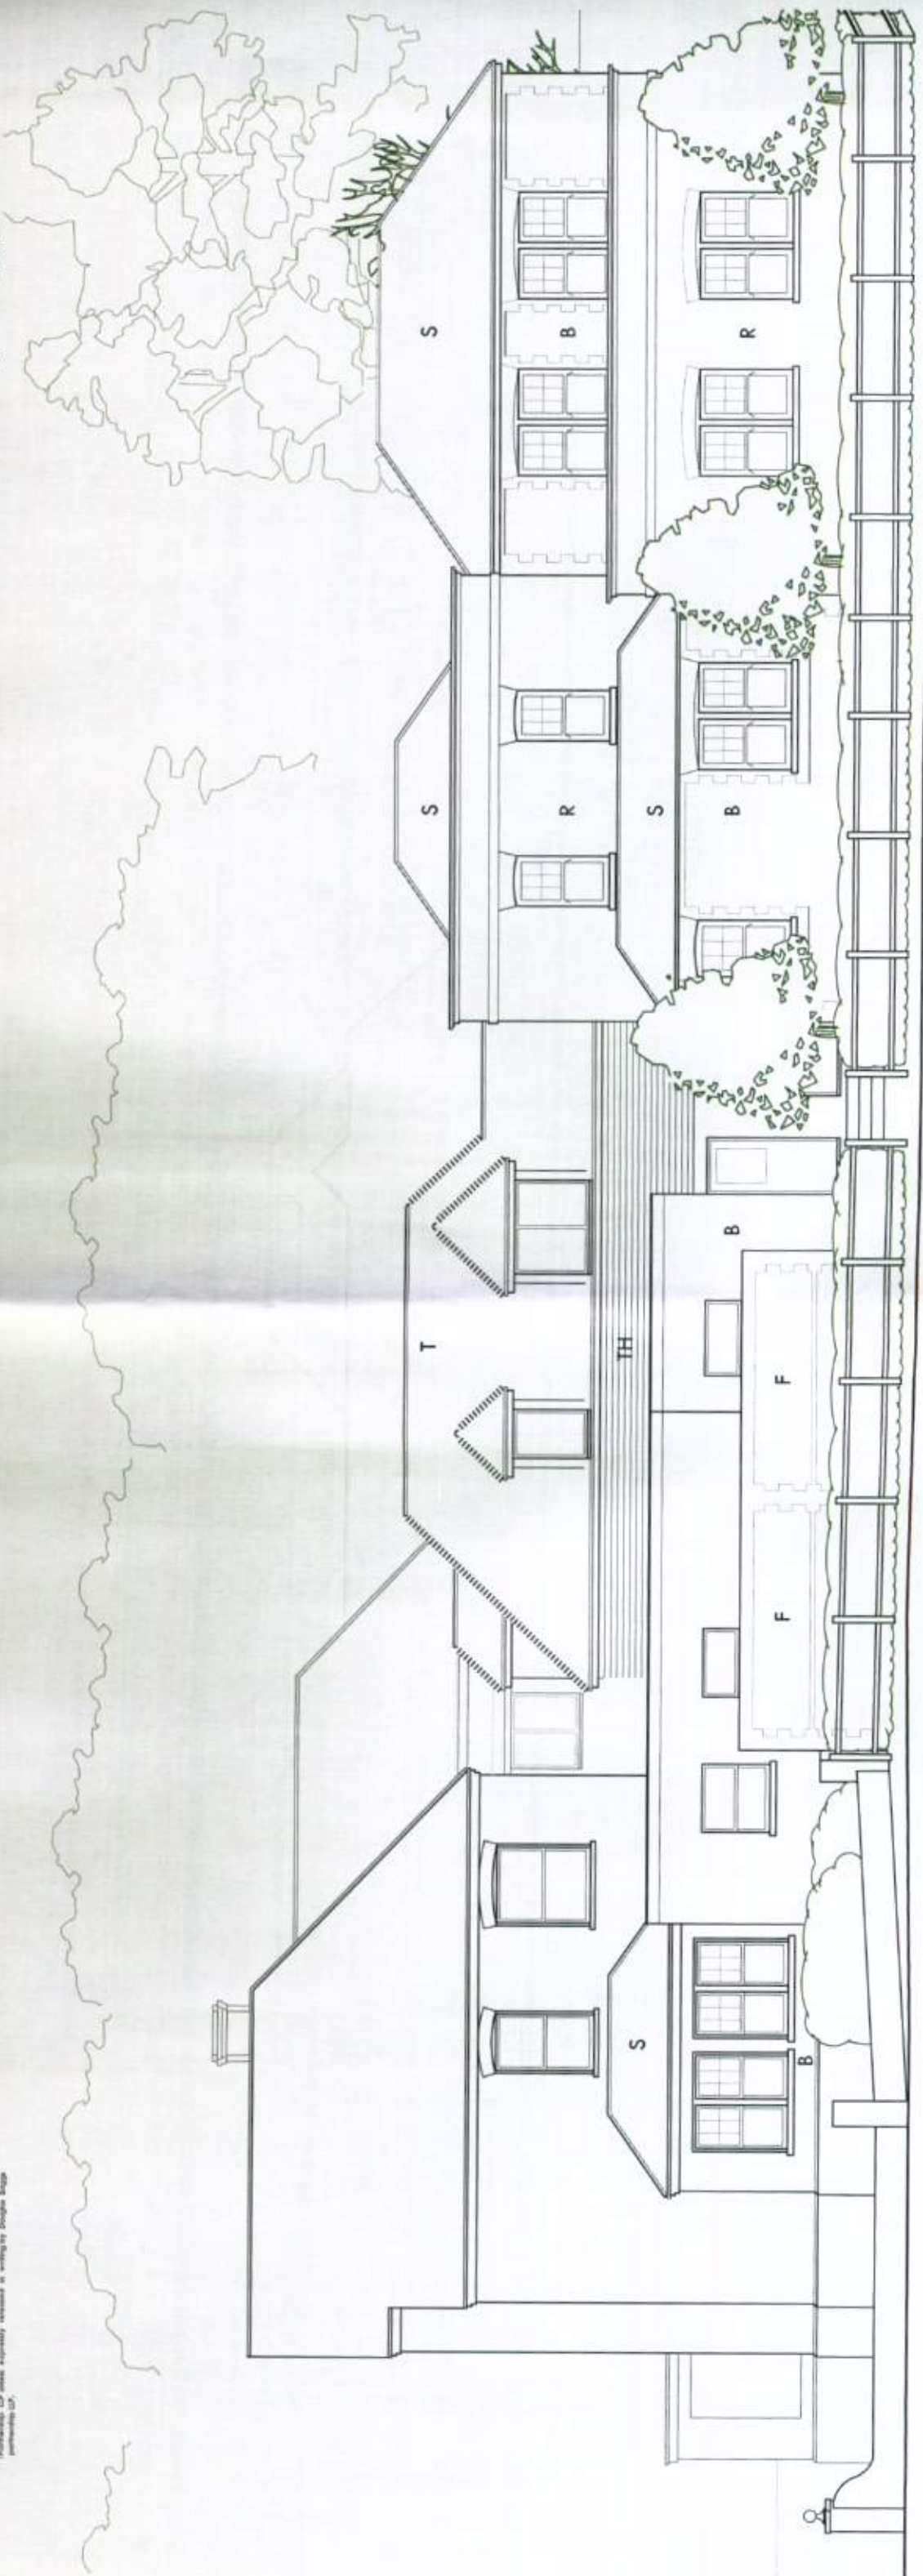

**DOUGLAS BRIGGS  
PARTNERSHIP**

Architects Urban Designers Town Planners  
Telephone 01243 576611 Facsimile 01243 574816  
FLINT BARN, HAM FARM, BOSHAM, WEST SUSSEX, PO18 8EH

**GREYSTOKE MANOR**

Ferring, West Sussex  
EXTENSION TO RESIDENTIAL CARE HOME

AS APPROVED

**PROPOSED**  
East Elevation  
June 2009  
3109-113B  
1:100@A3

