

IMPORTANT

IMPORTANT:
Do not scale from the drawing, use figured dimensions only. If in doubt
ask Douglas Briggs Partnership (01343 379611 or
architecture@douglasbriggspartnership.co.uk)

All dimensions must be checked on site prior to commencement of works and fabrication.



The drawing/document is to be read in conjunction with other conditions/supplier information and the Architects contract drawings and specifications etc.

28

Any discrepancies between different pieces of information that have been supplied are to be sorted immediately to Douglas Briggs, Rochester.

Any departure from dimensions provided by DBP and the location, position or dimensions given in Planning and Building Control approvals shall be notified to Douglas Briggs Partnership prior to departure.

This design and copyright remains the property of Douglas Briggs Partnership. IEPs are expressly retained in writing by Douglas Briggs Partnership LLP.

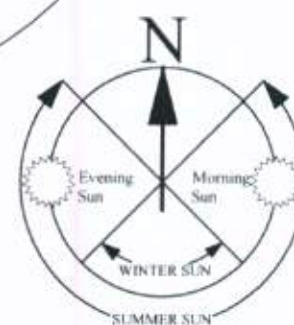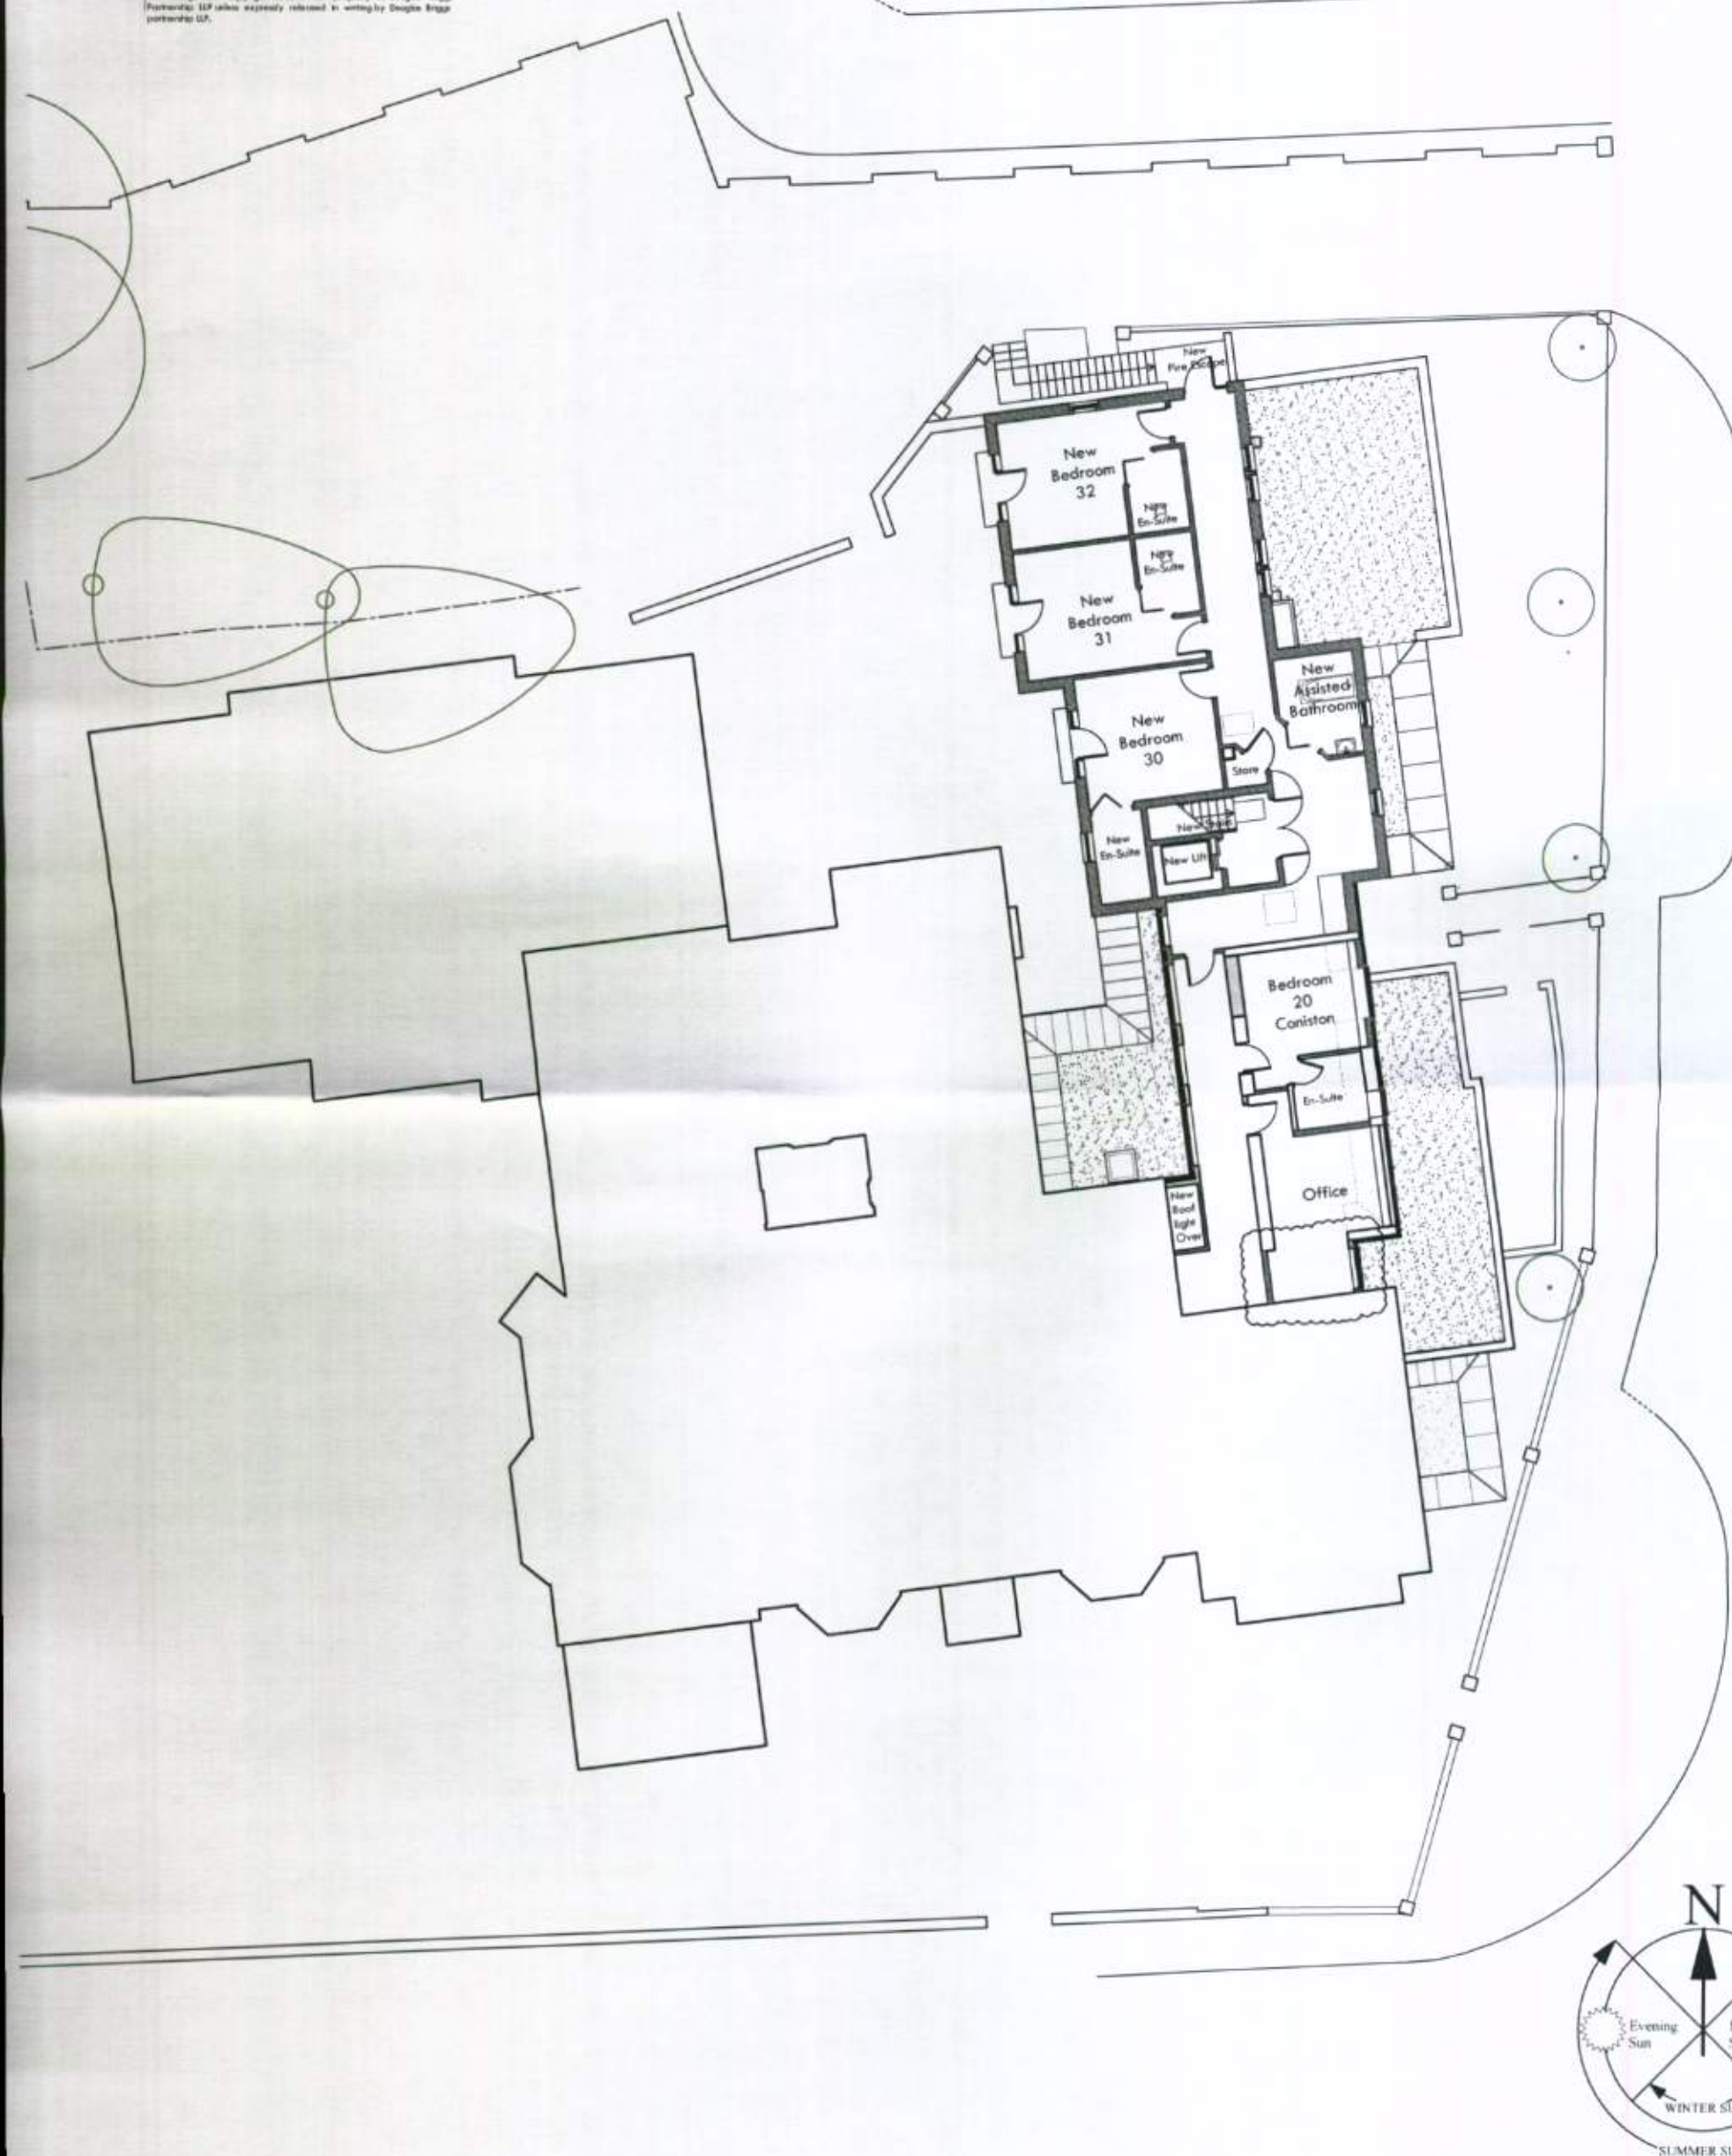

DOUGLAS BRIGGS
PARTNERSHIP

Architects	Urban Designers	Town Planners
Telephone 01243 576611		Facsimile 01243 574816
FLINT BARN, HAM FARM, BOSHAM, WEST SUSSEX, PO18 8EH		

GREYSTOKE MANOR
Ferring, West Sussex
EXTENSION TO RESIDENTIAL CARE HOME

PROPOSED
First Floor Plan
October 2009
3109-112D
1:200@A3

