


IMPORTANT This drawing is the property of Douglas Briggs Partnership and is not to be used in any way without the written consent of Douglas Briggs Partnership. It is to be used in conjunction with the other drawings of this project and is not to be used in isolation. 

DOUGLAS BRIGGS PARTNERSHIP
Architects Urban Designers Town Planners
Telephone 01243 576611 Fax 01243 574816
FLINT BARN, HAM FARM, BOSHAM, WEST SUSSEX, PO18 8EH

KEY
S: Slate
T: Tile
TH: Tile Hanging
B: Brick
F: Flint

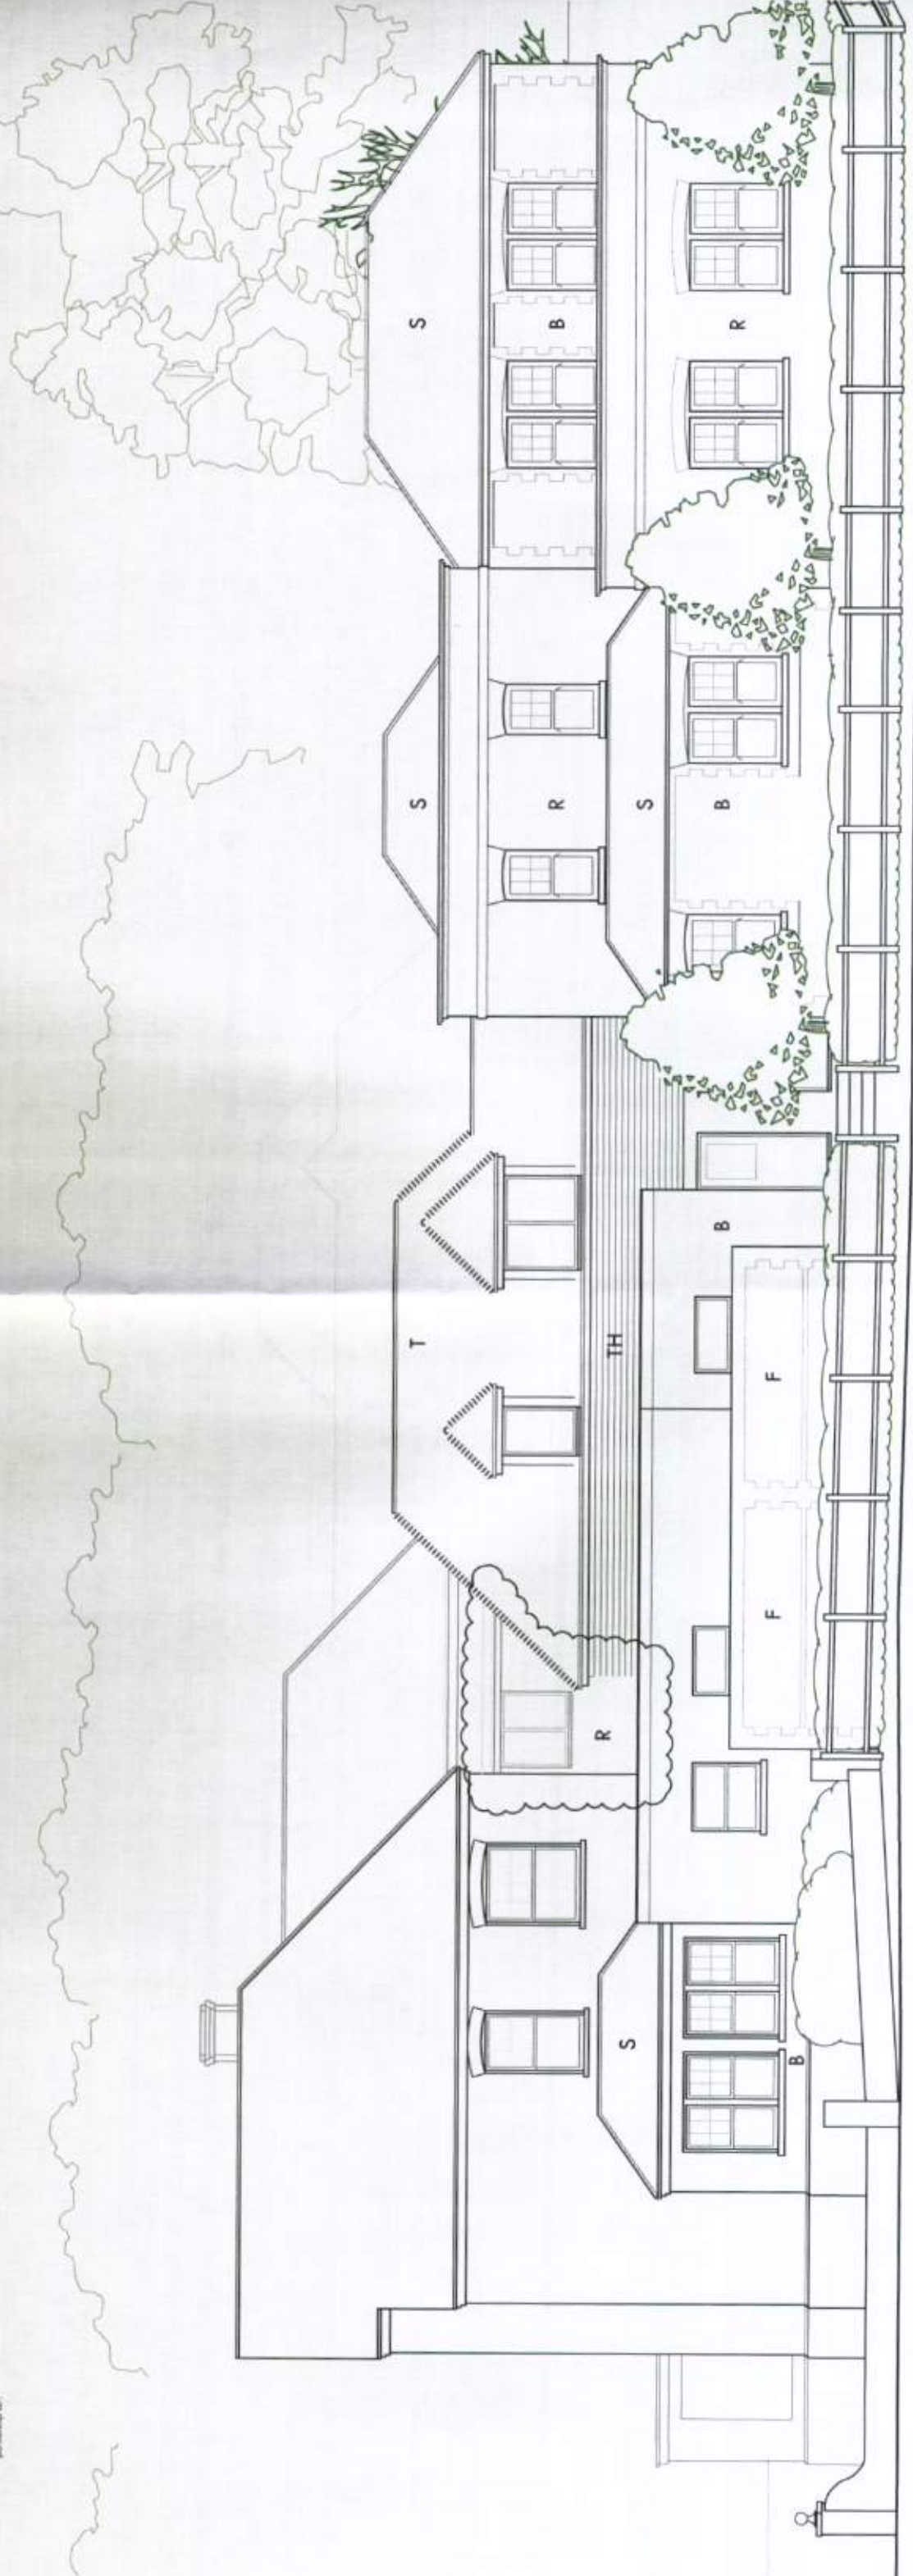

DOUGLAS BRIGGS PARTNERSHIP
Architects Urban Designers Town Planners
Telephone 01243 576611 Fax 01243 574816
FLINT BARN, HAM FARM, BOSHAM, WEST SUSSEX, PO18 8EH

GREYSTOKE MANOR
Ferring, West Sussex
EXTENSION TO RESIDENTIAL CARE HOME

AS AMENDED

PROPOSED
East Elevation
June 2009
3109-113C
1:100@A3

