




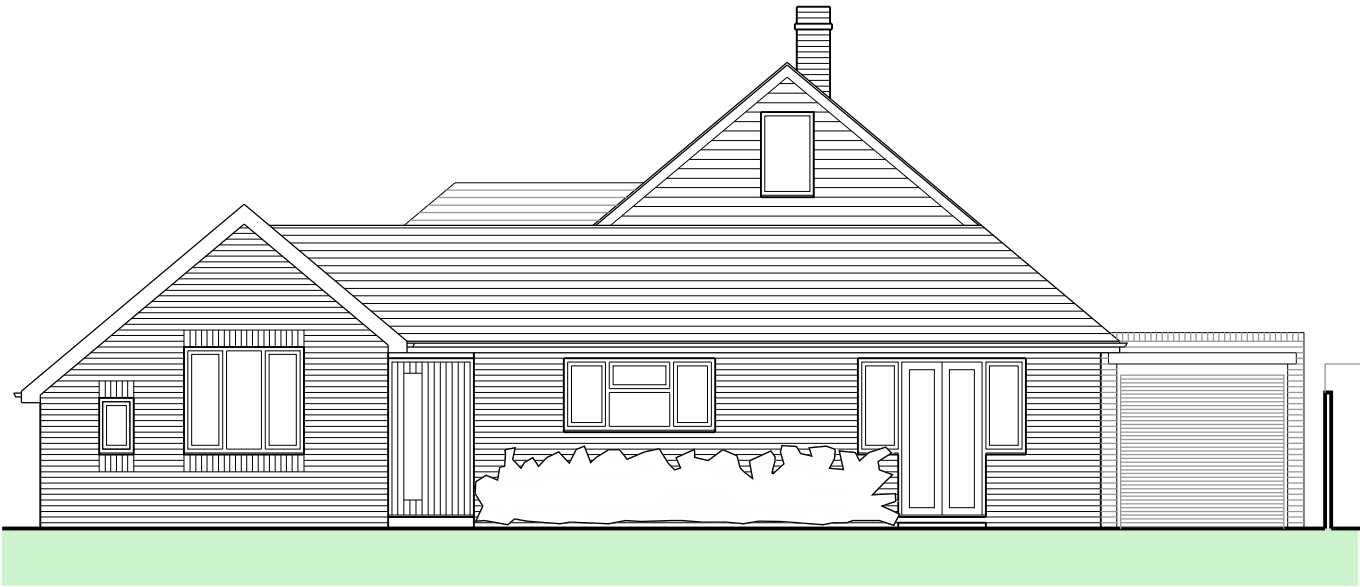

Western Elevation

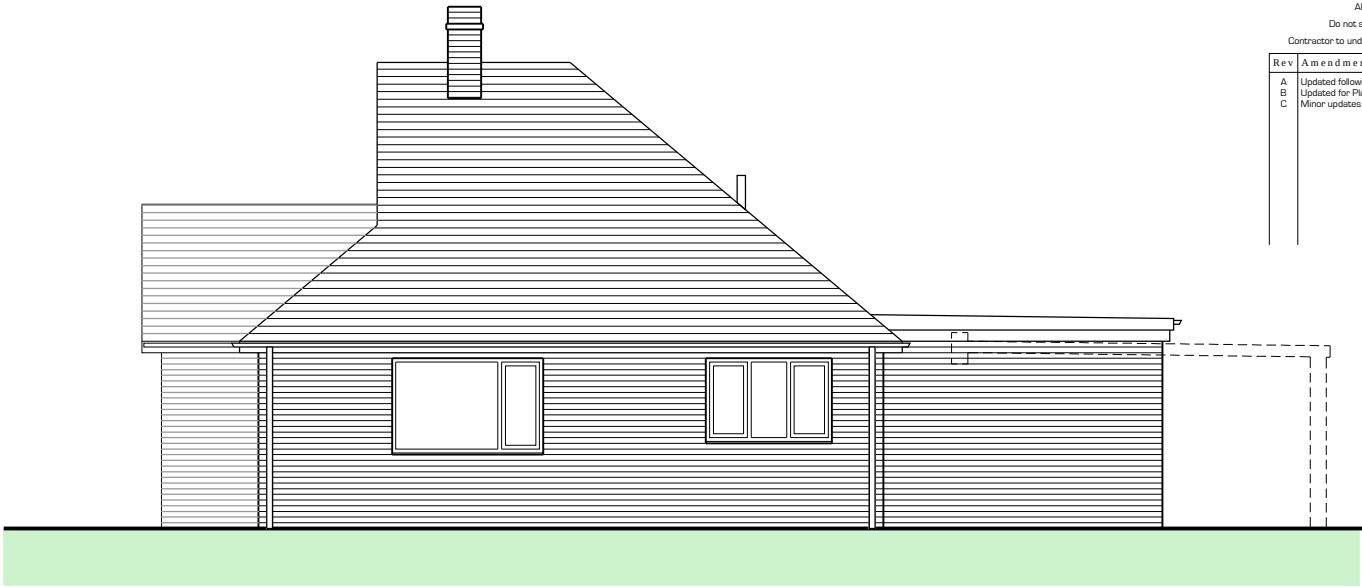


Southern Elevation
(Garage shown dashed)

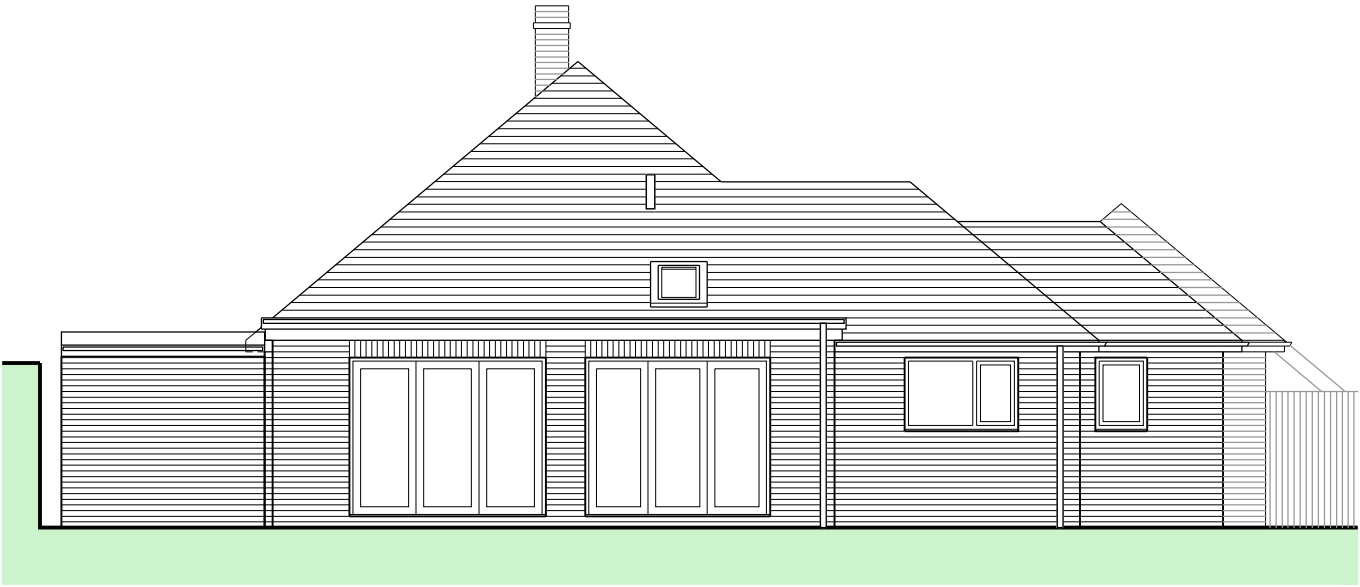

Eastern Elevation


Materials:

- Plain tiles to best match existing extended as part of main roof pitch
- Fairface brickwork to best match existing
- Rainwater goods extended in black uPVC on white fascias
- Timber clad soffit to overhang
- Single ply membrane flat roofing in grey hidden from view at ground level
- Flat glass rooflight hidden from view at ground level
- High level velux rooflights to northern elevation in dark grey
- uPVC fenestration in white to best match existing with solid 'front door'
- Obscure glass to be used in Ensuite windows

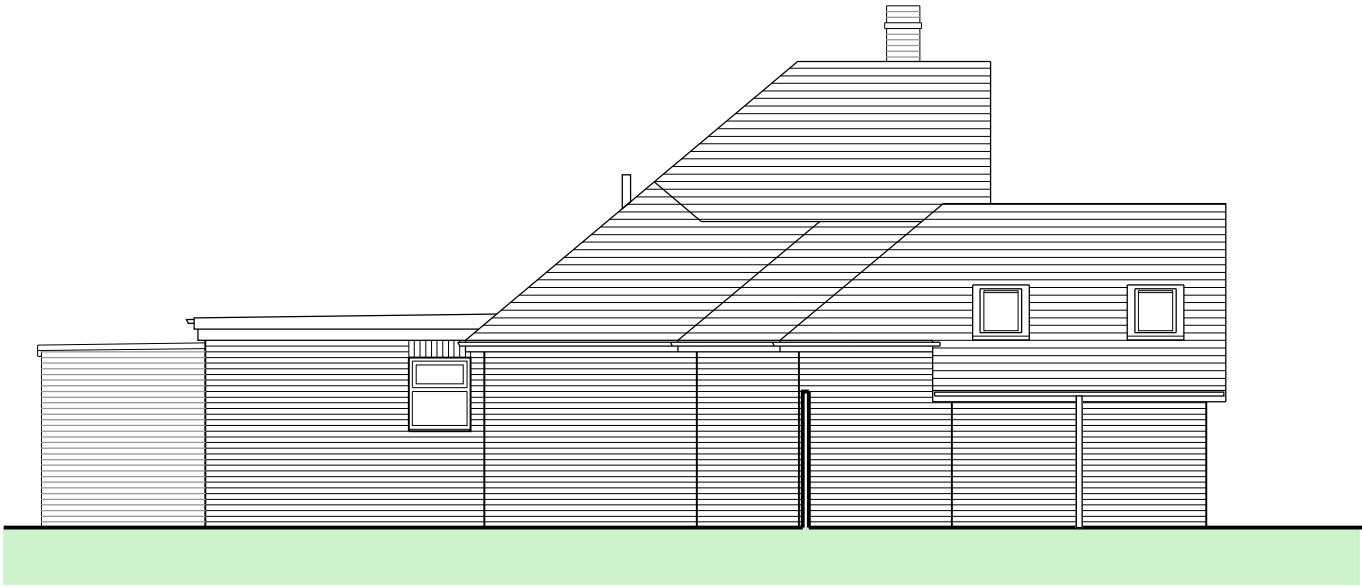

Northern Elevation

This drawing is the copyright of Alcove Architecture Ltd All dimensions must be checked on site prior to construction Do not scale this drawing except for Planning Application purposes Contractor to undertake work in full compliance with statutory requirements		
Rev	Amendments	Date
A	Updated following receipt of client comments	03/08/19
B	Updated for Planning	26/08/19
C	Minor updates	27/08/19

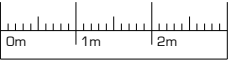

Notes:
Ordnance Survey provided by Messrs Mapserve
Landscape and furniture shown indicatively



25a New Broadway Worthing Sussex BN11 4HP
T: 01903 608448 W: [alcovearchitecture.co.uk](#)

Project
5 Little Drive
Ferring
BN12 5RF

Drawing Title
Elevations as Proposed

Status Planning		
Scale 1:100@A3	Drawn By JE	Date Aug 19
Project No. 19114	Drawing No. P108	Revision C

Alcove Architecture Ltd - Registered No. 8543375