



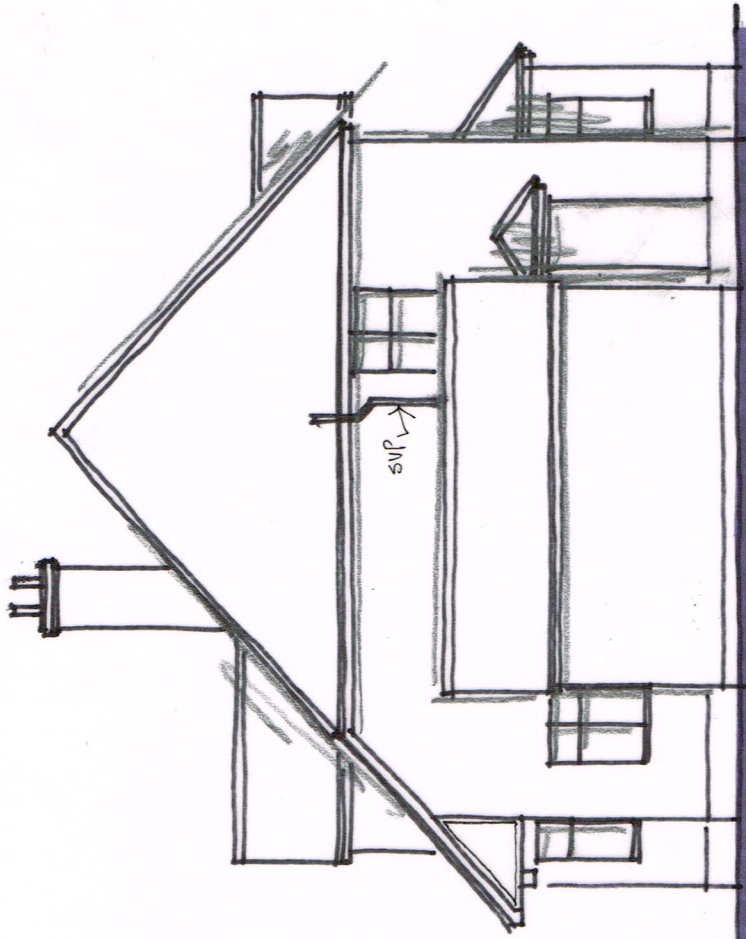

FRONT ELEVATION 1:100

0 1 2 3 4 5 m
metres

SIDE

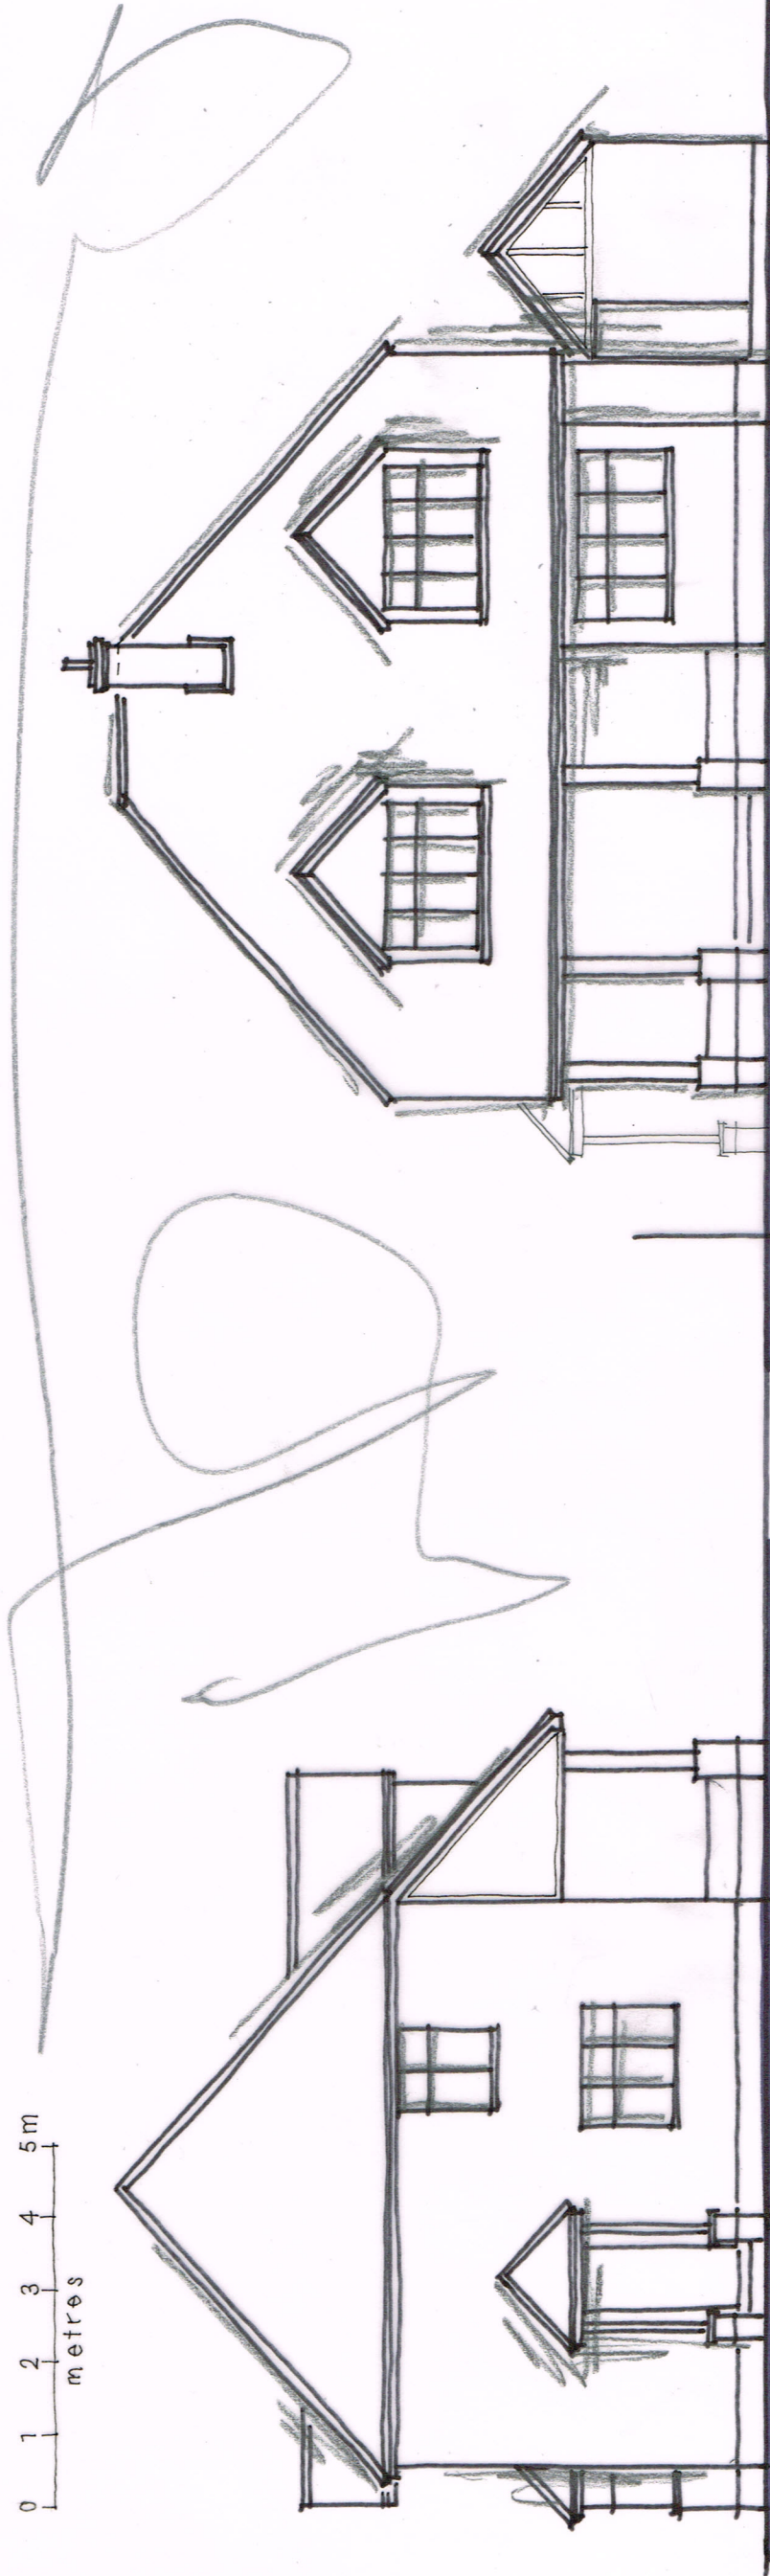

SIDE

REAR