


PROPOSED ELEVATIONS 1:100@ A3

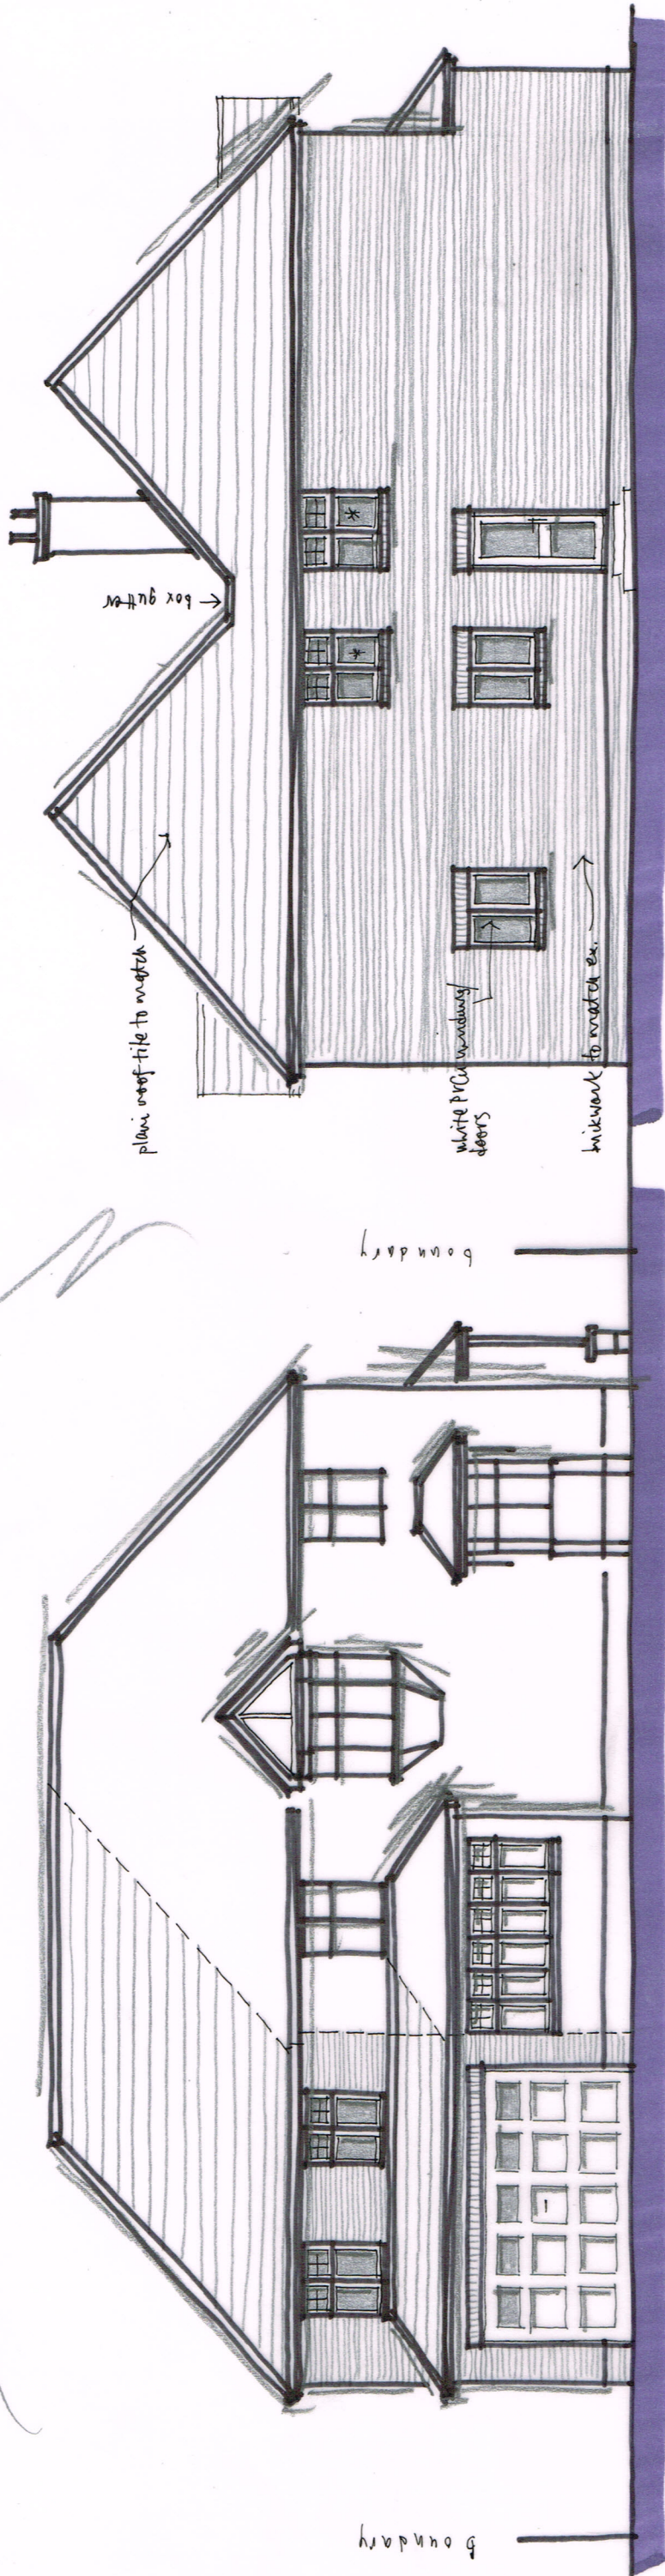

FRONT

0 1 2 3 4 5m
metres

SIDE

* Note - side windows to be obscure glazed.



SIDE

REAR