


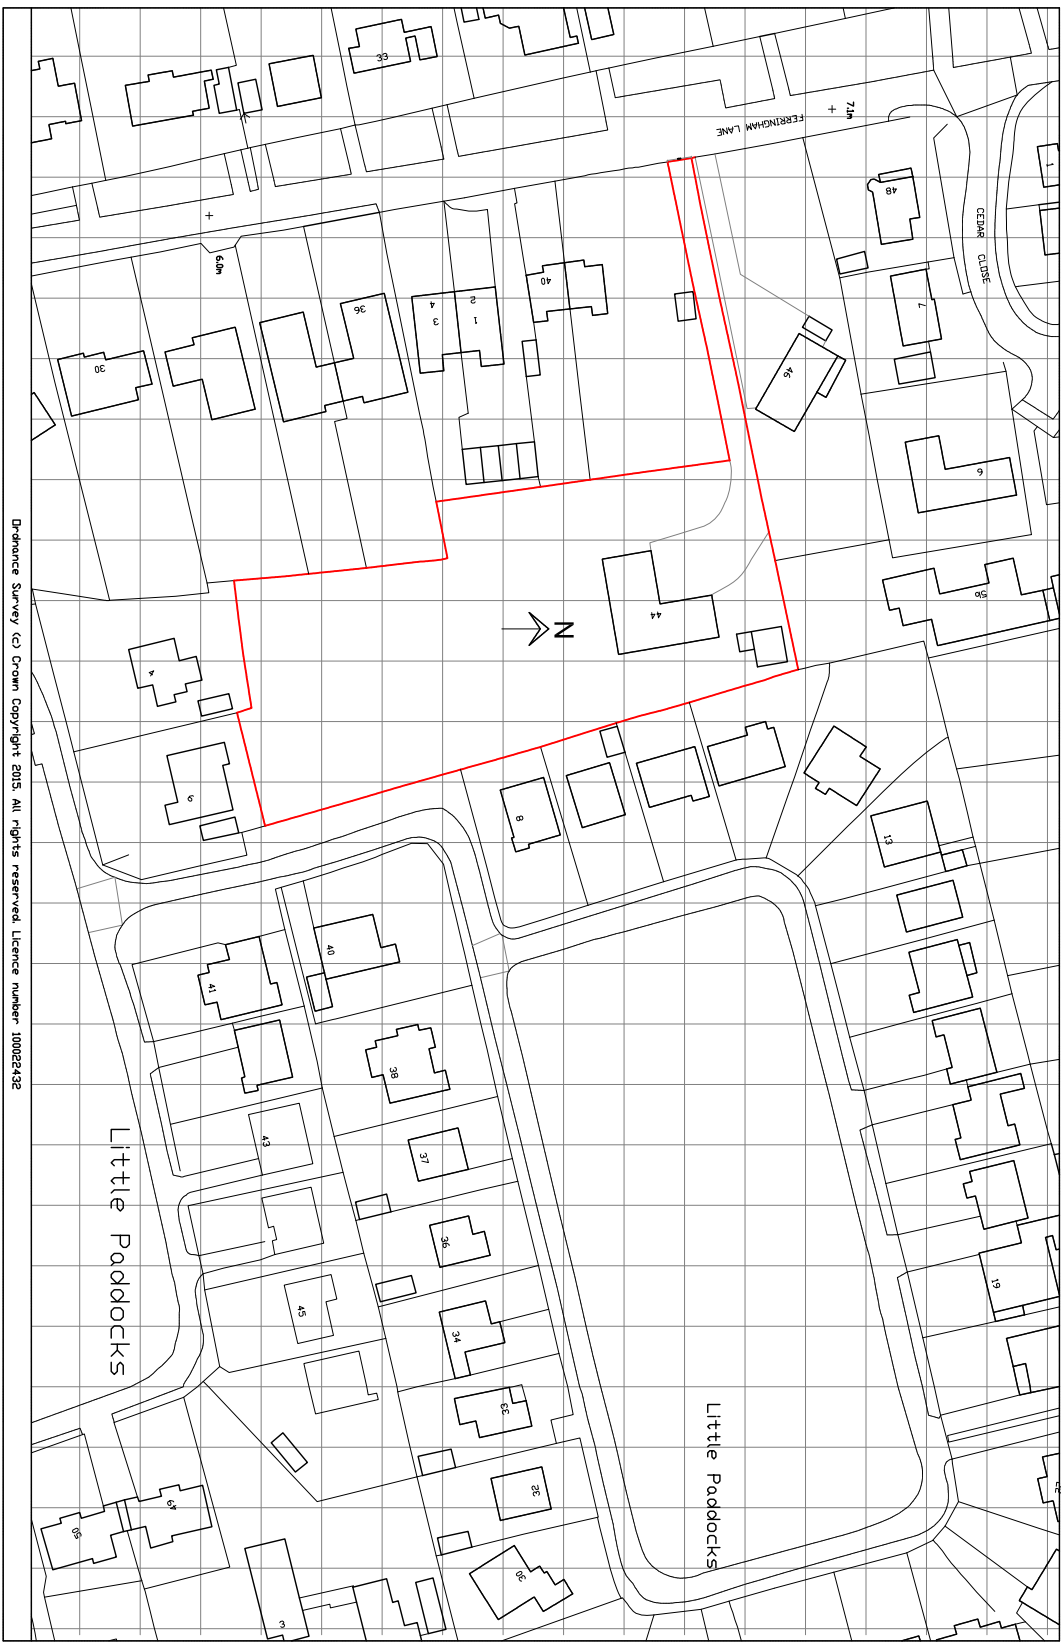


REVISIONS

| Rev. | Initial | Date | NOTES |
|------|---------|------|-------|
|------|---------|------|-------|

|   |     |          |                   |
|---|-----|----------|-------------------|
| A | sed | 28.11.17 | north point added |
|---|-----|----------|-------------------|

SED ASSOCIATES

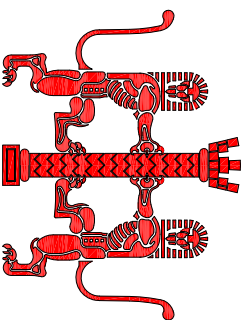

RIBA

CLIENT

PROJECT

TITLE

CHARTERED  
ARCHITECT

18 Russell Green, Close Purley, CR8 2NR  
Tel : (020) 8648 0239  
Fax: (020) 8645 9882  
Mobile: 07956 166482  
Email: [enquiries@sed.co.uk](mailto:enquiries@sed.co.uk)

Mr A Cornell

44 Ferrisburgh Lane, Ferring, Worthing  
BN12 5LJ  
Proposed four bungalows

OS (site location plan)

SCALE 1:1250 @ A1  
DATE 14.05.2017  
DRAWN sed  
DWG No. 628-01 rev. A