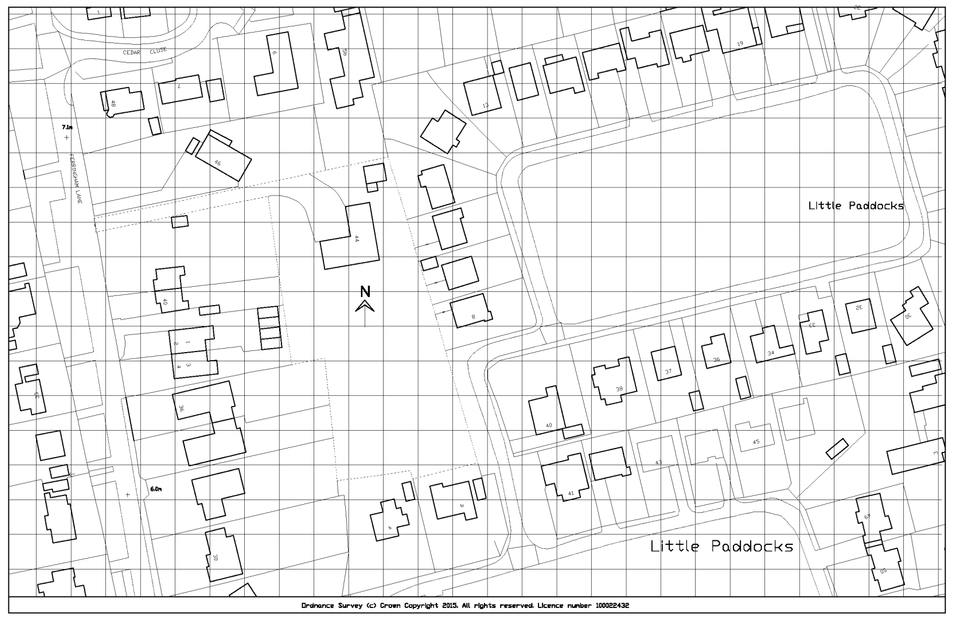


REVISIONS

Rev.	Initial	Date	NOTES
A	sed	28.7.17	north point added
B	sed	26.2.18	dims added

SED ASSOCIATES

RIBA

□ CLIENT

Mr A Cornell

□ PROJECT

44 Ferringham Lane, Ferring, Worthing BN12 5LU
Proposed four bungalows

□ TITLE

OS (site location plan)

SCALE 1:1250 @ A1
DATE 14.05.2017
DRAWN sed
DWG No. 628-01 rev. B

ARUN DISTRICT COUNCIL FG/19/19/PL