





aerial view (not to scale)

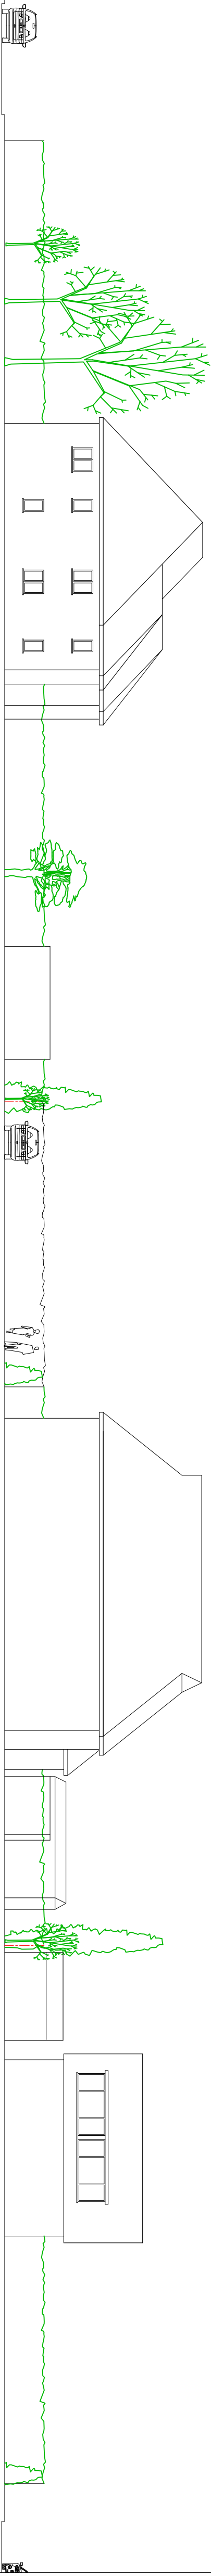


34 Ferringham Lane

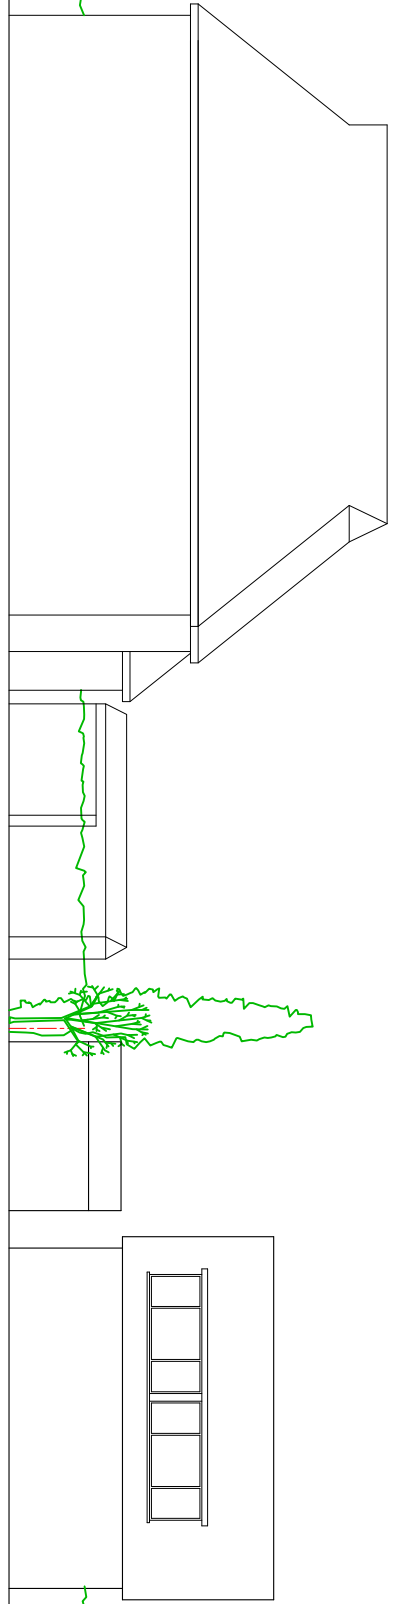


44 Ferringham Lane


existing

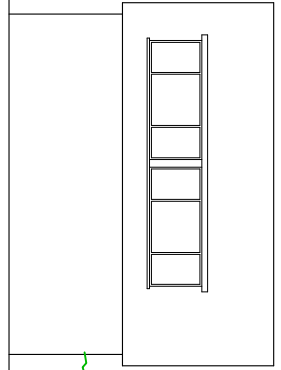

9 Little Paddocks

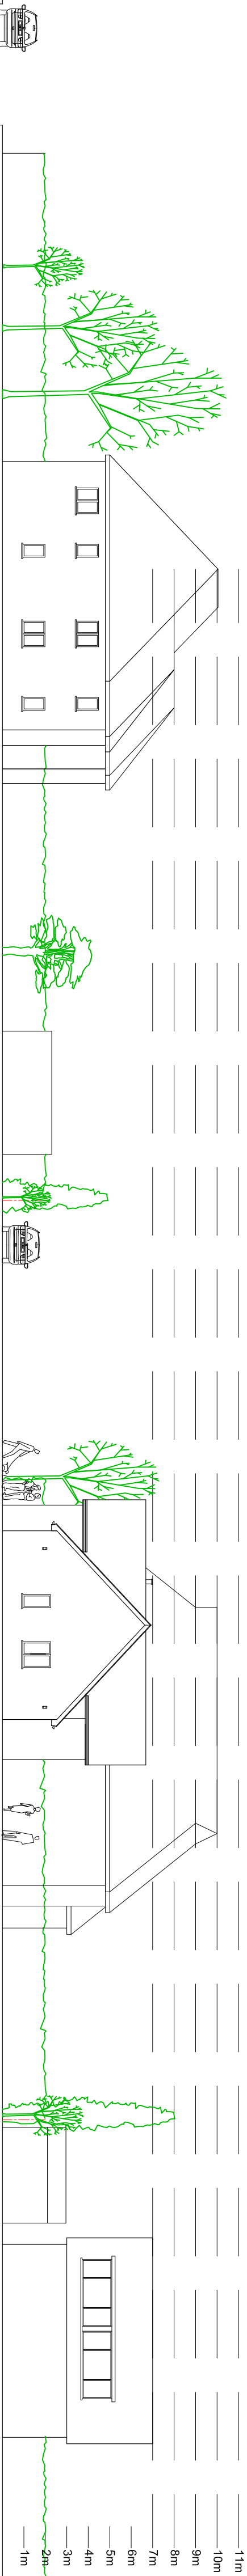


34 Ferringham Lane

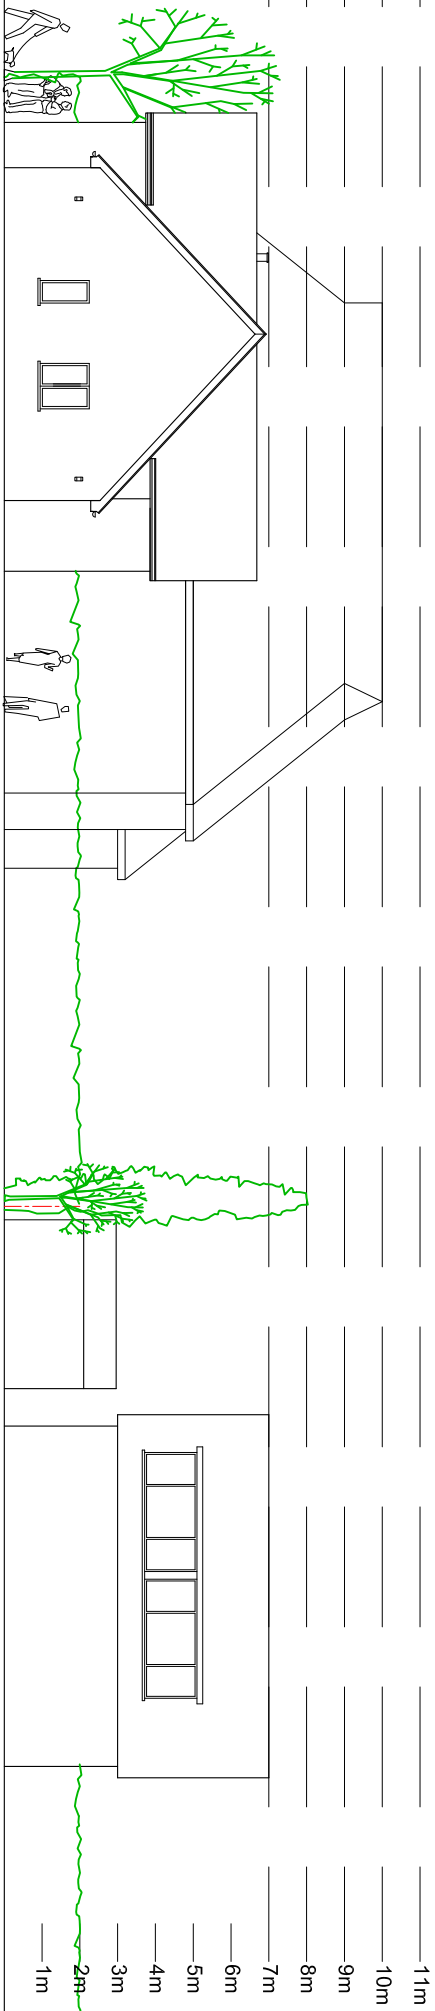

Proposed plot 1

proposed

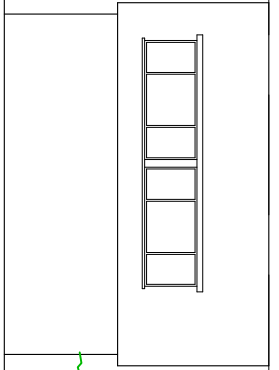


9 Little Paddocks

REVISIONS

Rev. Initial Date NOTES

SED ASSOCIATES

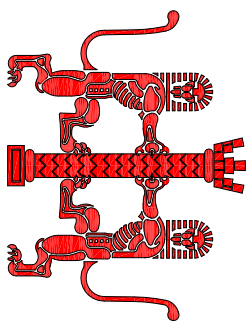

CHARTERED ARCHITECT

18 Russell Green Close Purley CR8 2PR

Tel: 020 8648 0293 Fax: 020 8645 9882

Mobile: 07956 166482 Email: studio@riverside.co.uk

Mr. A. Cornell 44 Ferringham Lane, Ferring, Worthing BN12 5LU

Proposed four bungalows

Site section (east-west)

SCALE 1:200 @ A1

DATE 5.02.2018

DRAWN sed

DWG No. 628-06 rev.