





aerial view (not to scale)

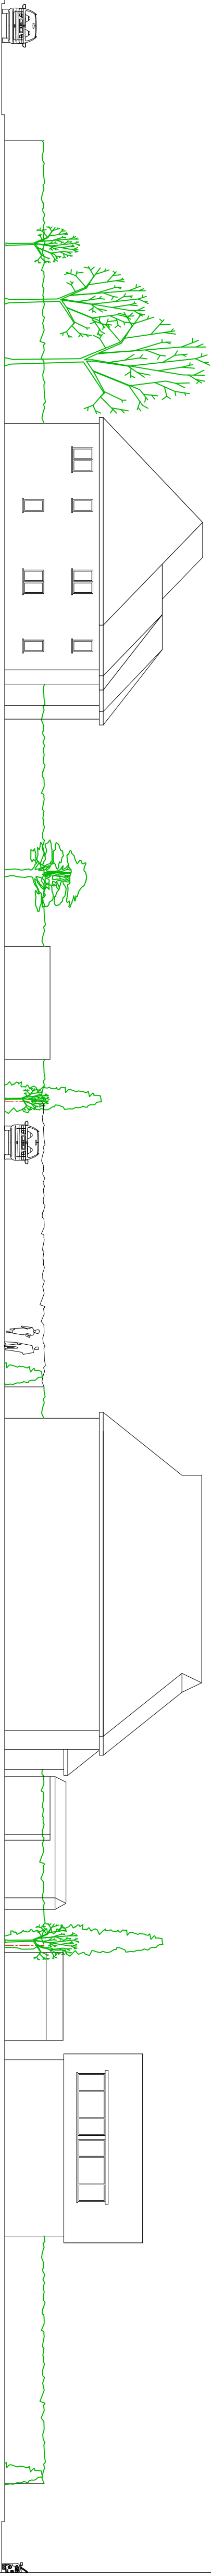


34 Ferringham Lane

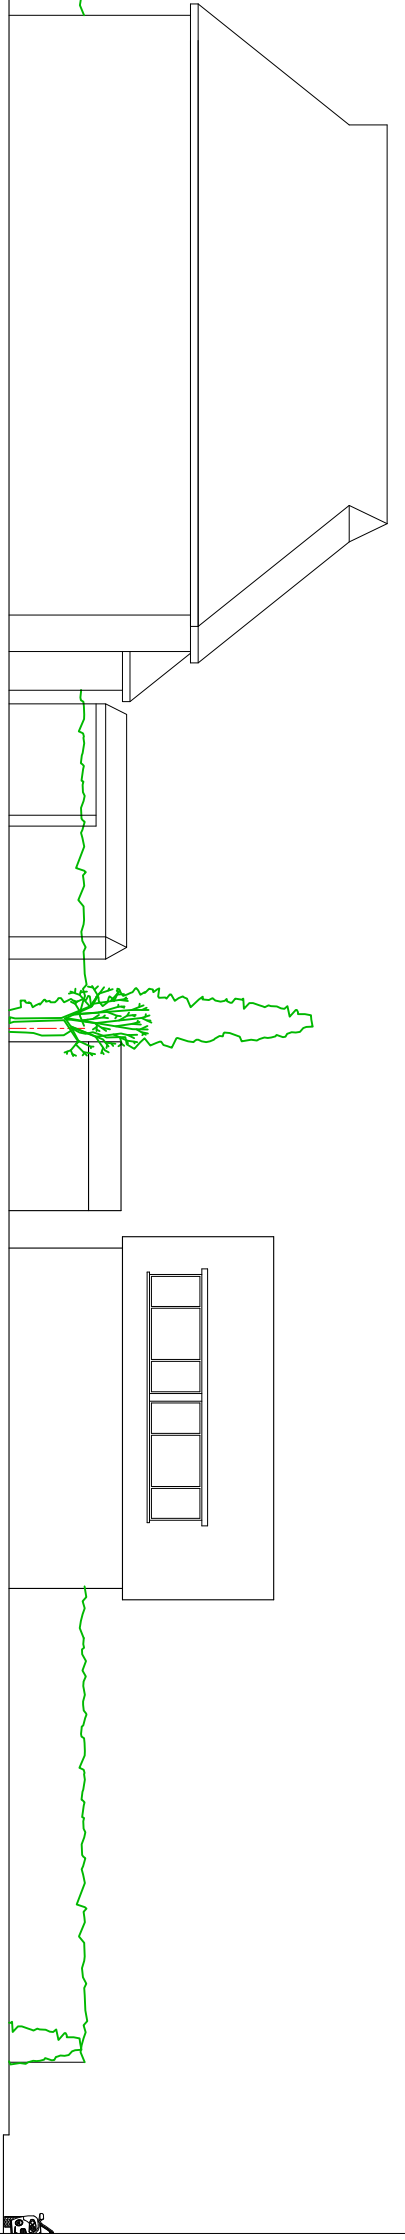


44 Ferringham Lane

9 Little Paddocks

existing

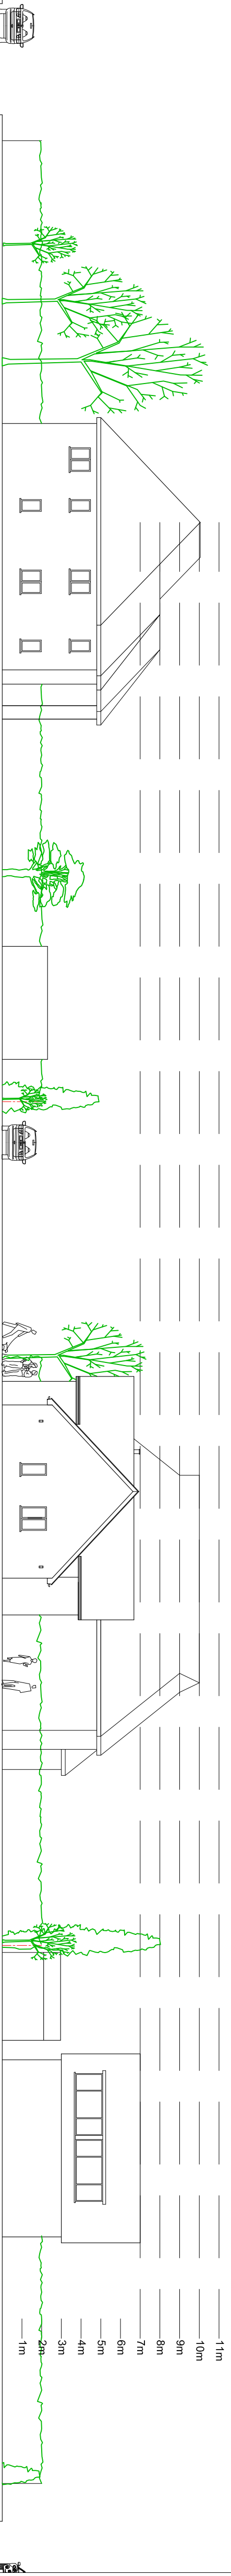

34 Ferringham Lane

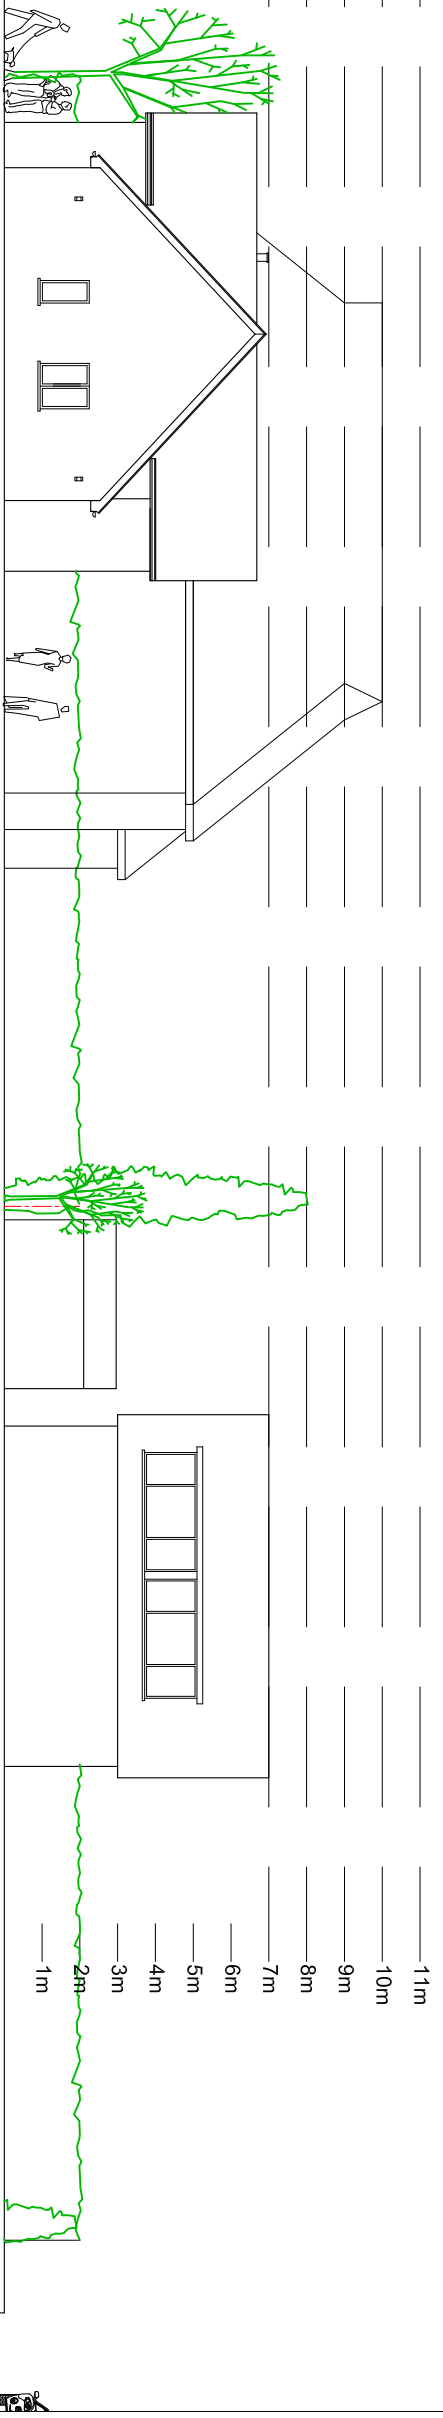

Proposed plot 1

9 Little Paddocks

proposed


REVISIONS

Rev. Initial Date

NOTES

SED

ASSOCIATES

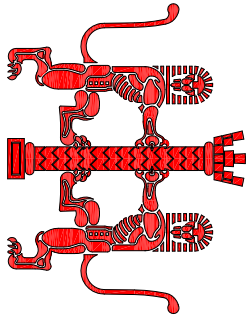

CLIENT

PROJECT

TITLE

CHARTERED
ARCHITECT

18 Russell Green Close Purley CR8 2PR
Tel: 020 8648 0293
Fax: 020 8645 9882
Mobile: 07956 166482
Email: easton@rribachitect.co.uk

Mr A Cornell

44 Ferringham Lane, Ferring, Worthing
BN12 5LJ
Proposed four bungalows

Site section (east-west)

SCALE 1:200 @ A1

DATE 5.02.2018

DRAWN sed

DWG No. 628-07 rev.