
FG/1116/08

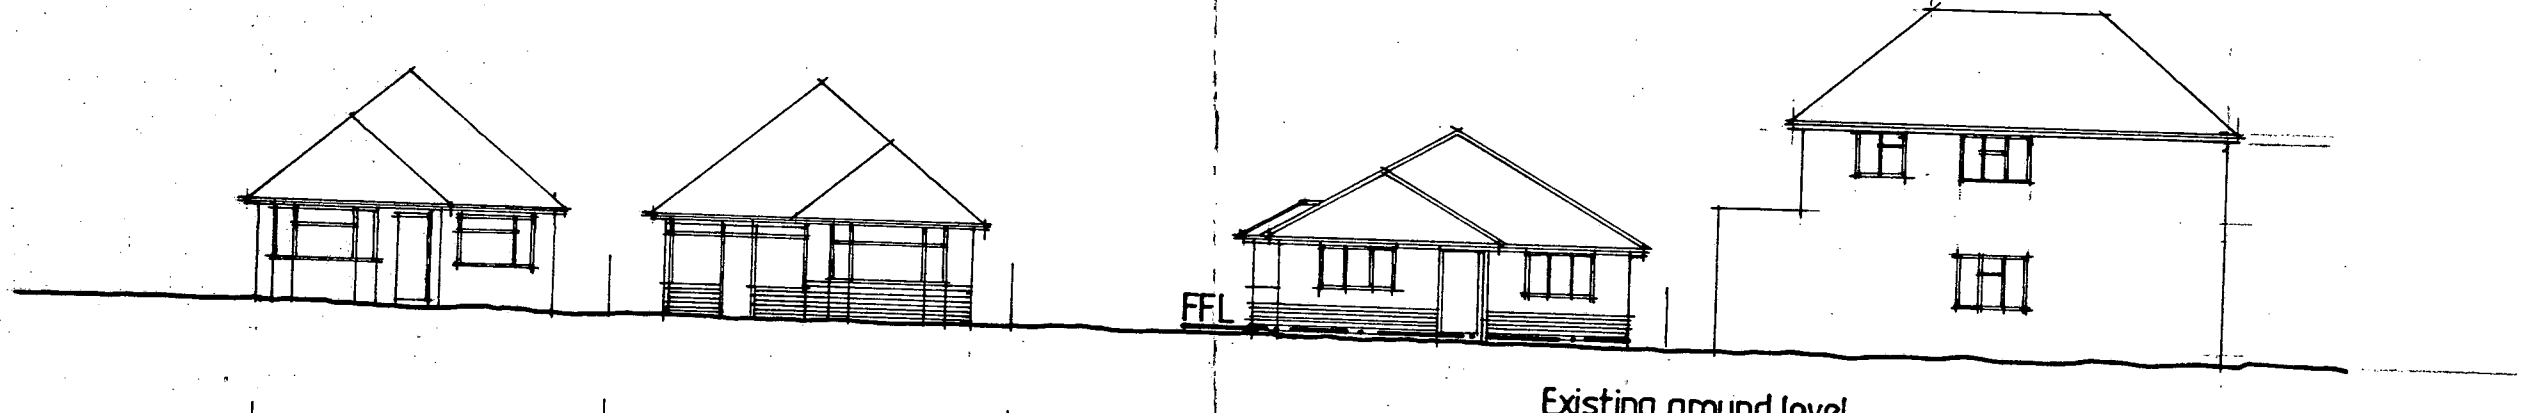

Street Elevation scale 1:200

R J C A
CHARTERED ARCHITECTS
LIME KILN BARN COLWORTH
CHICHESTER PO20 2DS WEST SUSSEX
TEL: 01243 - 787011 FAX: 01243 - 787022

Proposed new bungalow at 120 Ferring Street Ferring

ARUN DISTRICT COUNCIL FG/1116/08