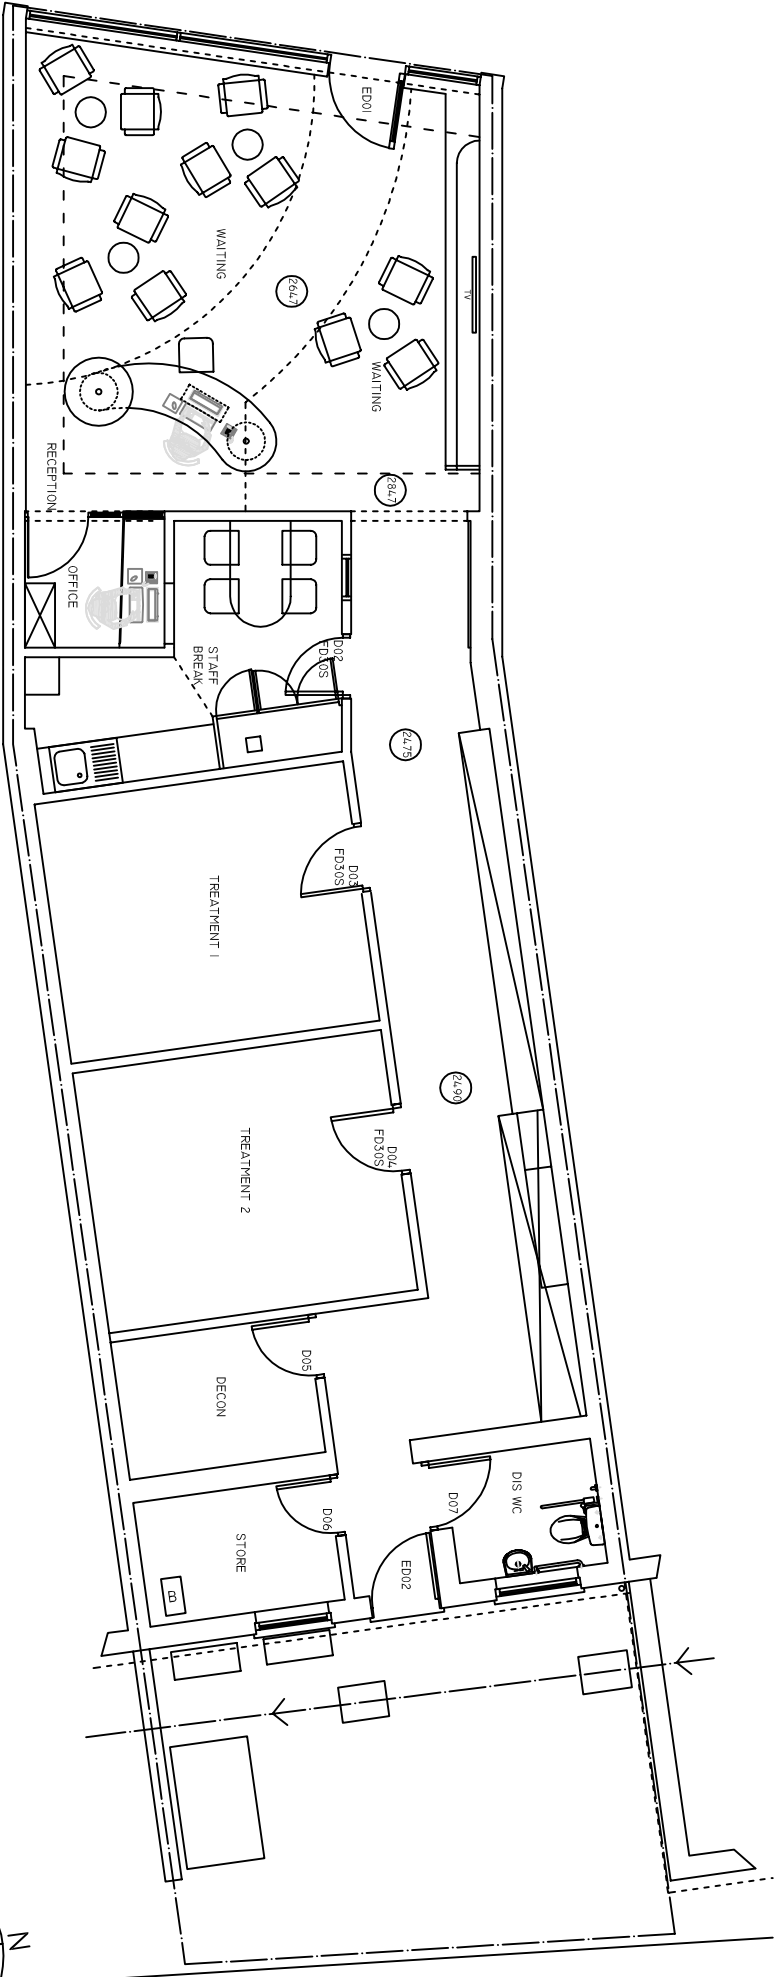


PRINT @ A4 FOR 1:100 SCALE

GREY ASSOCIATES

HERBURY HOUSE, JUBILEE ROAD, TOTTENHAM, T9 9BP
TEL: 01803 863097 EMAIL: INFO@GREYASSOC.CO.UK

CLIENT: DR PETER SANIER

TITLE: FERRING DENTAL PRACTICE

DRAWING: EXISTING BLOCK PLAN

DATE: 26.06.16 SCALE: 1:100

DRAWING NO.: FDP/021/16

REVISION