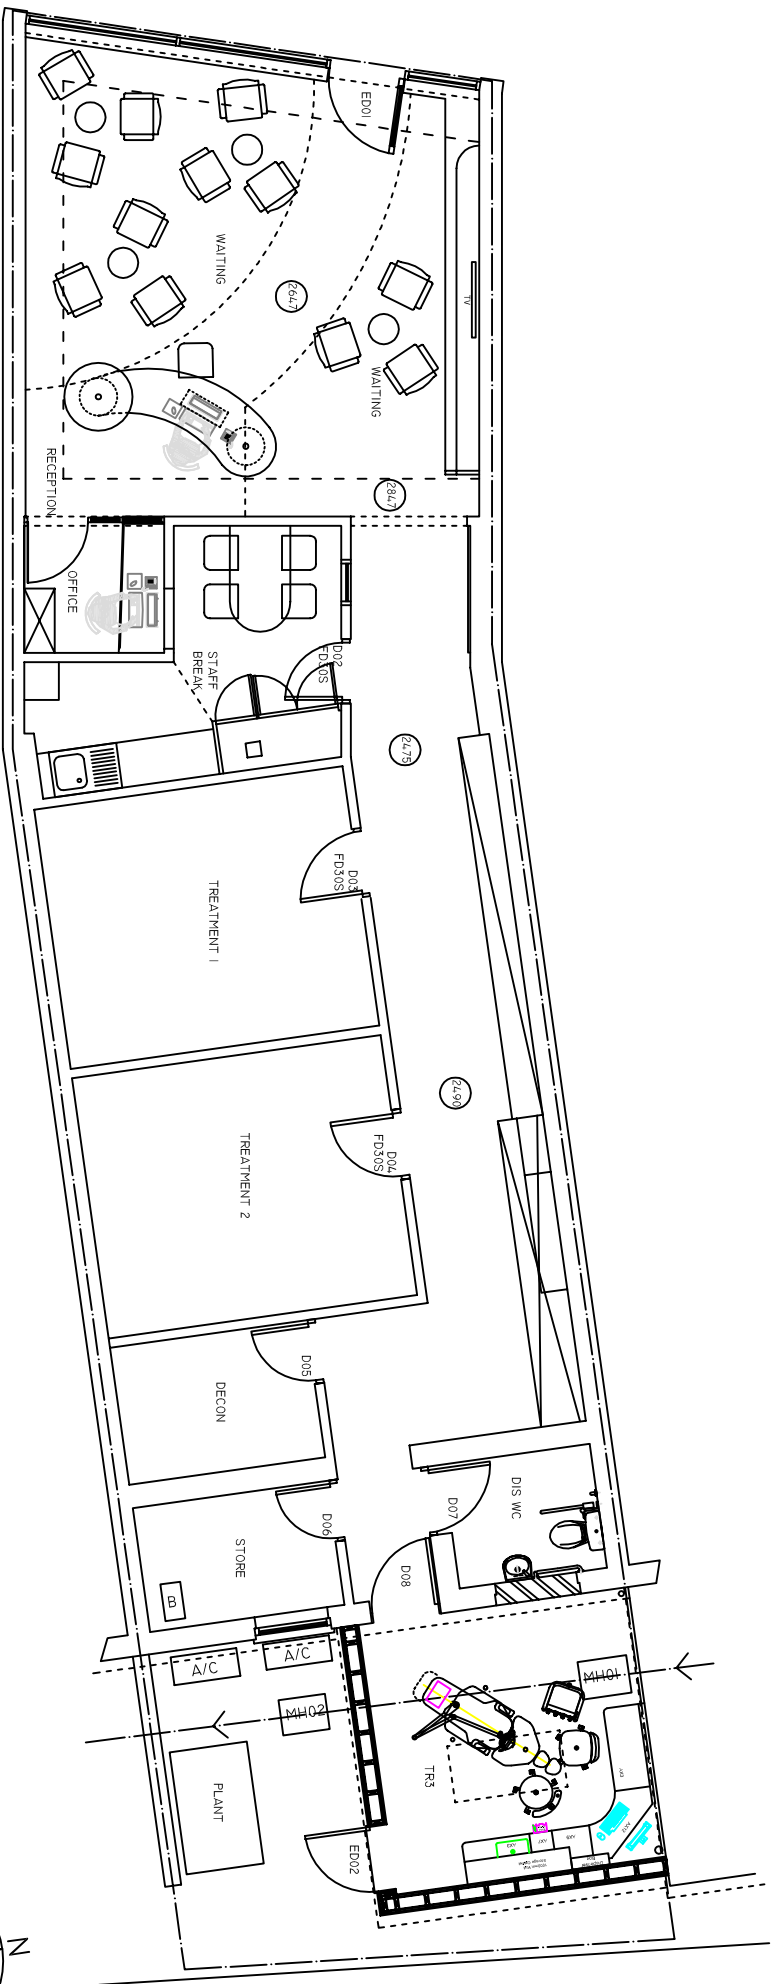


GREY ASSOCIATES

HEMBURY HOUSE, JUBILEE ROAD, TOTNES, TQ9 5BP
TEL: 01803 863097 EMAIL: INFO@GREYASSOC.CO.UK

CLIENT: DR PETER SANER

TITLE: FERRING DENTAL PRACTICE

DRAWING: PROPOSED BLOCK PLAN

DATE: 26.06.16 SCALE: 1:100

DRAWING NO.: FDP/0221/16

REVISION

PRINT @ A4 FOR 1:100 SCALE

