


70 Ferring Street

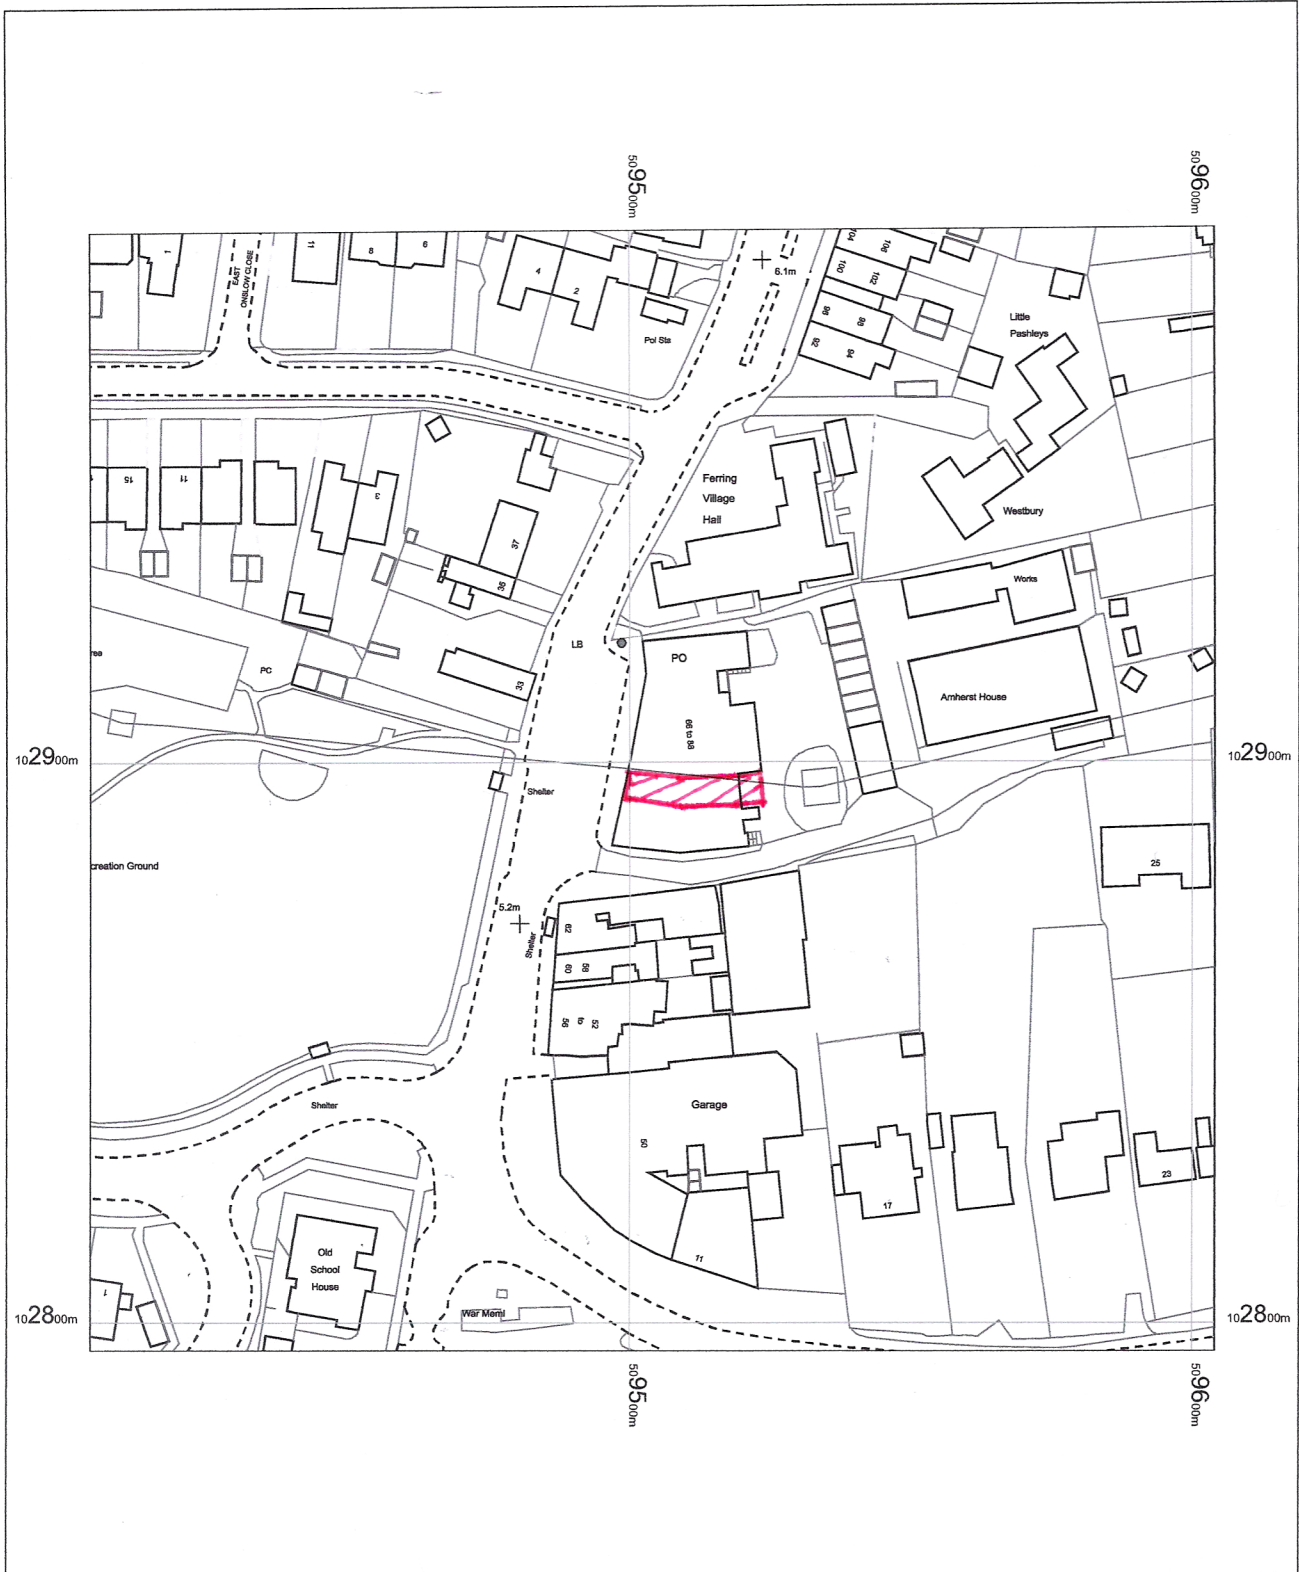

OS MasterMap 1250/2500/10000 scale
 23 June 2016, ID: BLJT-00539601
www.planningapplicationmaps.co.uk
 1:1250 scale print at A4, Centre: 509504 E, 102895 N

©Crown Copyright and database rights 2016 OS
 100019980

