
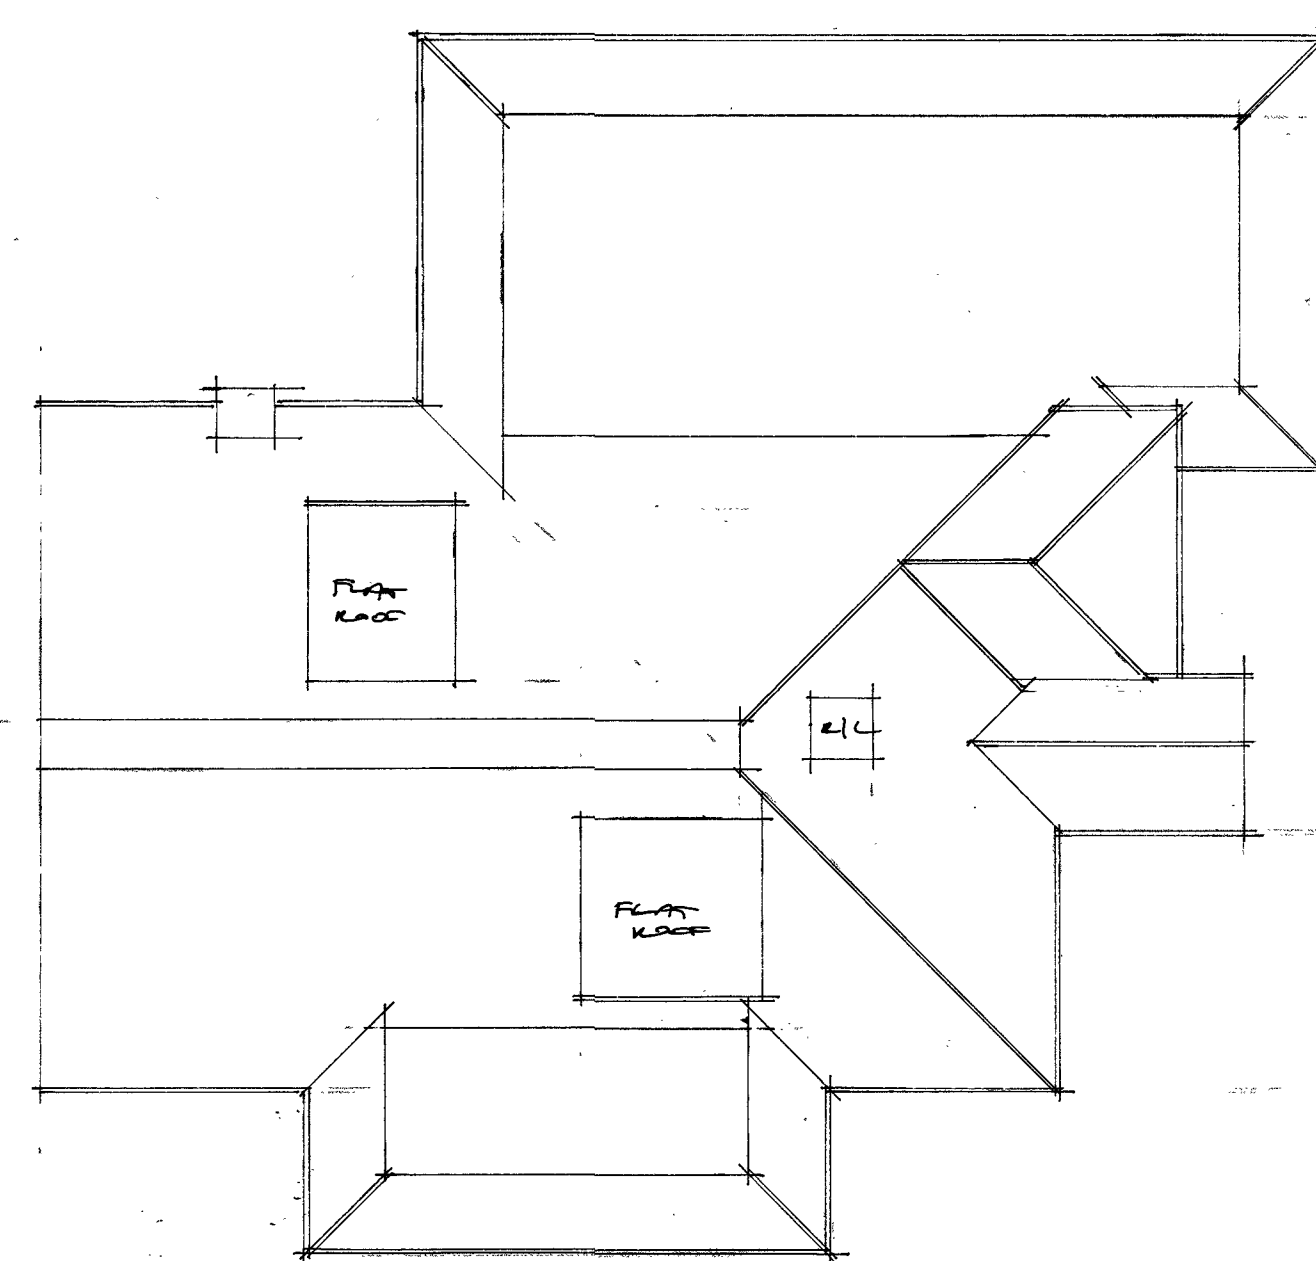
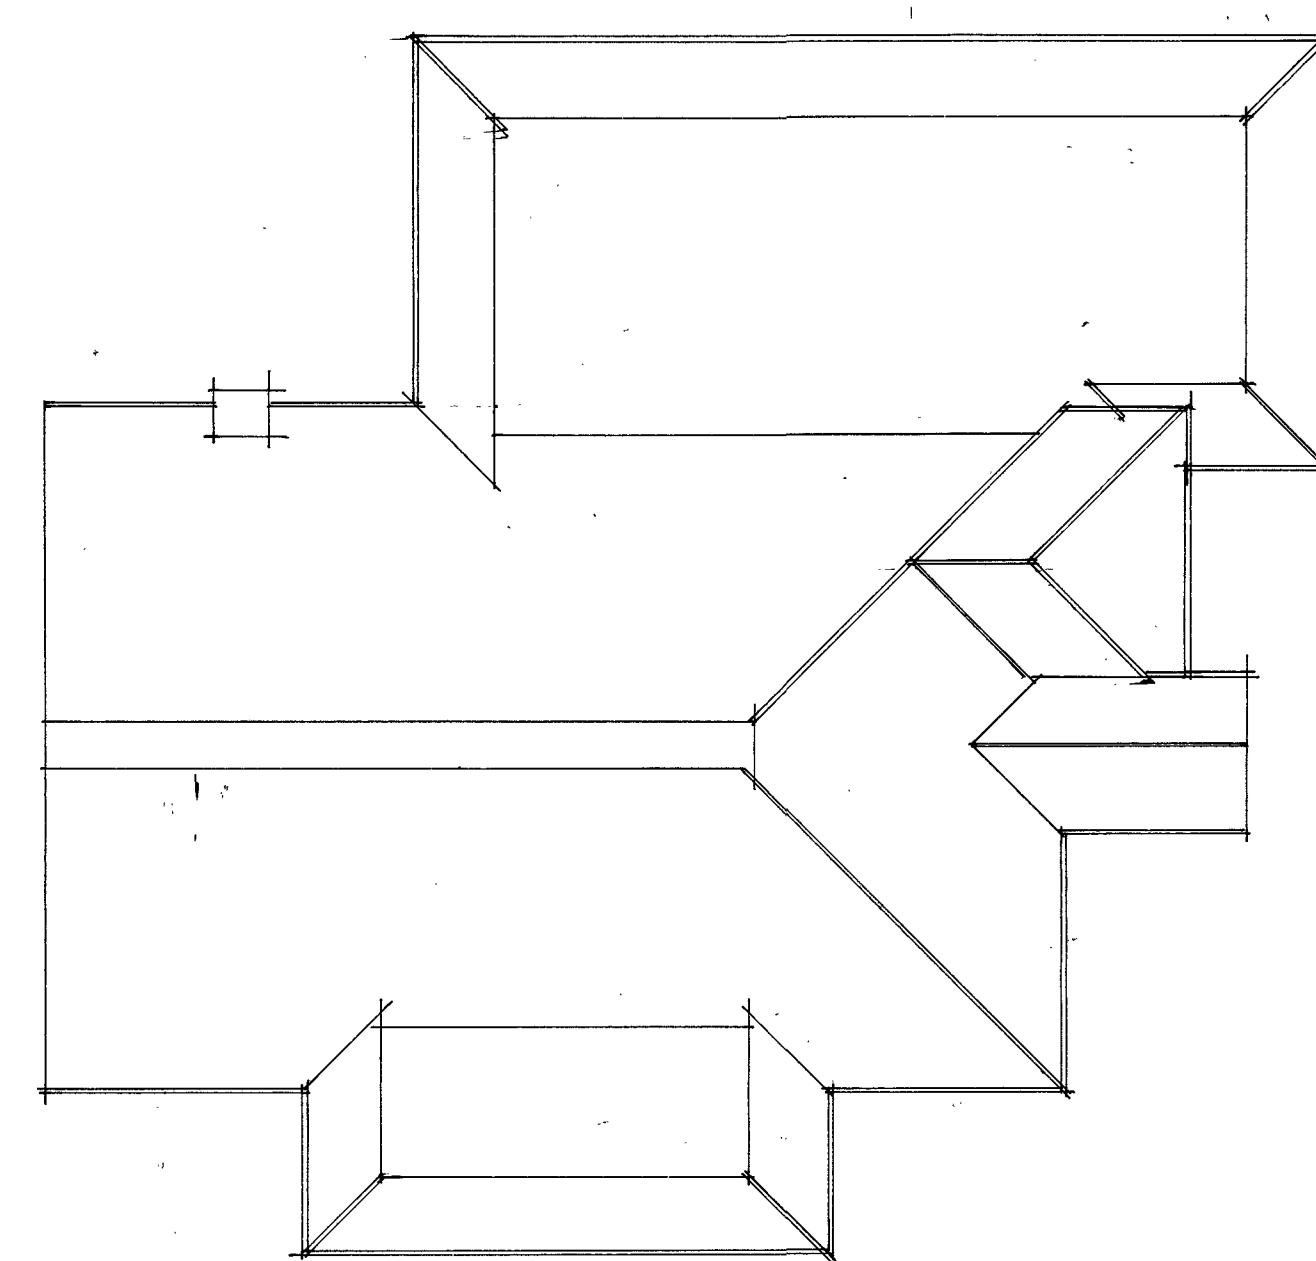
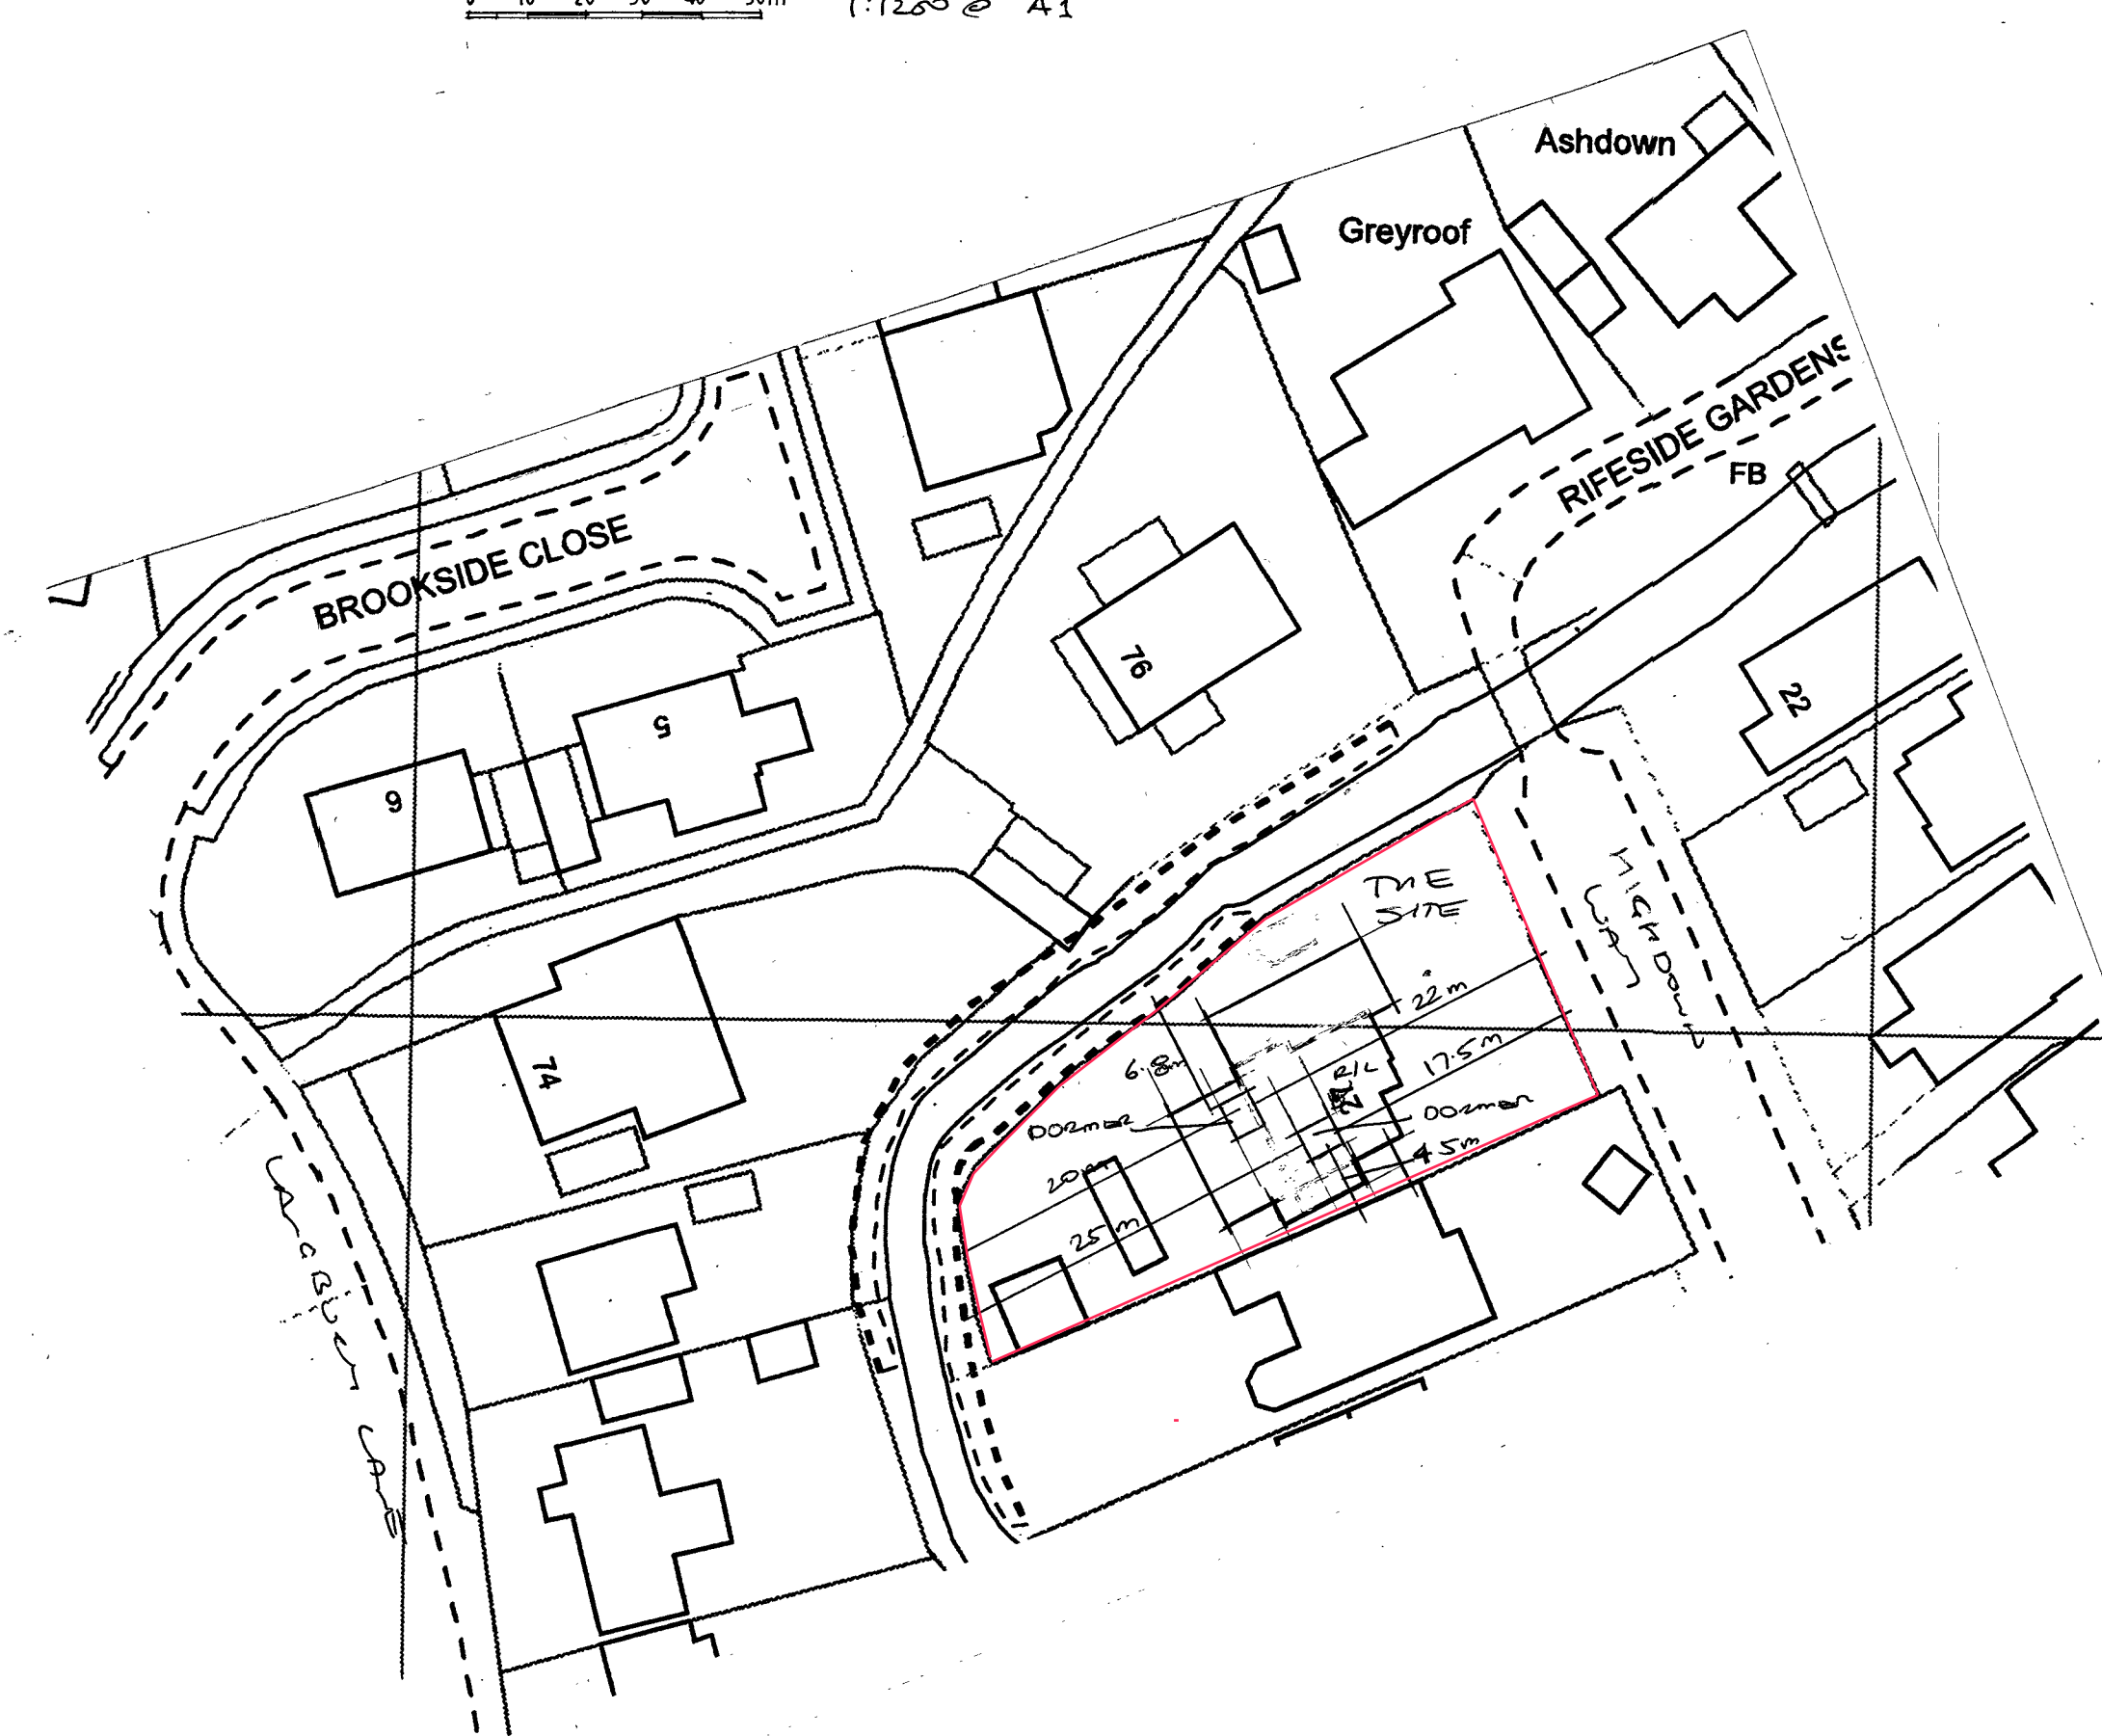


Existing (Approved) elevations 1:100

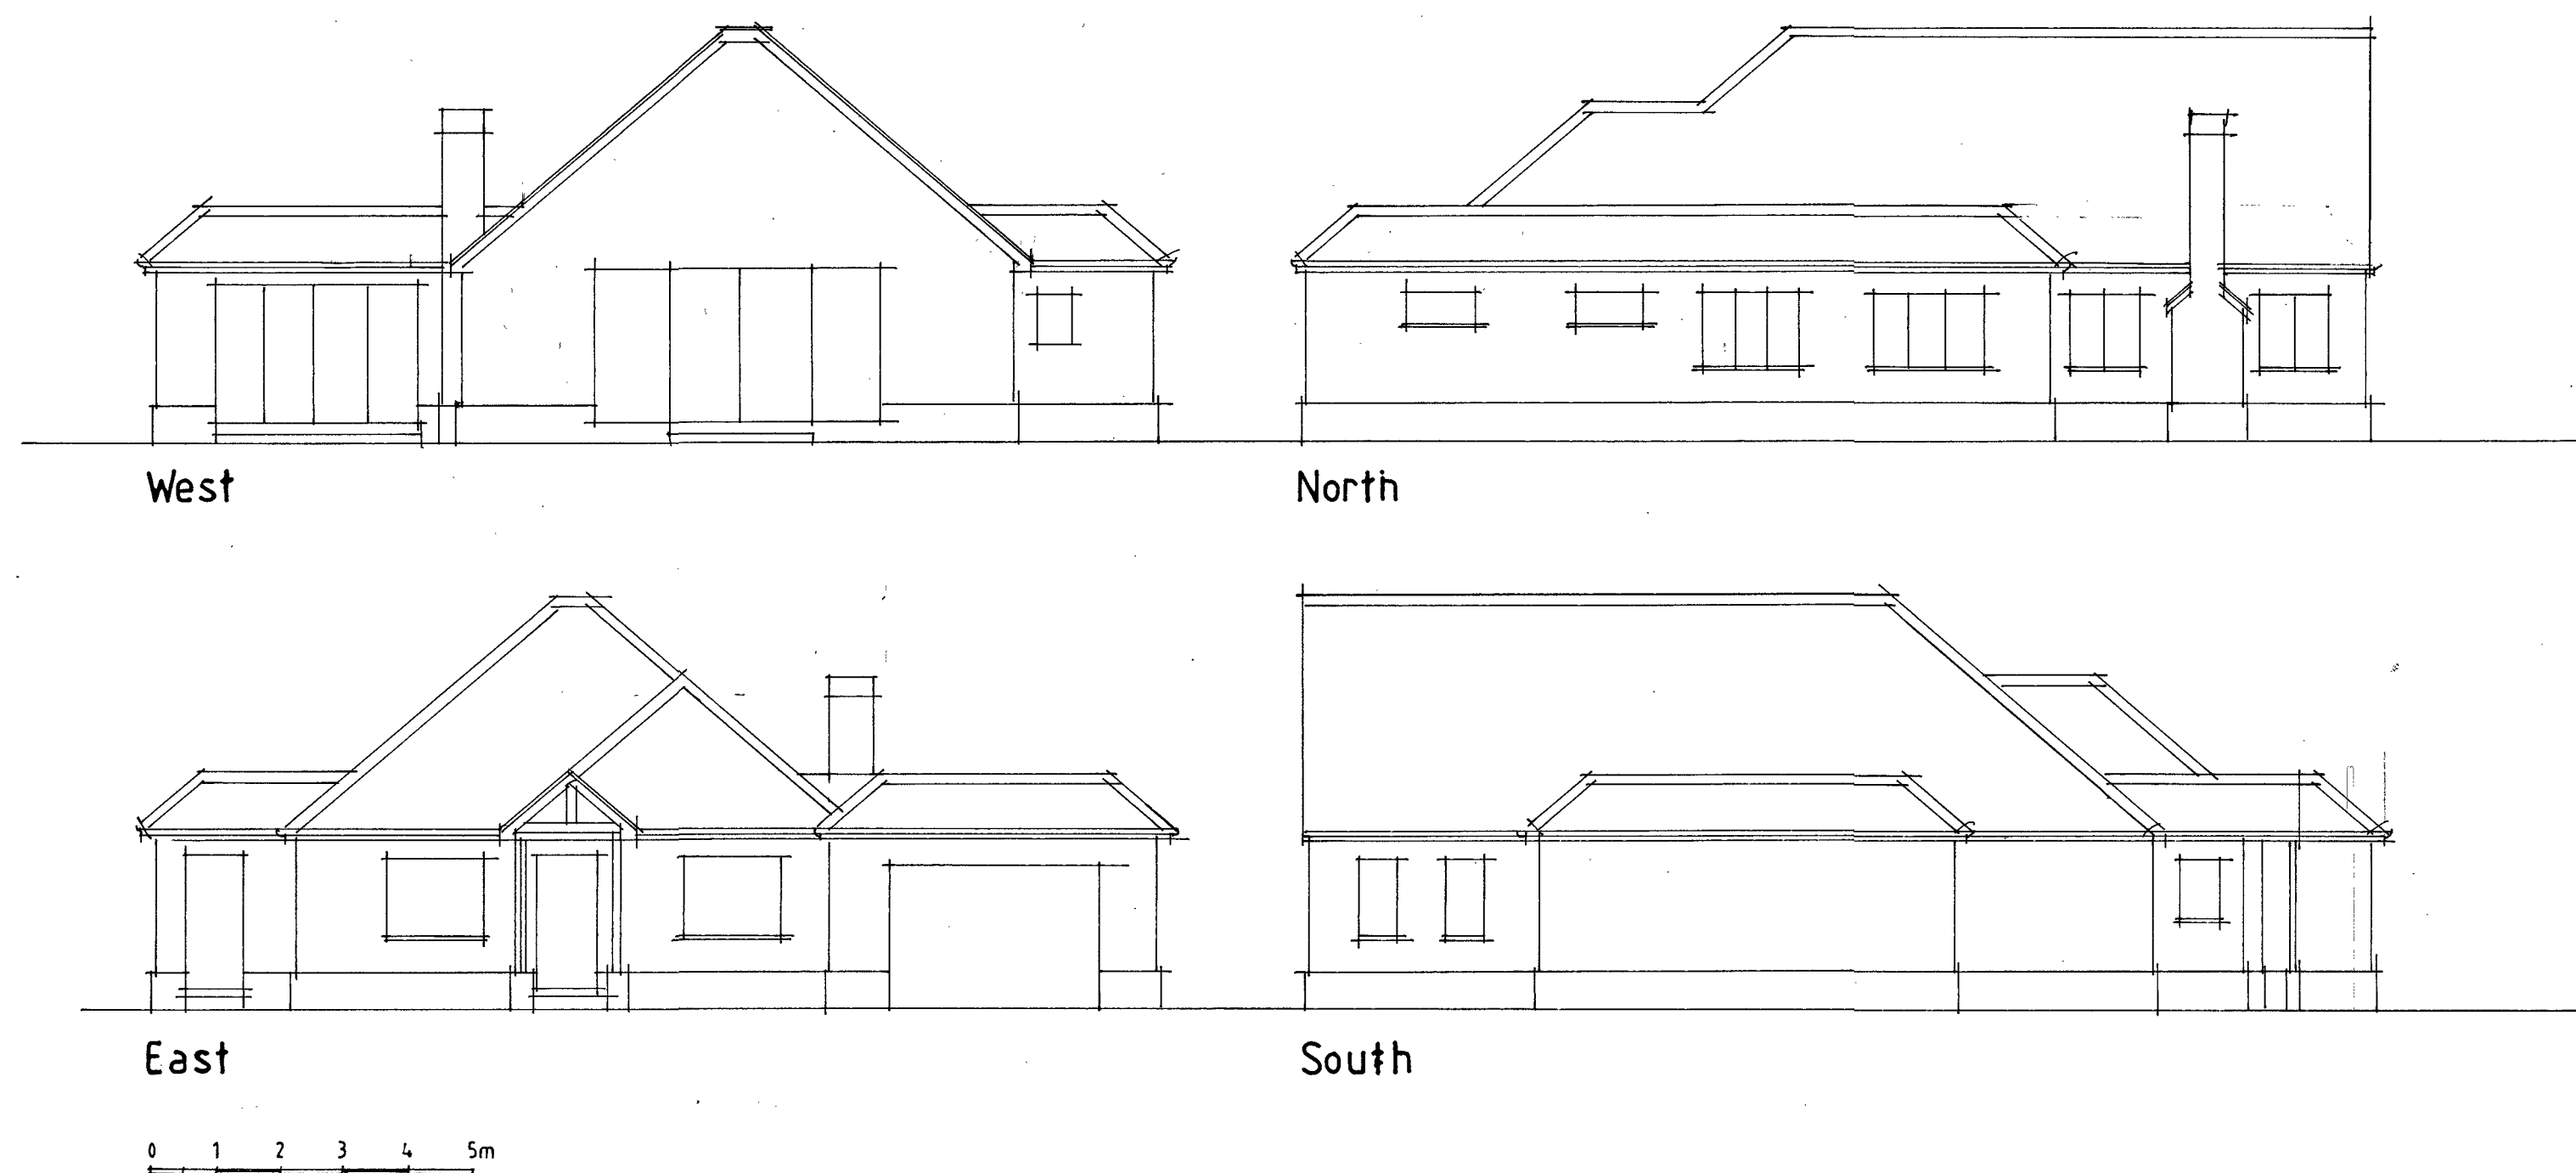

AJ SALTER & SON
Architectural Technicians
and Surveyors
50 WINDSOR ROAD, WORTHING,
WEST SUSSEX, BN11 2LY
Tel/Fax: (01903 209496)
E-mail: ajsalterandson@hotmail.com

C		
B		
A		
Client	D. Del-Smith Esq.	
Address	27 Highdown Way : Ferring	
Drawing	ADDITIONAL DETAILS	No. 5118: 2
Scale	1:100 1:500 1:1250	Drawn B
		Date June 21