




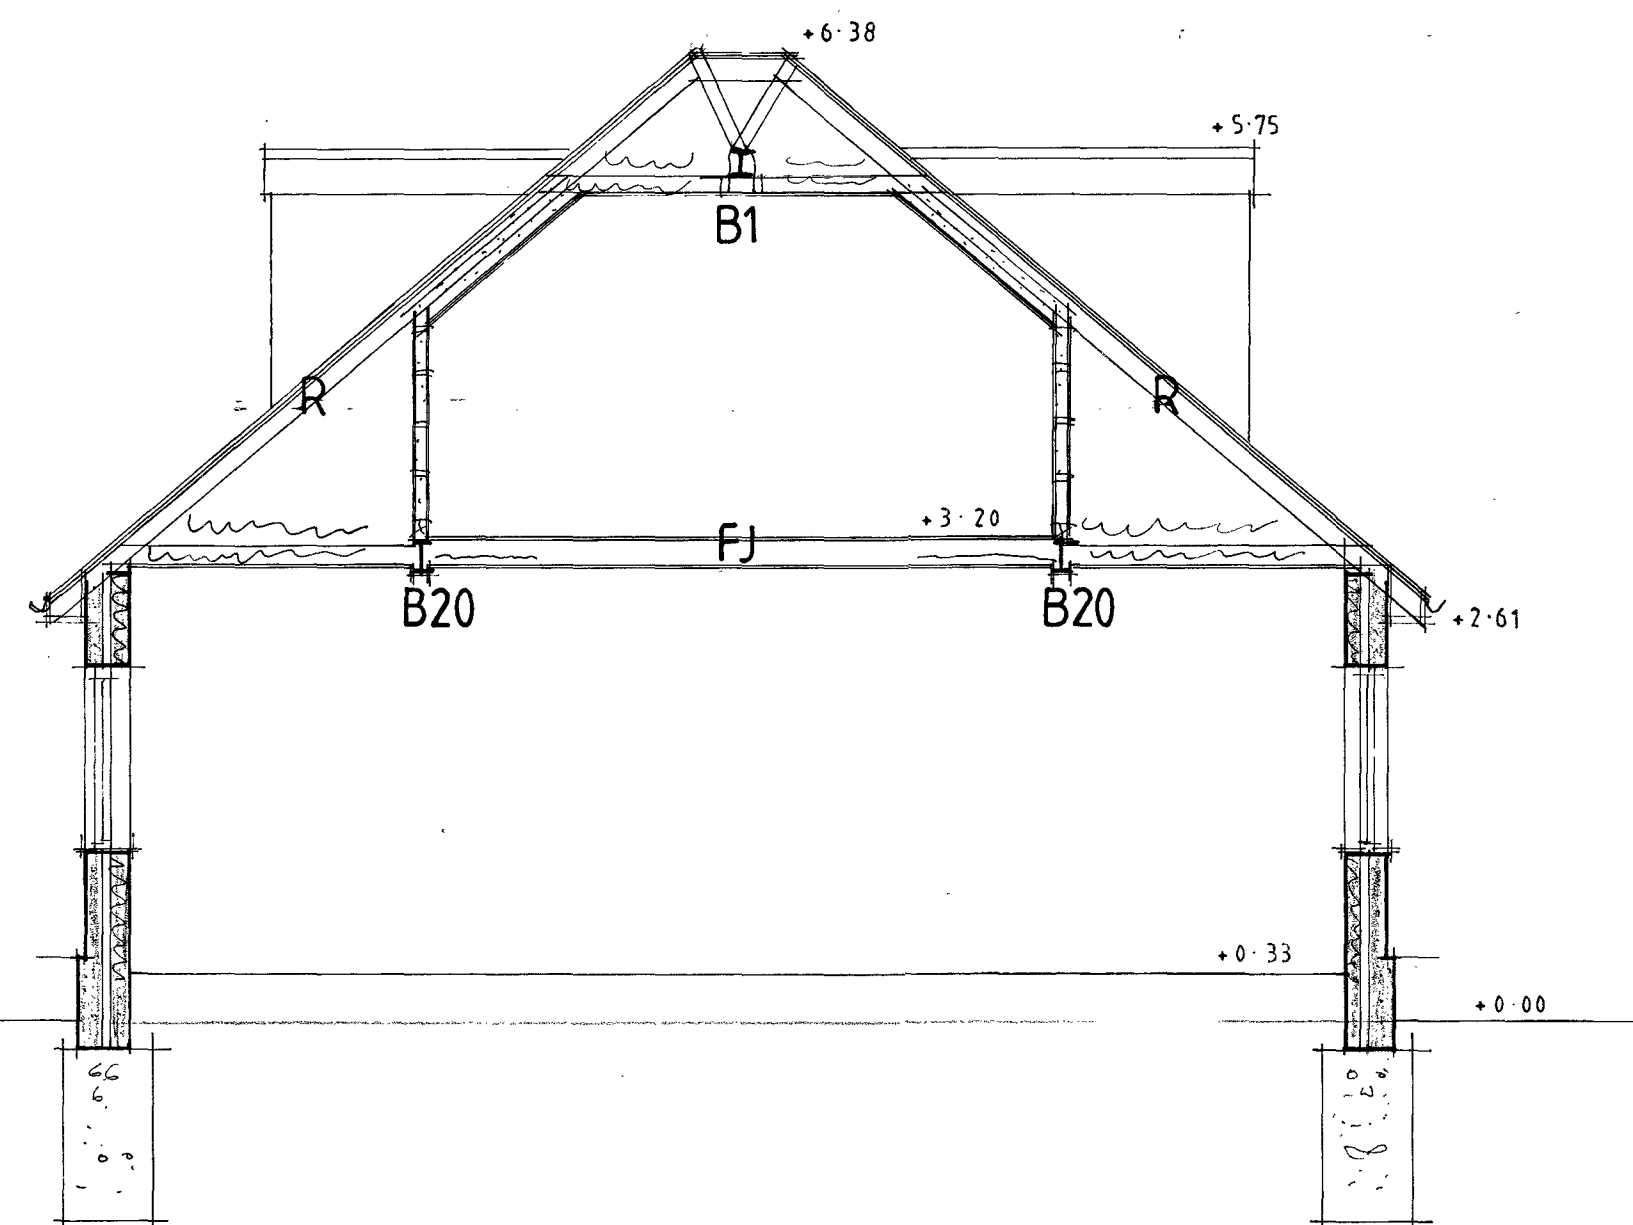


Section AA 1:50

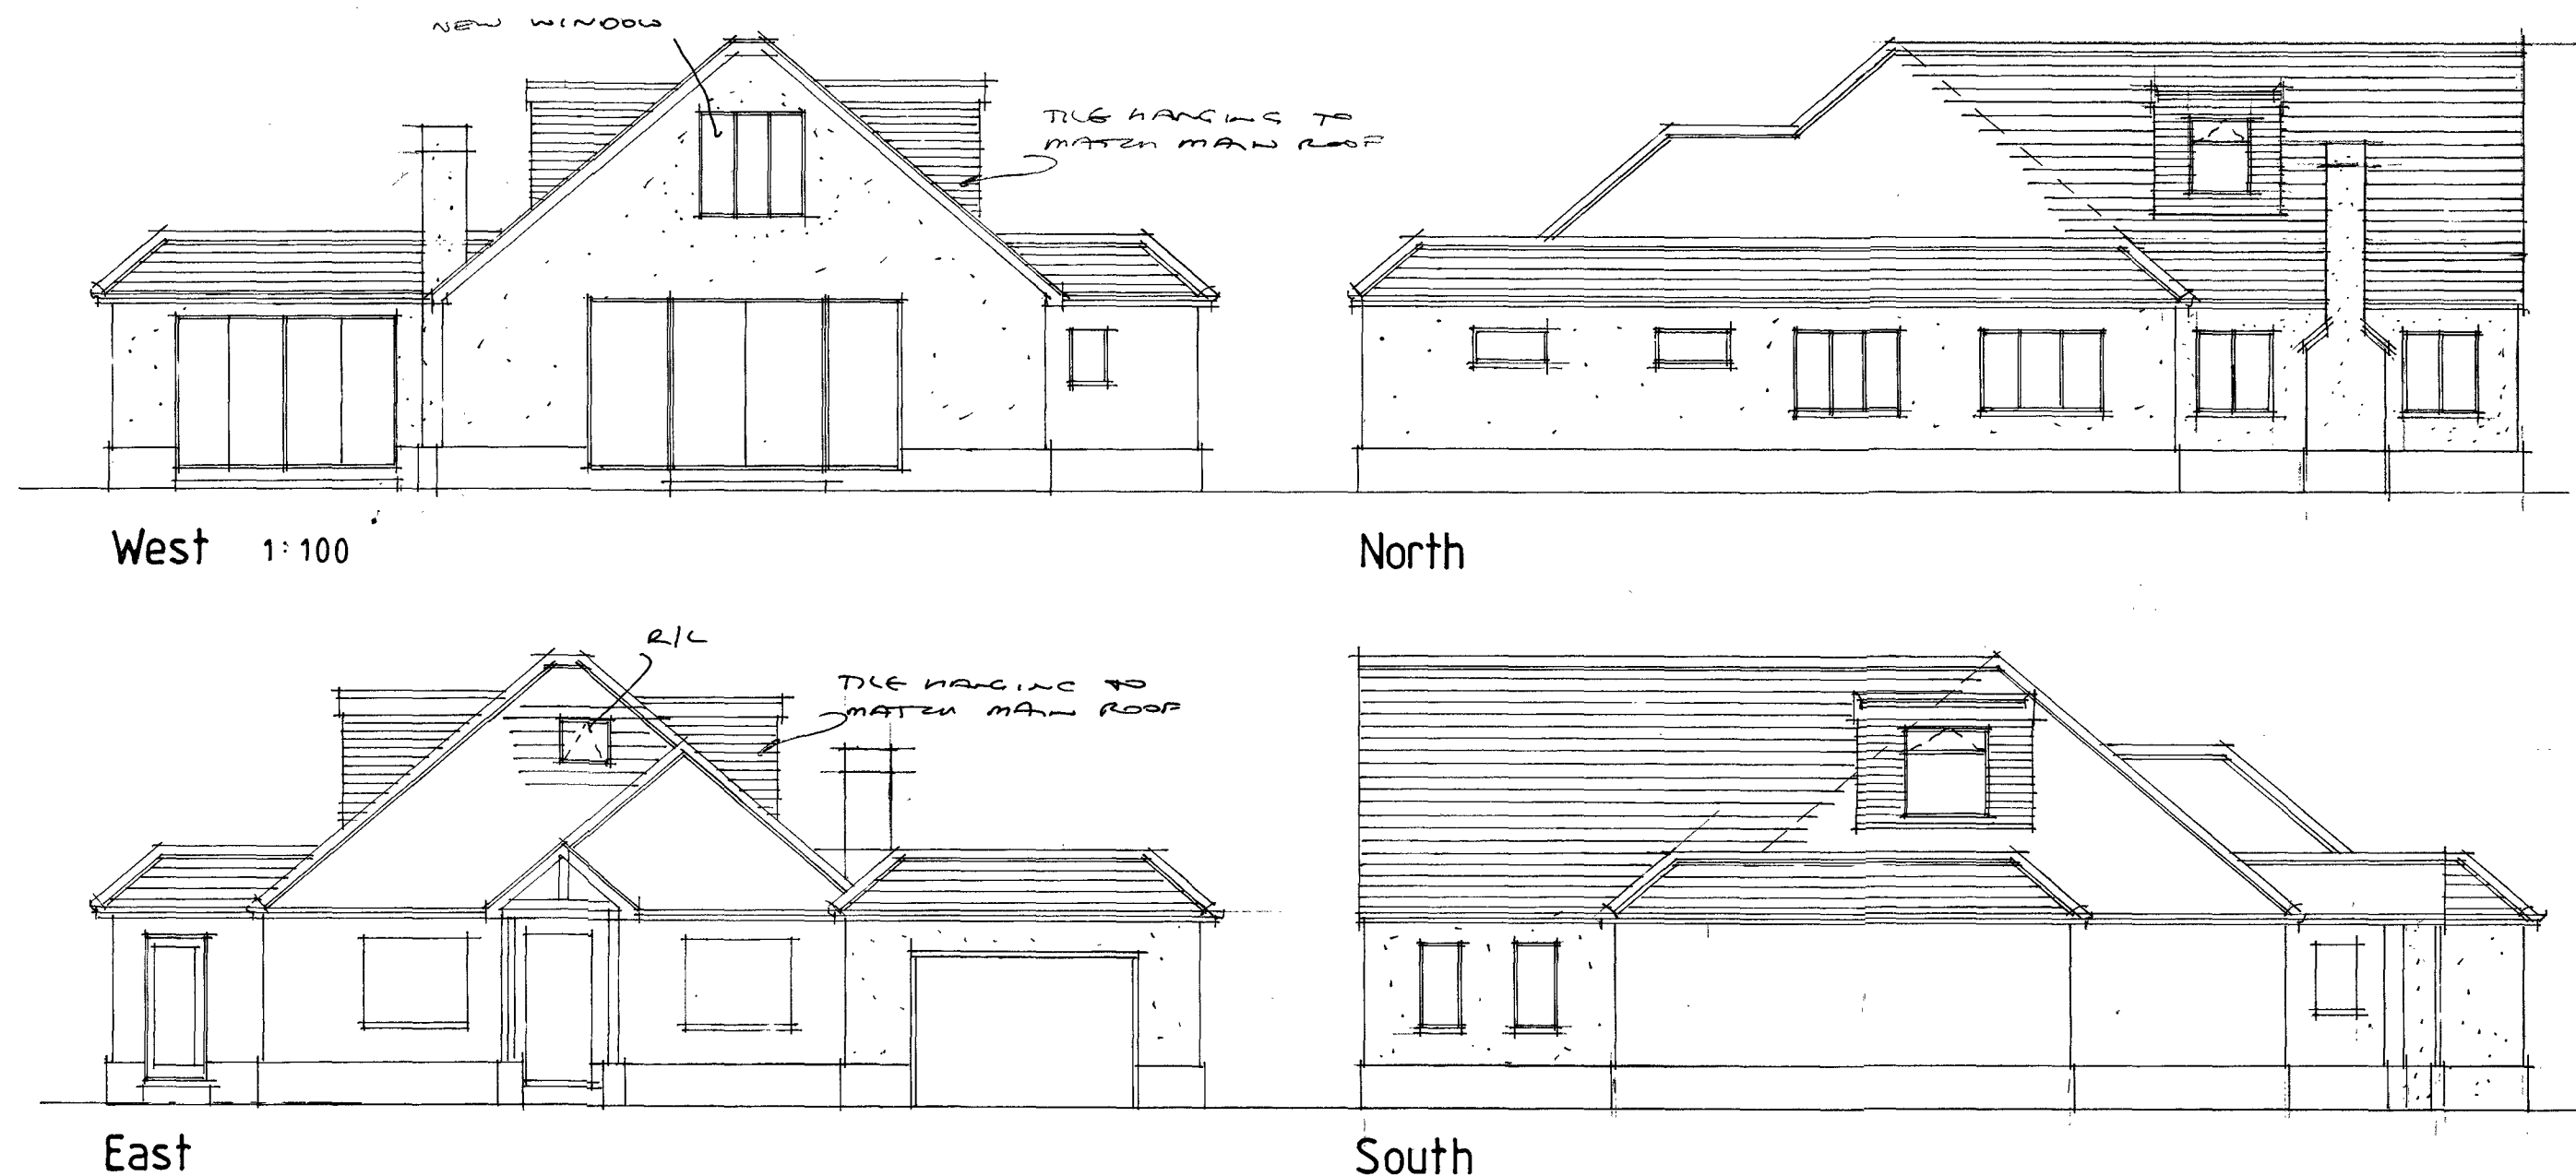


0 1 2 3 4 5m

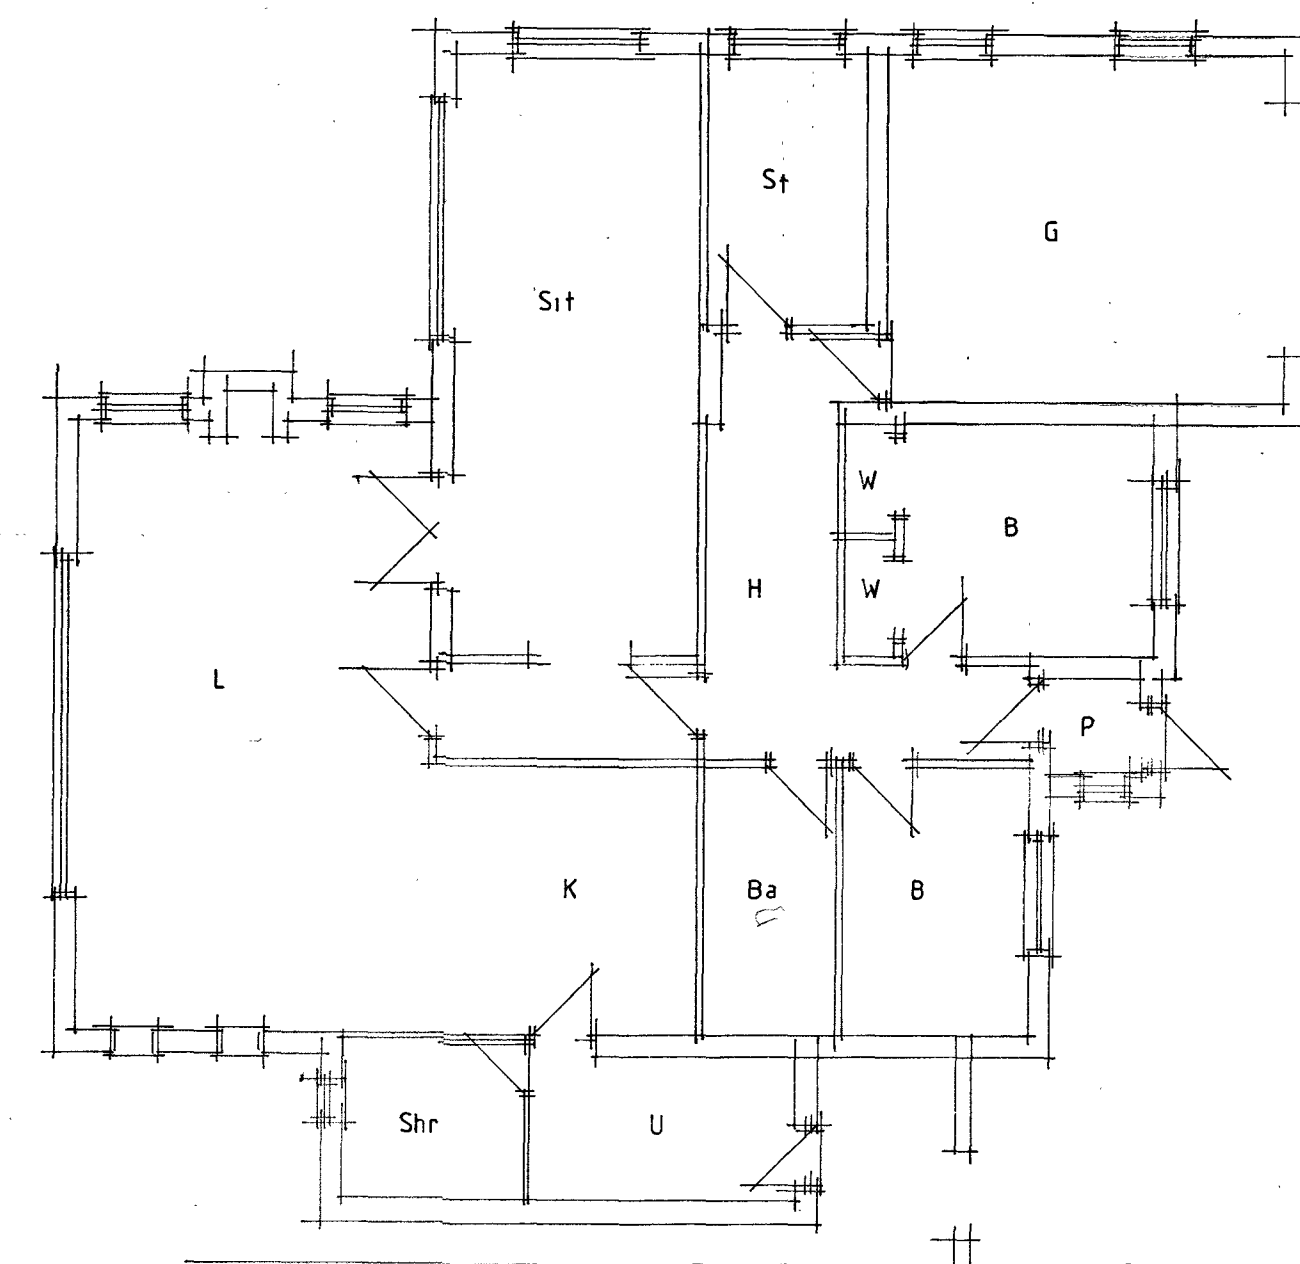

Existing (Approved) plan 1:100

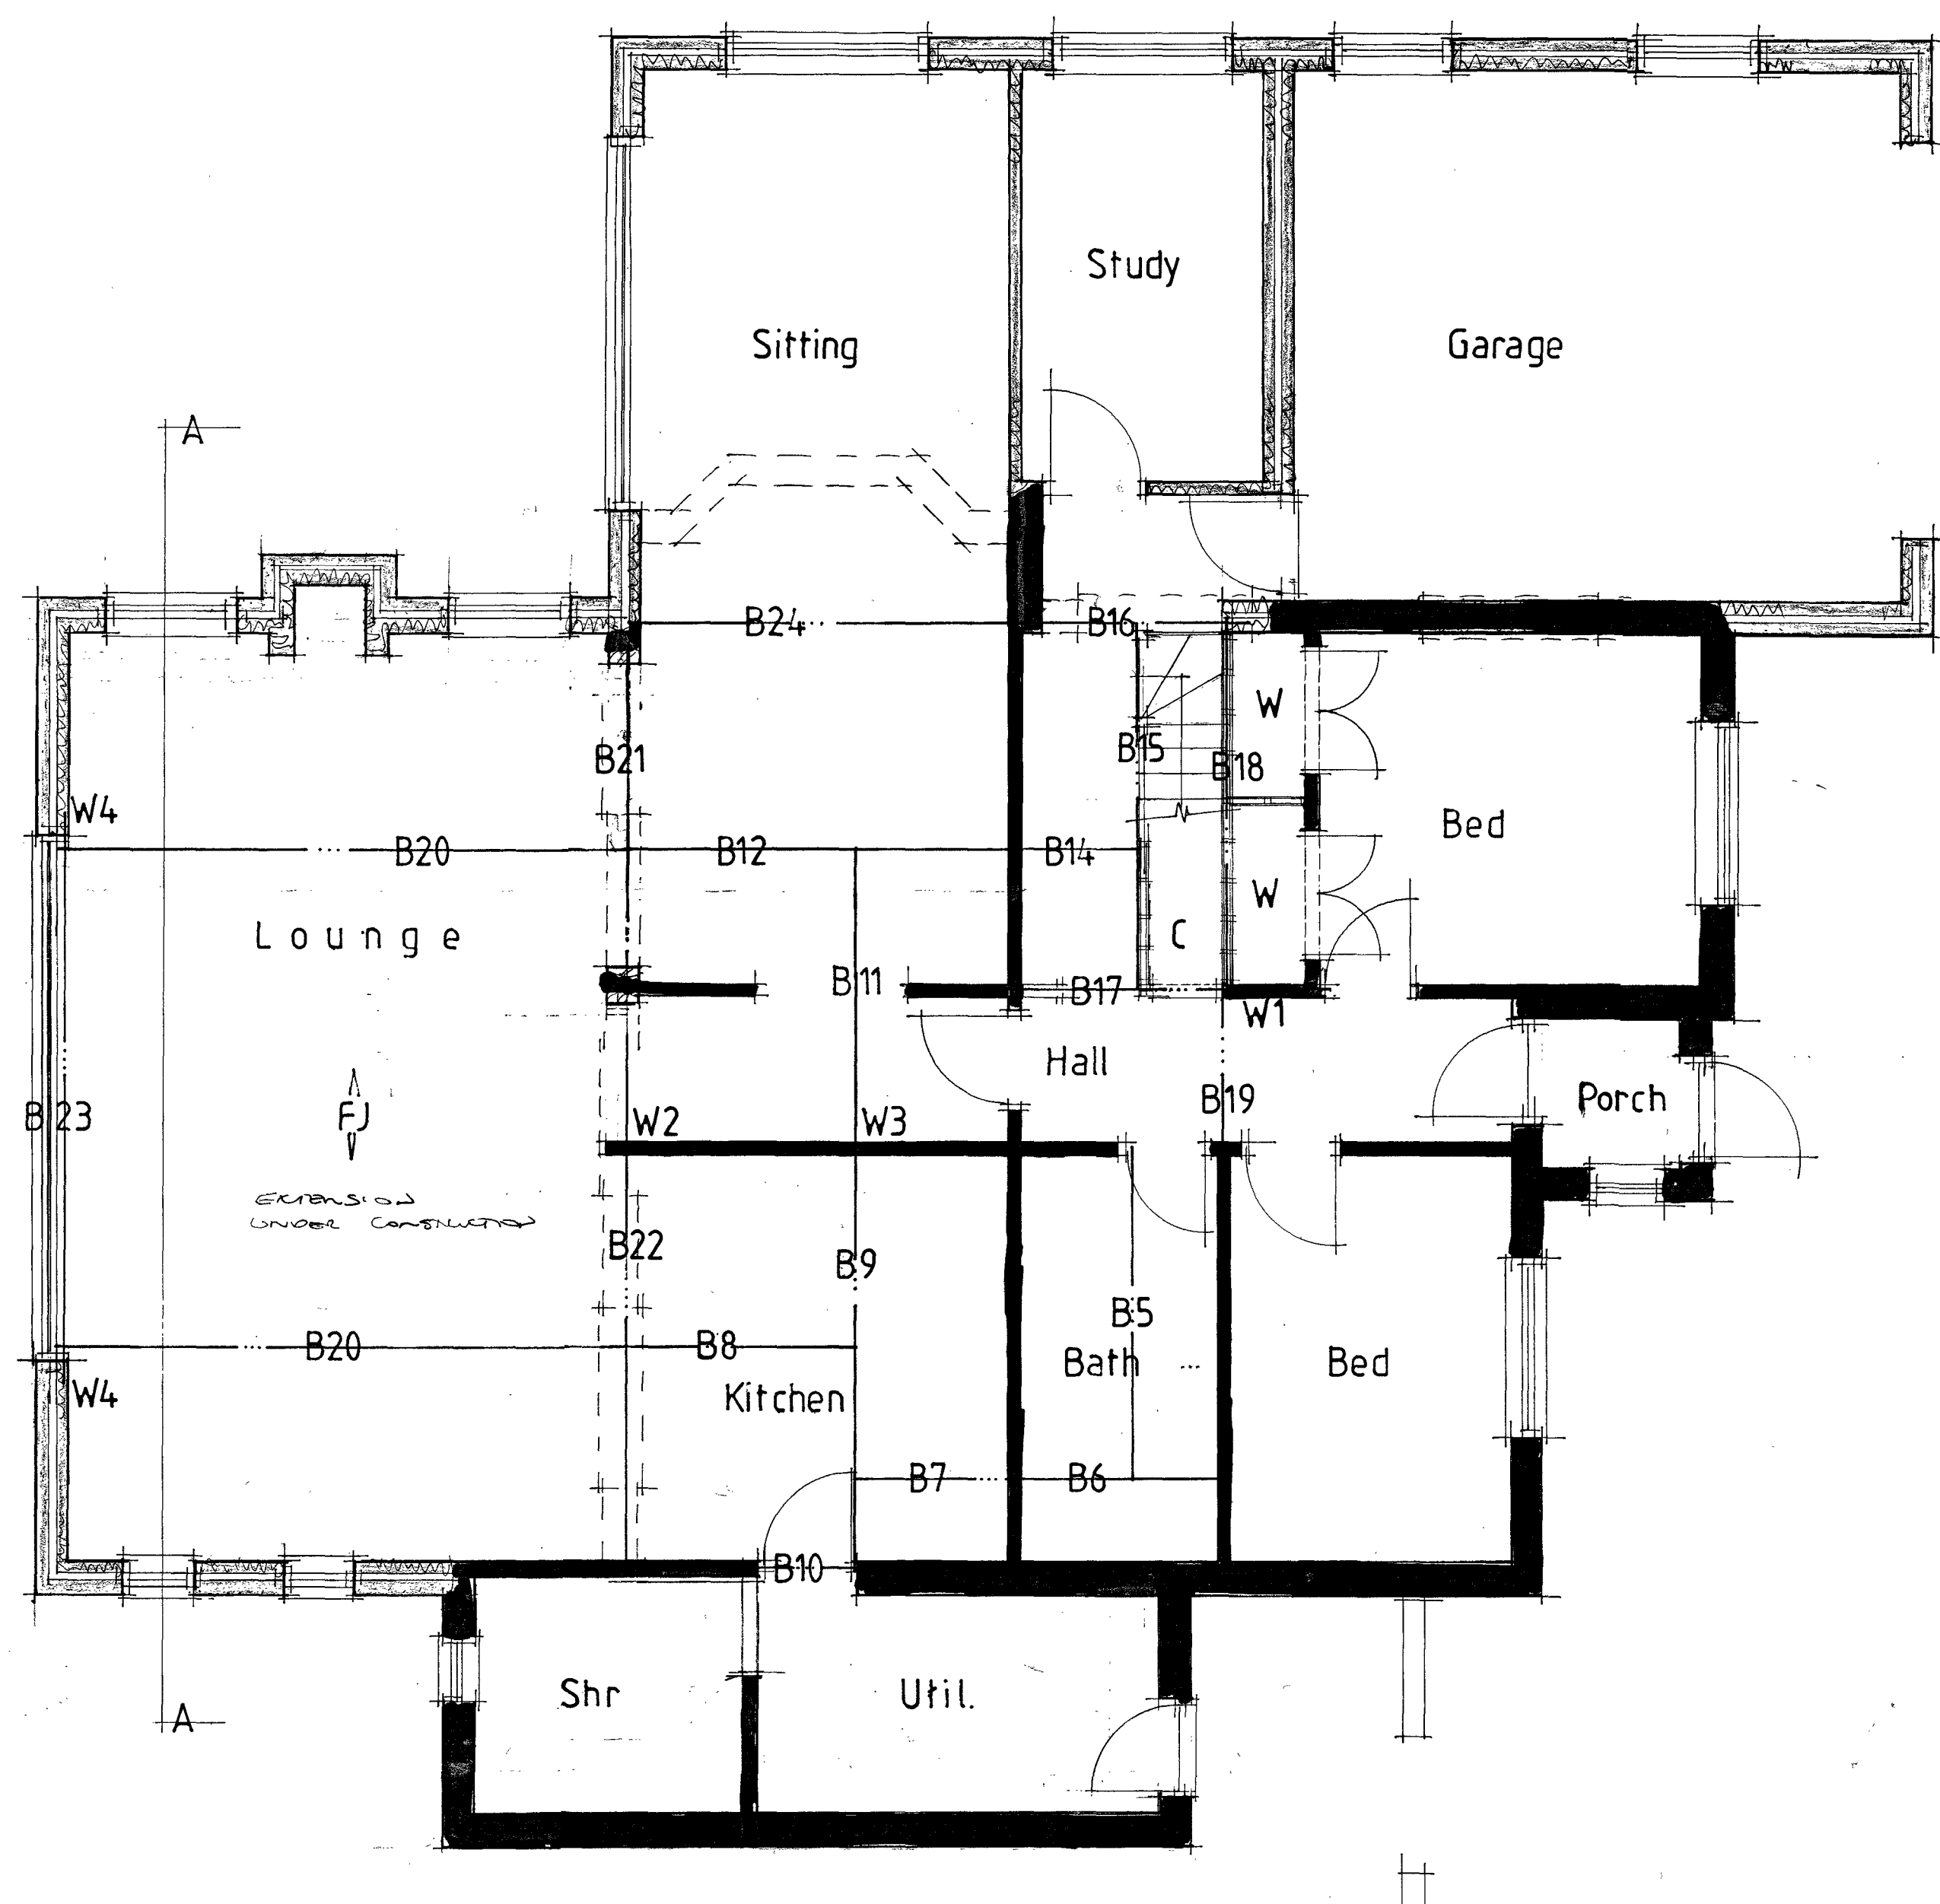

Ground floor plan 1:50

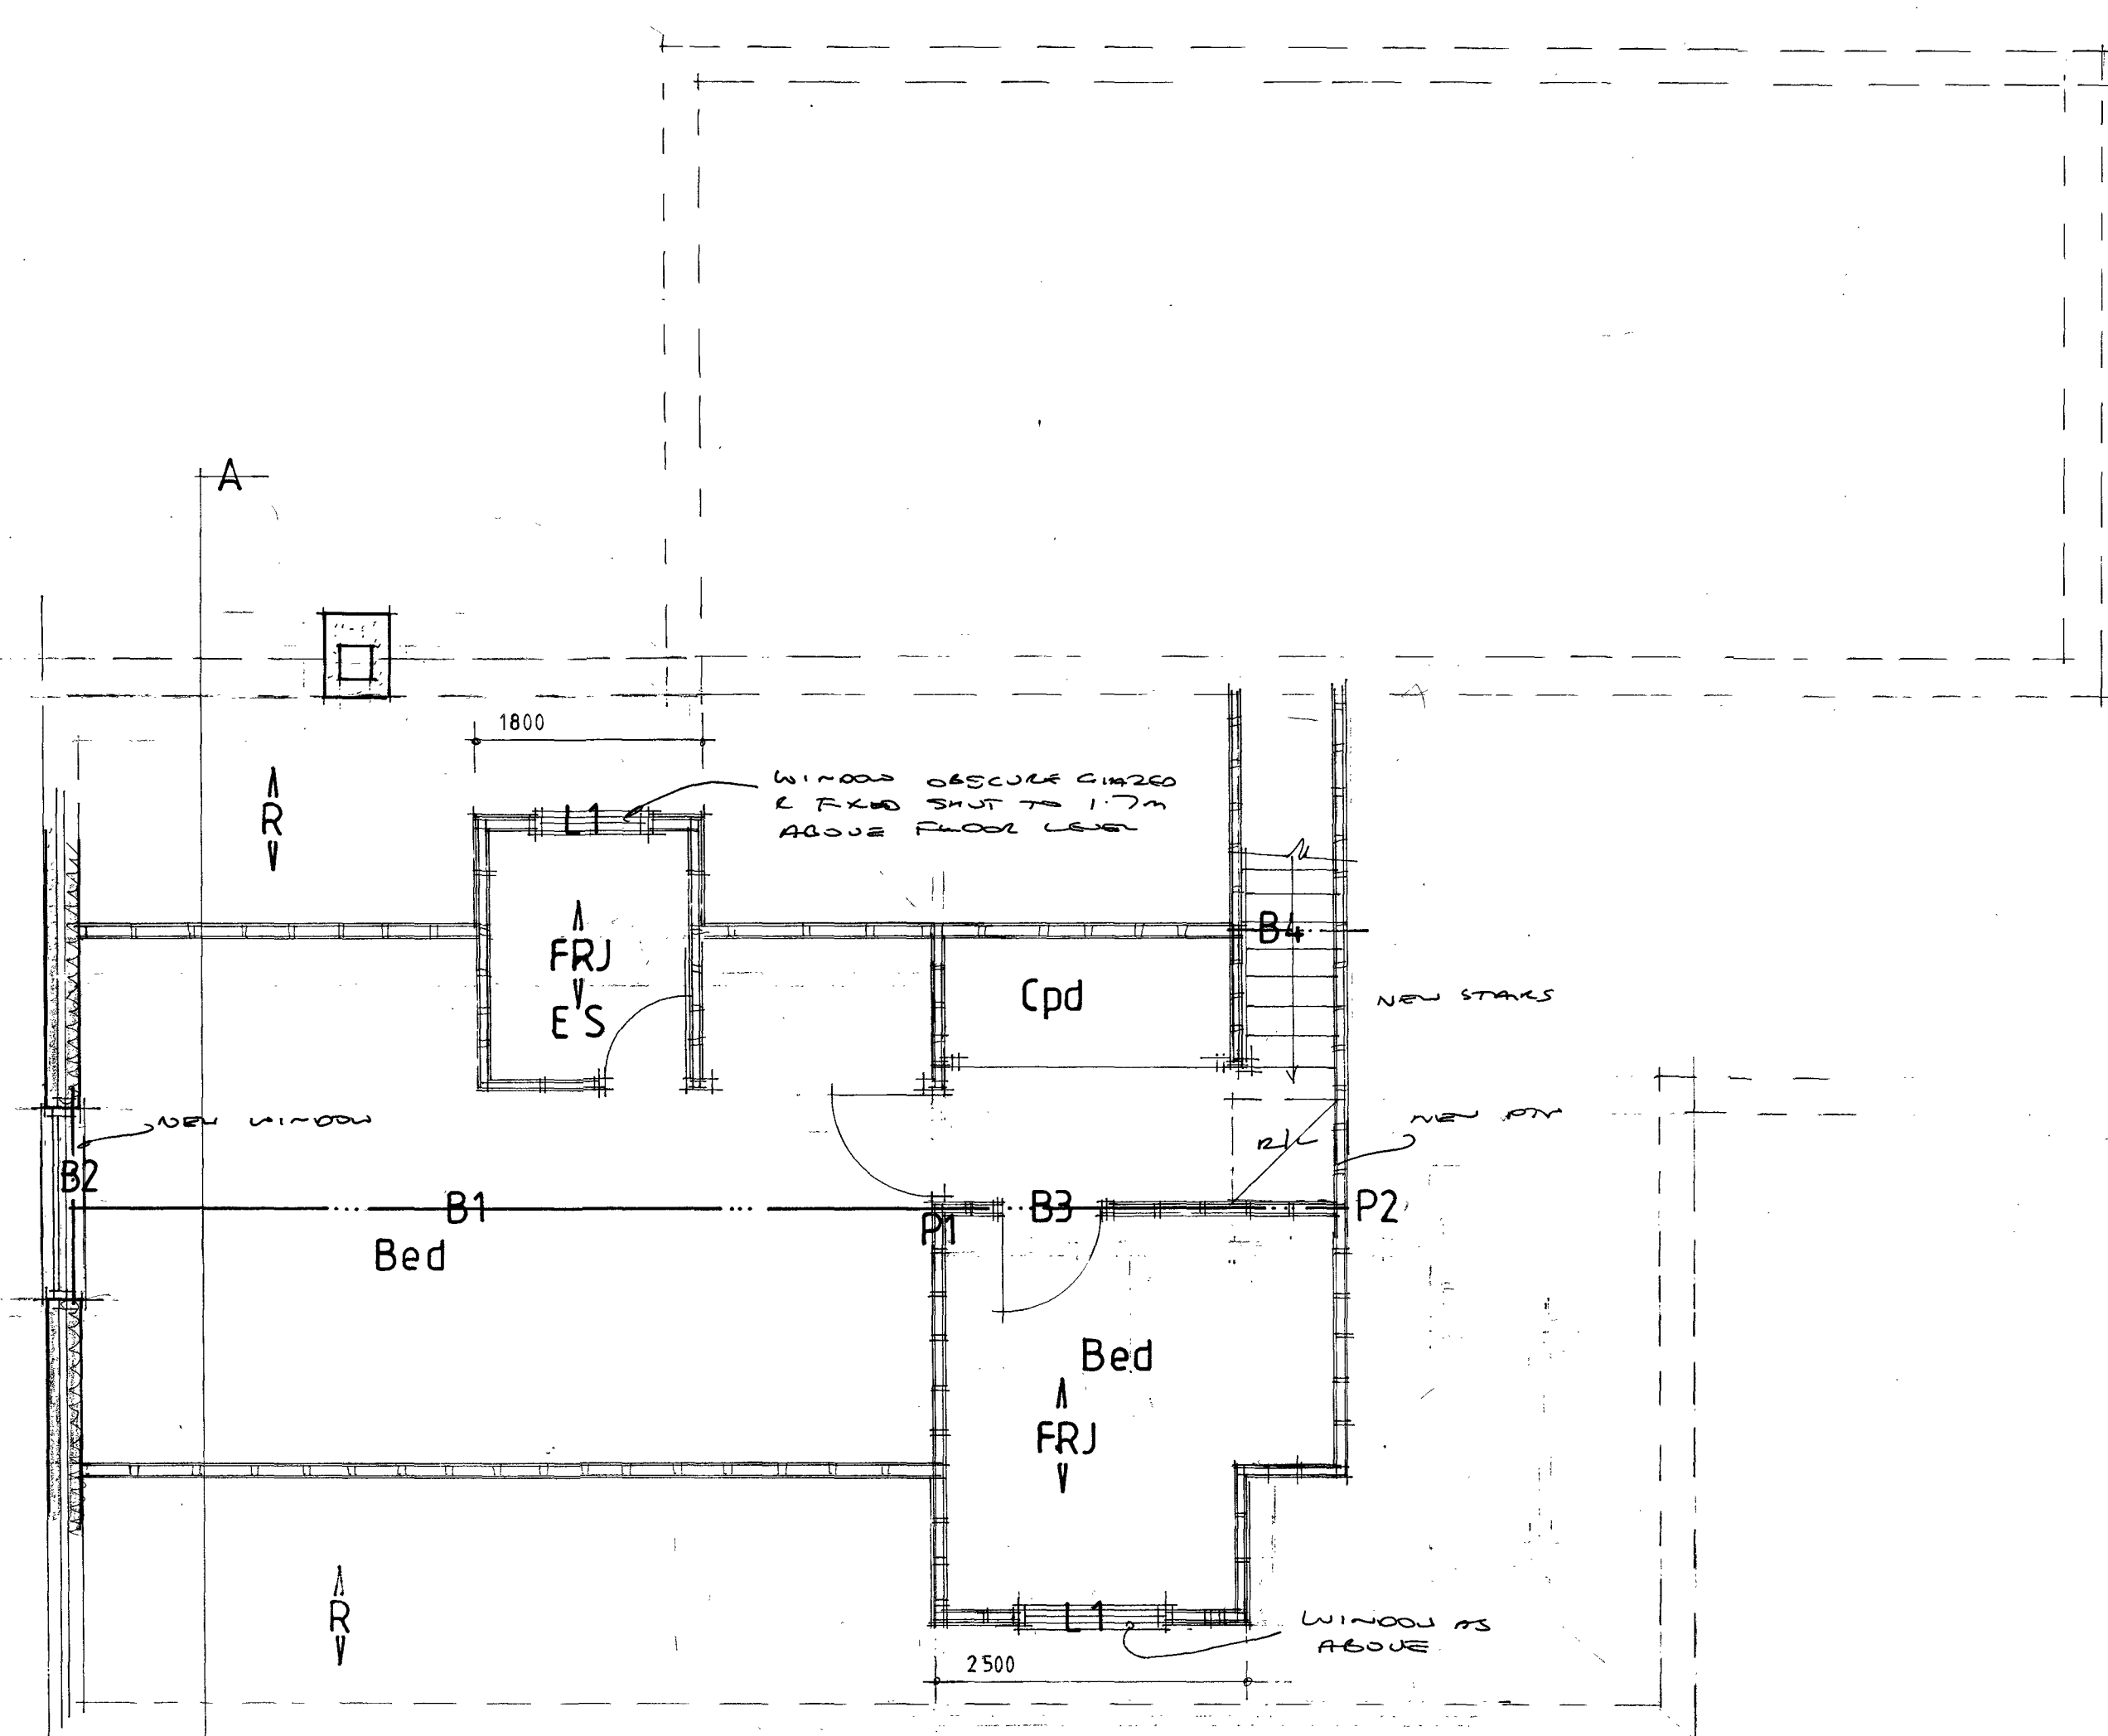

First floor 1:50

0 1 2 3 4 5m

AJ SALTER & SON
Architectural Technicians
and Surveyors
50 WINDSOR ROAD, WORTHING,
WEST SUSSEX, BN11 2LY
Tel/Fax: (01903 209496)
E-mail: ajsalterandson@hotmail.com

C		
B	DRAWING FOR T.P. SUBMISSION	21/10/08
A	STRUCTURAL INFO 2008	19/10/08
Client D. Del Smith Esq.		
Address 27. Highdown Way : Ferring		
Drawing	ROOMS IN ROOF	No. 5118:1RS
Scale	1:50 1:100	Drawn B Date May 19