




Front Facade Elevation






West Facing Elevation

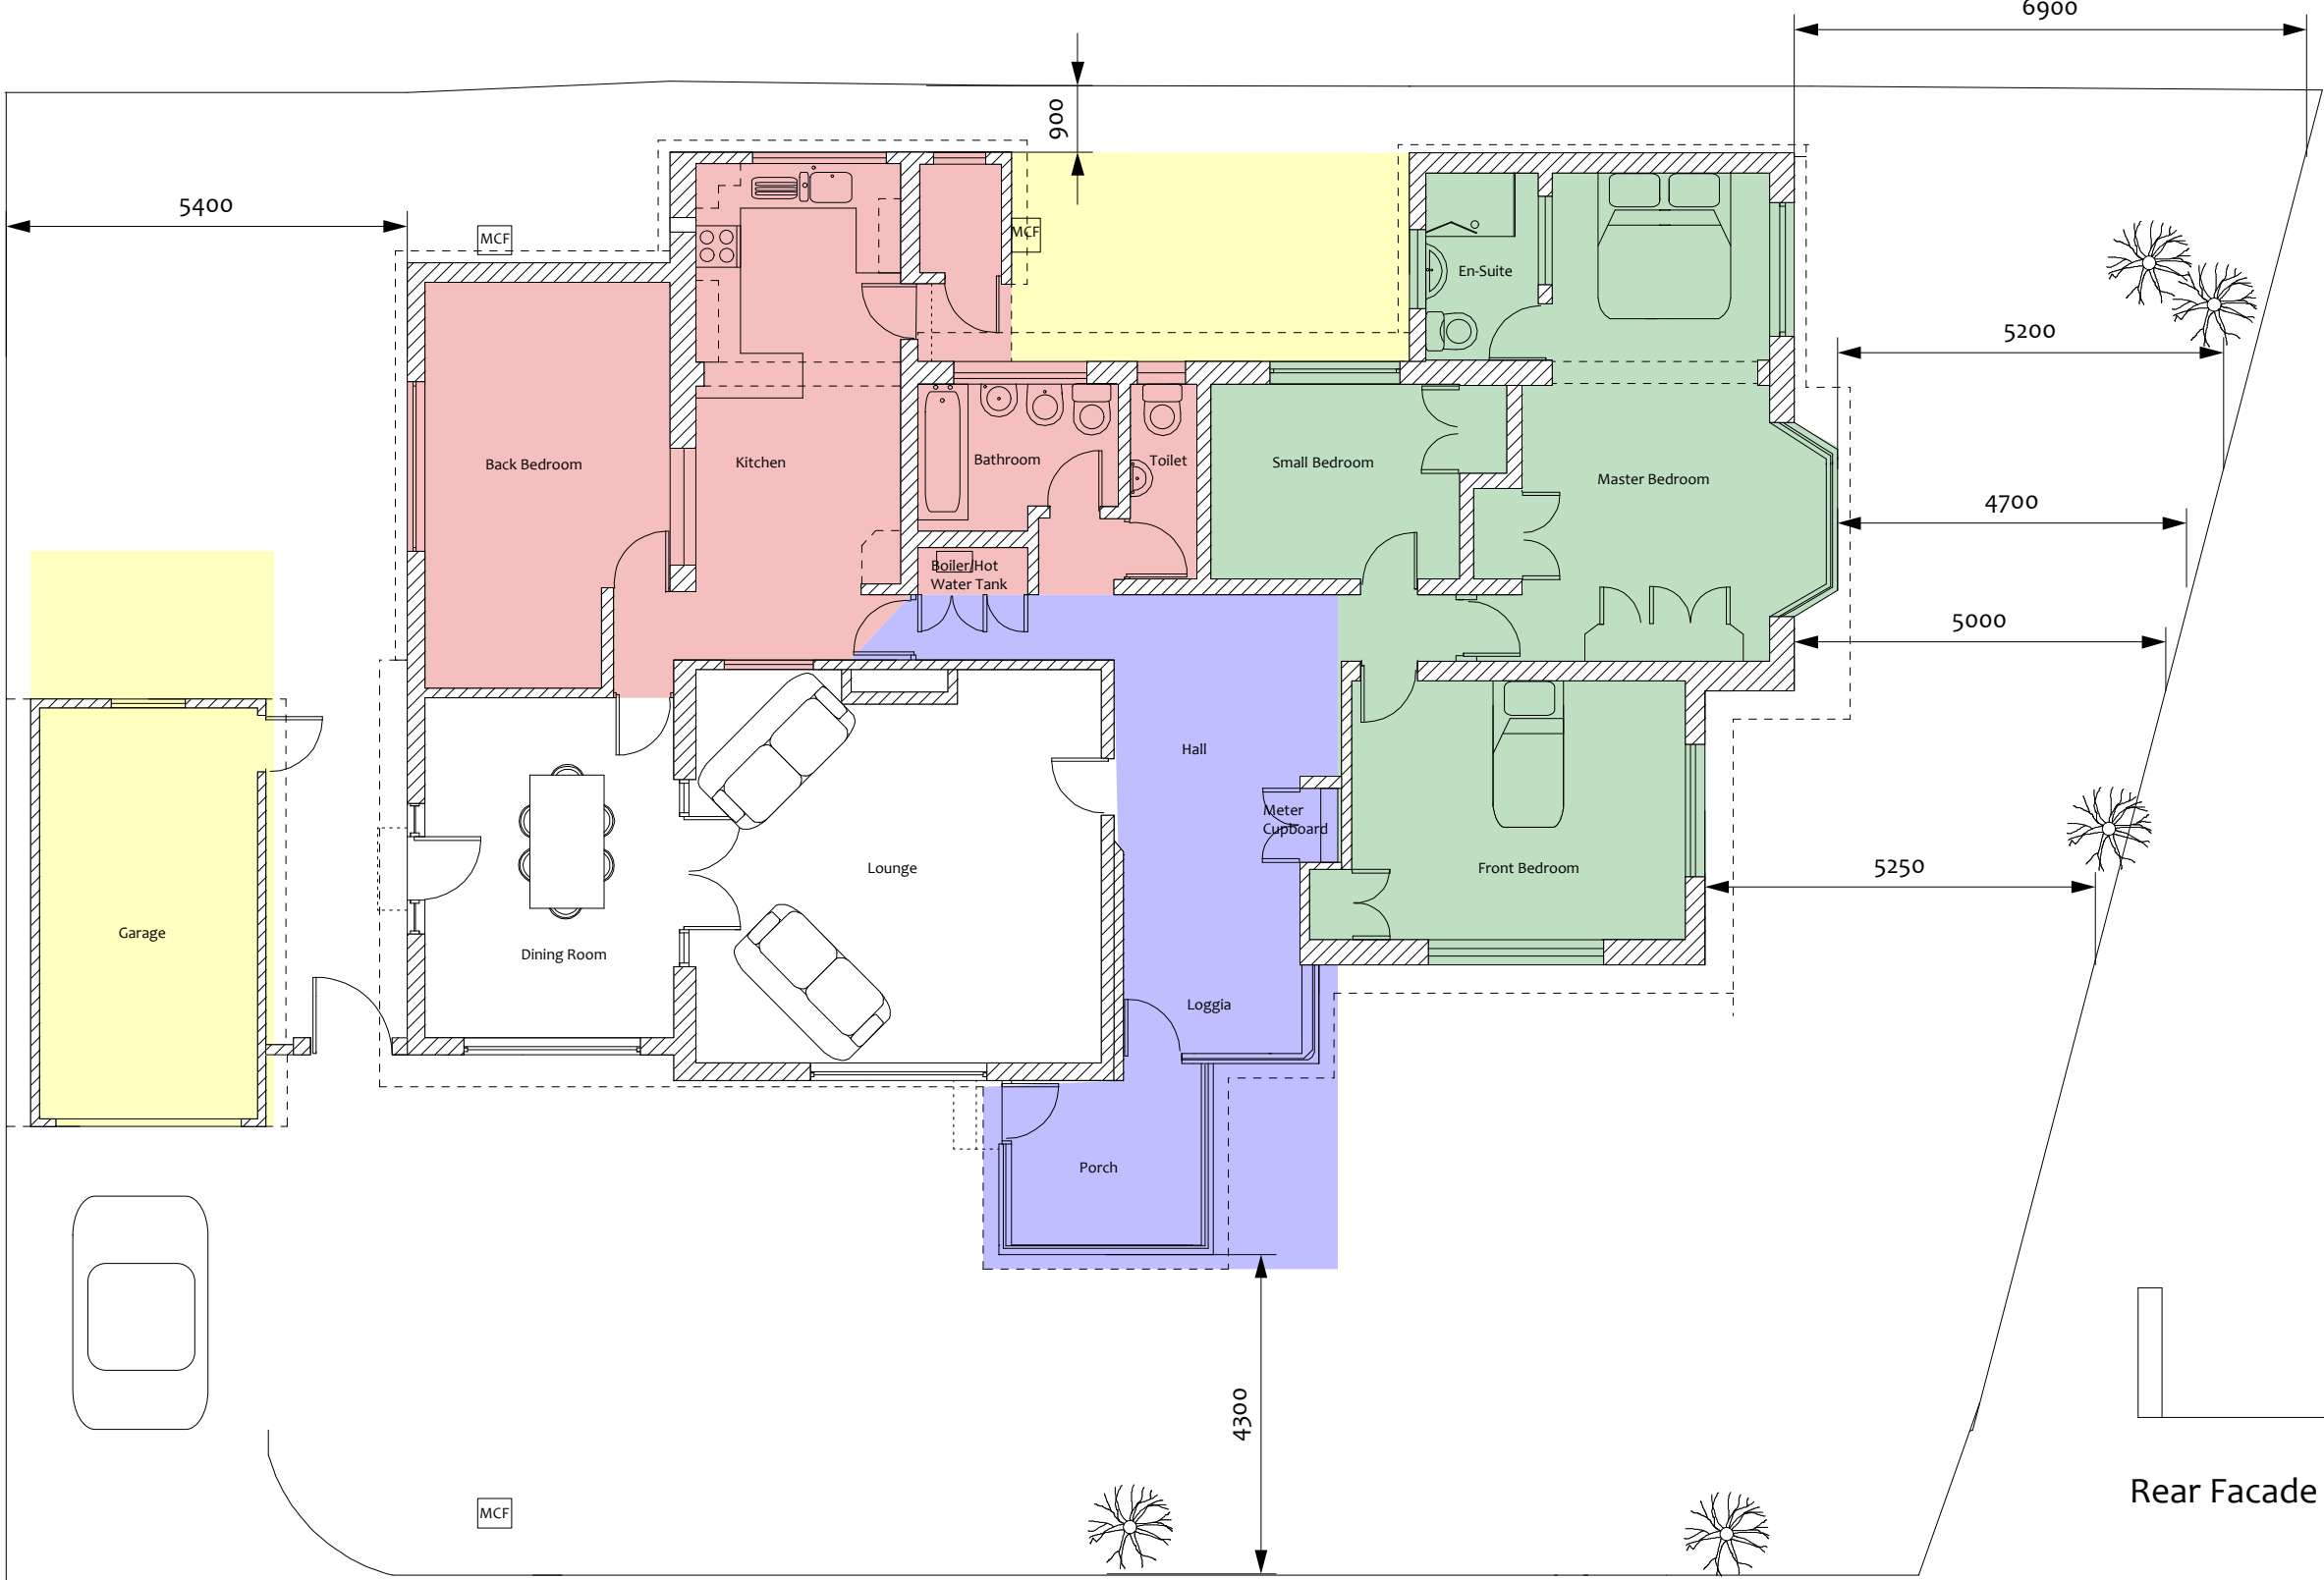

Rear Facade Elevation



East Facing Elevation

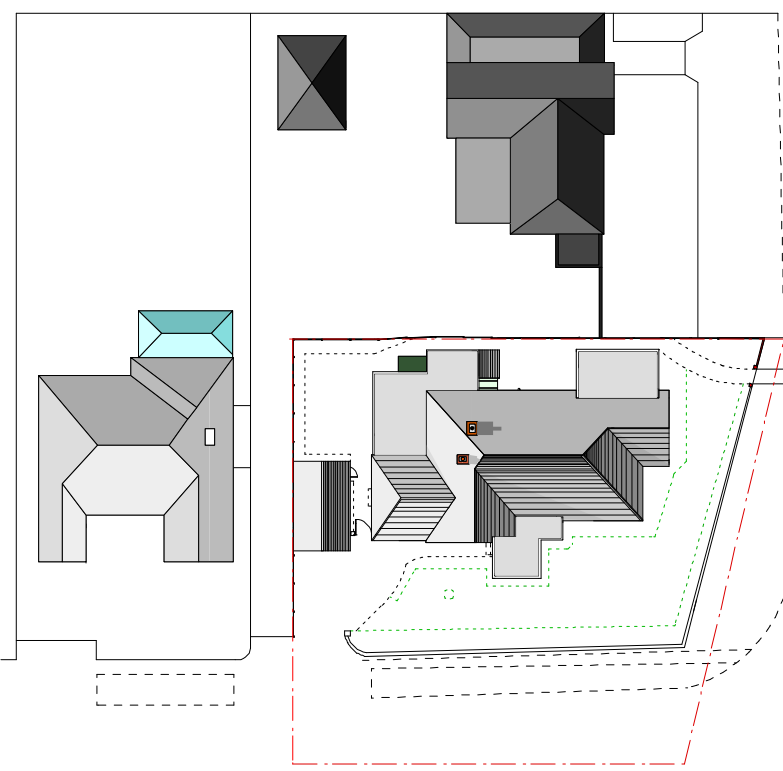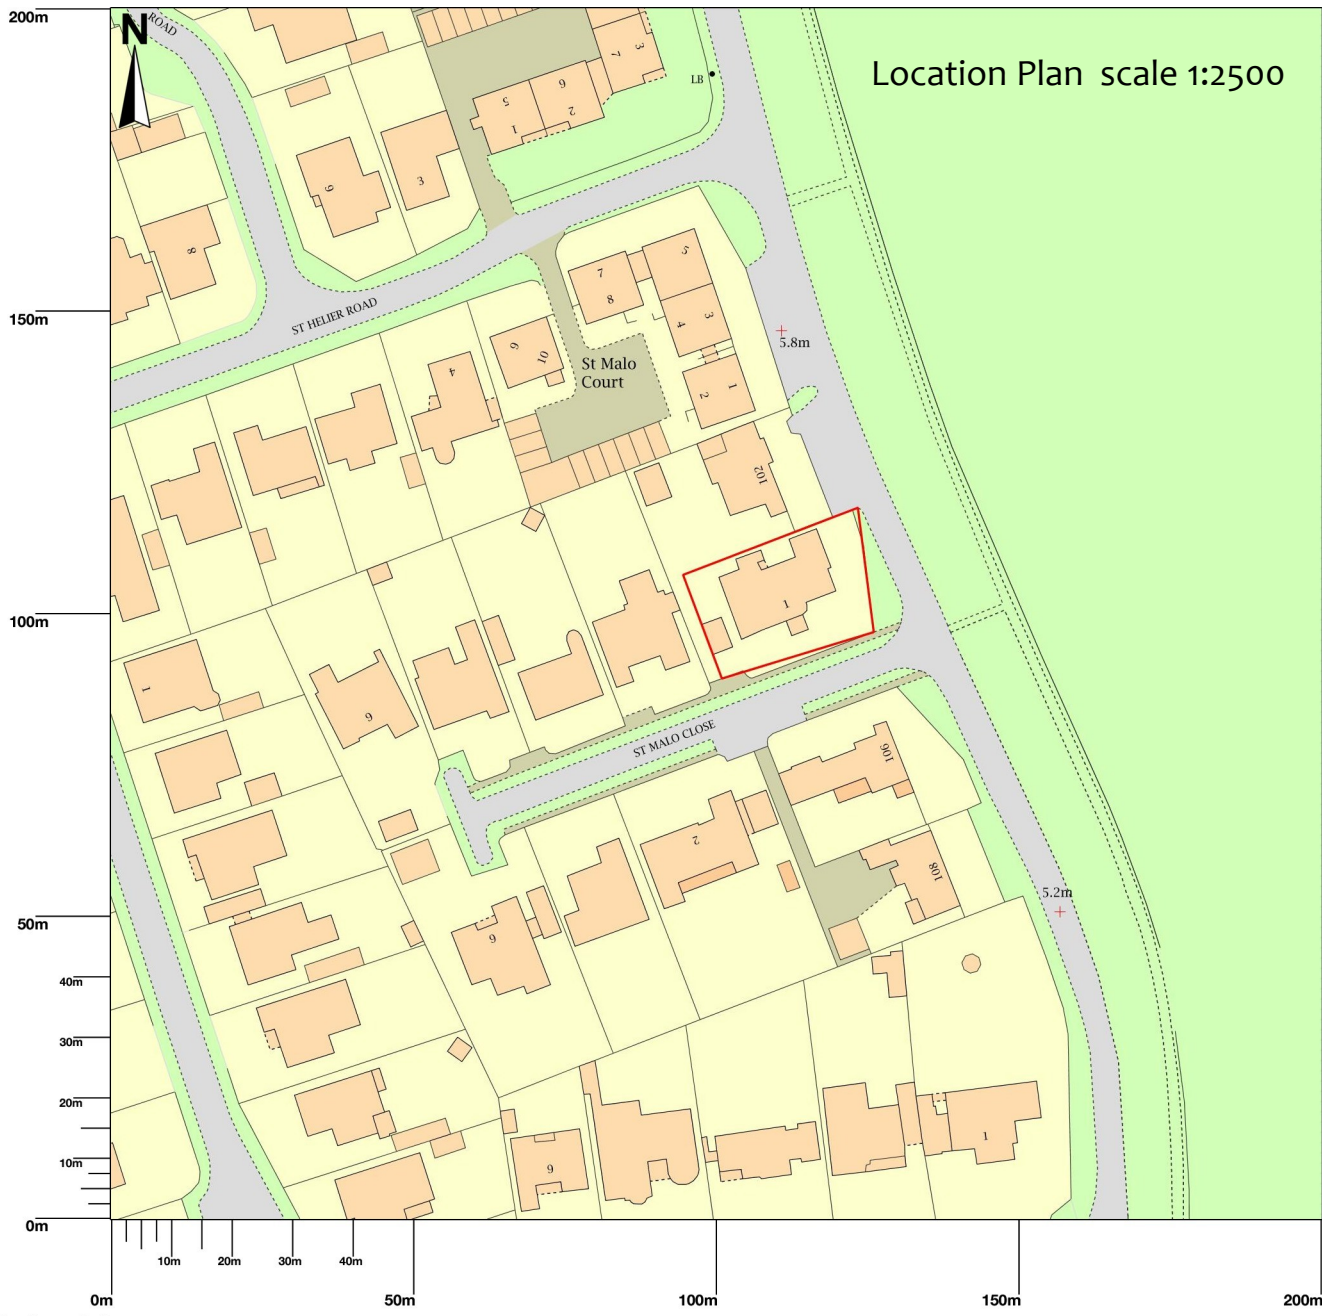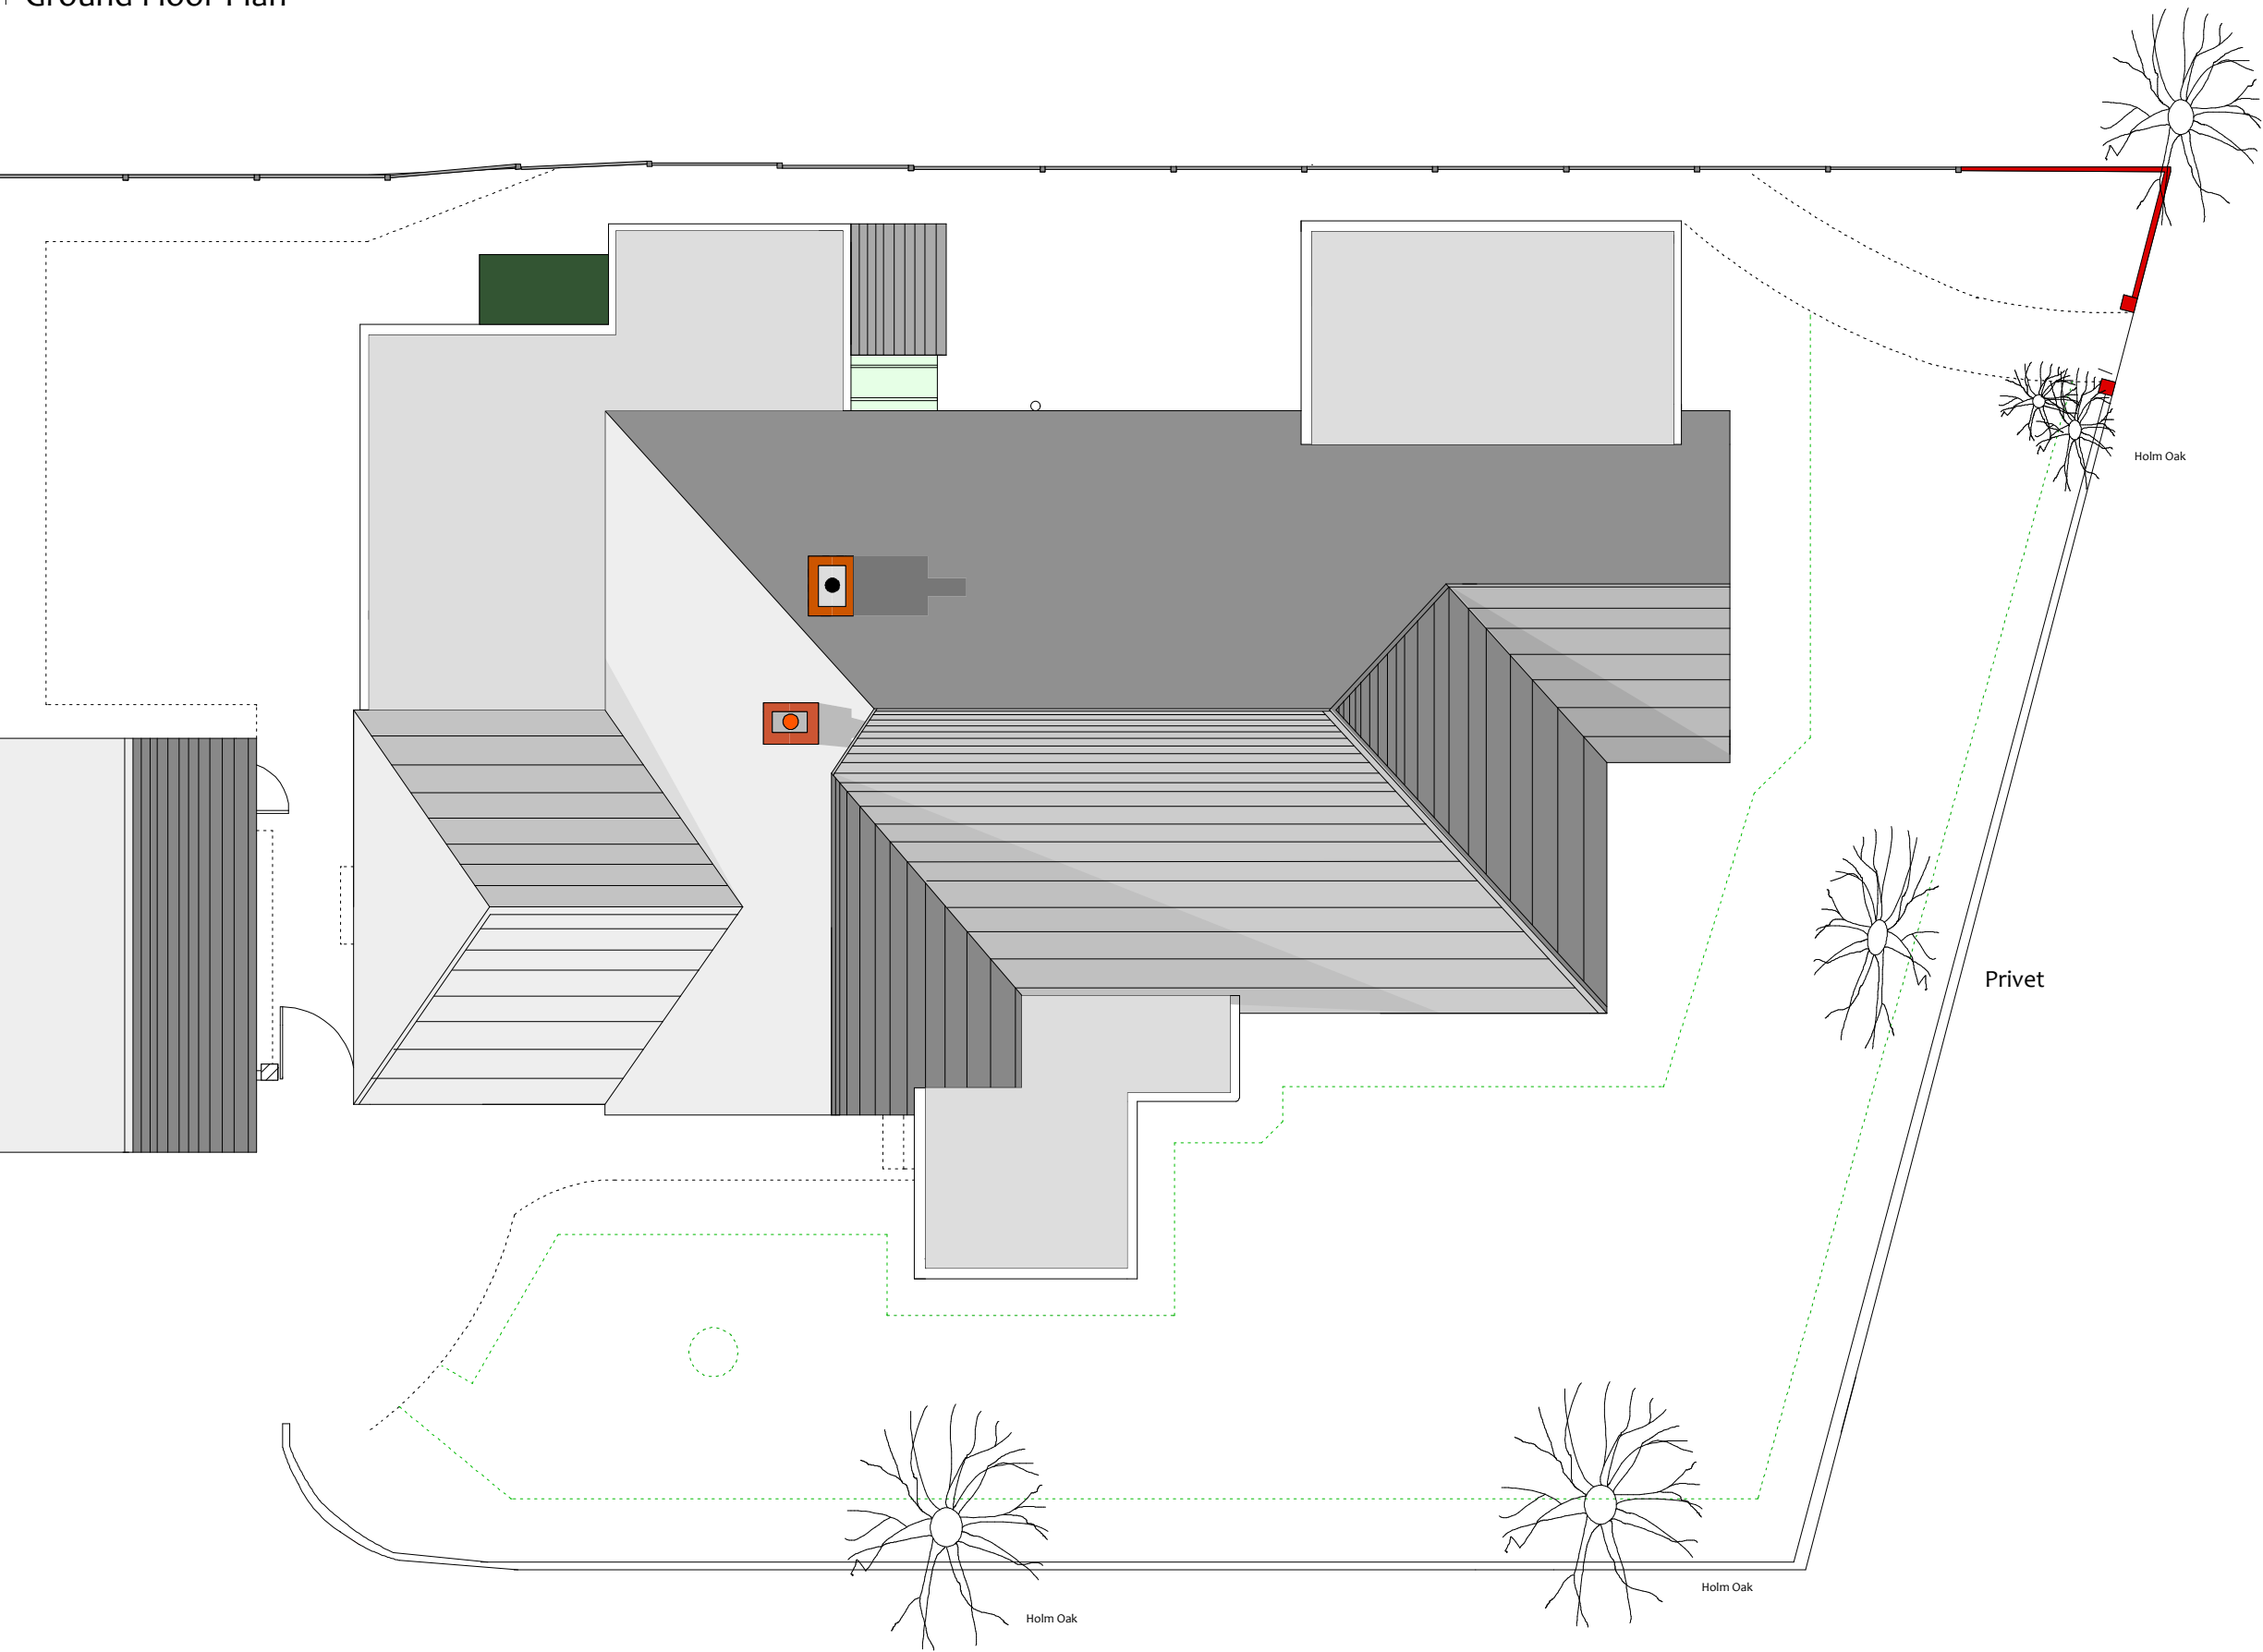

- Legend
- Parents Proposed Annexe Stage 1
 - Conversions Stage 2
 - Internal Proposed Alterations Stage 3
 - Garage Alterations & Canopy
 - Above
 - Below

Clint Brief

Stage 1 Parents Proposed Annexe. Small bedroom will become a small kitchen/diner, the master bedroom will become parents bedroom, the ensuite will become a wetroom adapted for disabled use and the front bedroom will be their living room.

Stage 2 Conversions. The Loggia and Porch(which has to be replaced as badly damaged) becomes an enlarged porch. Stairs to be added to allow access to a loft conversion which will provide sleeping areas for family members, also an art studio.

Stage 3 Internal Proposed Alterations. The kitchen is enlarged to allow natural light and family to use it as a family room.

Garage Enlargement, Canopy to the rear portion of the property for drying clothes.

1 St Malo Close,
Ferring,
Worthing.
West Sussex.
BN12 5HF

Client:
Mr Steven Peacock

Drawing Title:
Existing, Layout Plans,
Elevations,
Local plan

Copyright:
Sharon Peacock
Ba Hons Architecture
1 St Malo Close,
Ferring, Worthing,
West Sussex
BN12 5HF
01903 410311

Scale:
1:100 1:500 1:1250
@ A1

Drawing Number & Date:
IA/E/SP/1006
June 2016

