0 1m 2m 3m 4m 5m 6m 7m 8m 9m

1:100

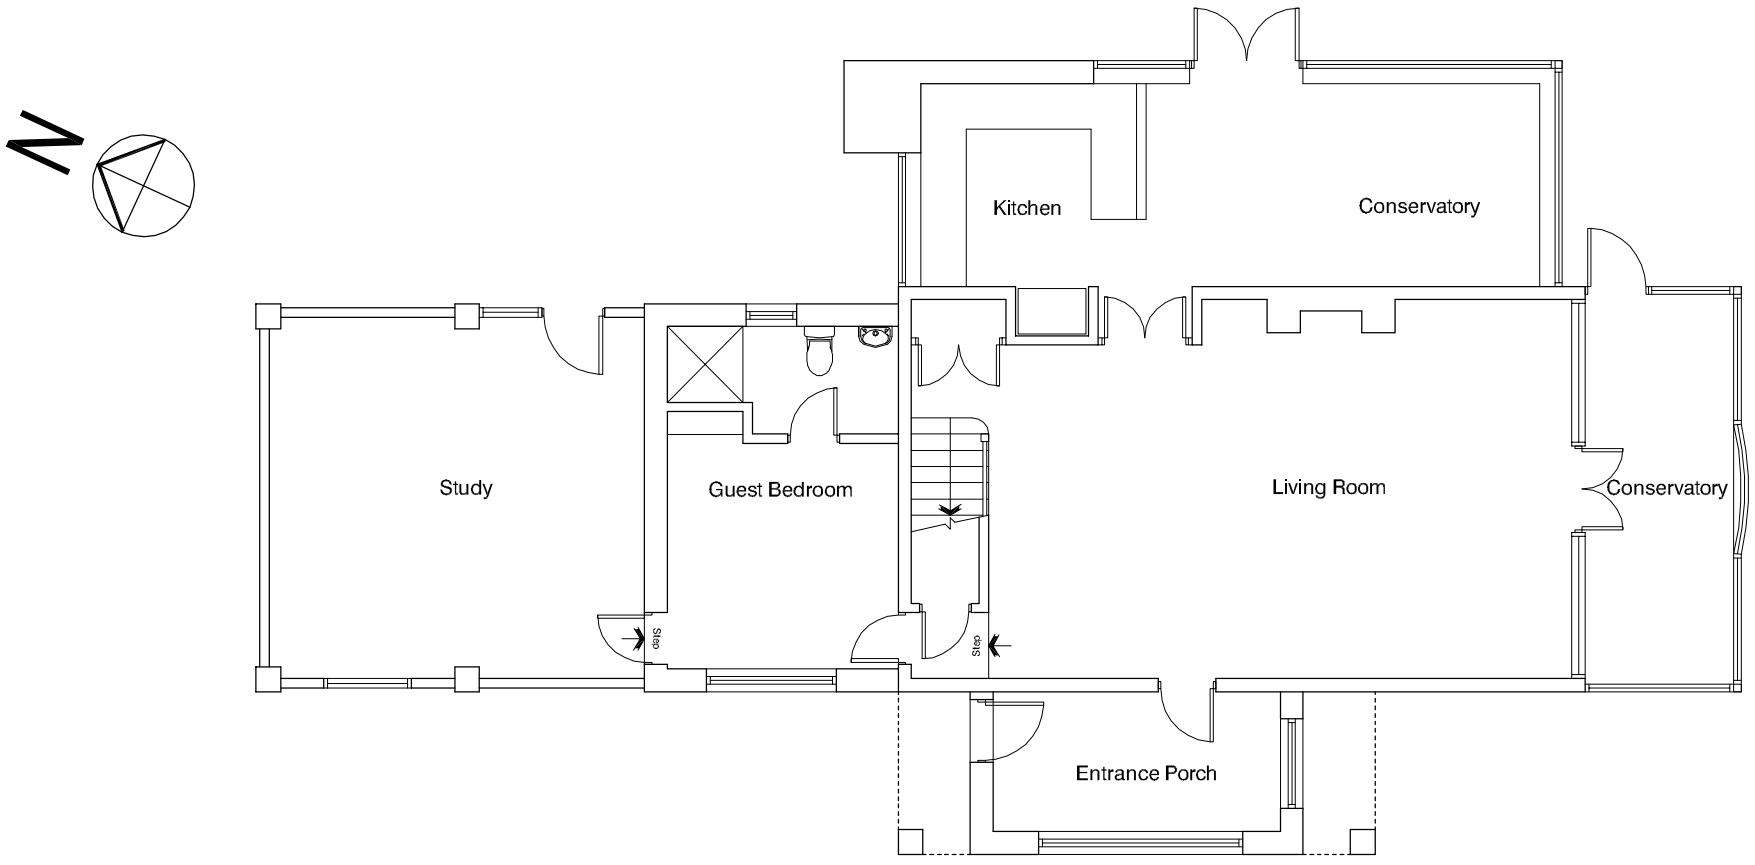

David Jenkins *Design*
RIBA CHARTERED ARCHITECTS PRACTICE

T: 01444 484811
F: 01444 484931
E: info@davidjenkinsdesign.co.uk

Beech Cross, Keysford Lane, Lindfield, West Sussex RH16 2QT

- ○ FEASIBILITY
- ● PLANNING
- ○ BUILDING REGULATIONS
- ○ CONSTRUCTION

Notes

Do not scale, use figured dimensions only.

All dimensions to be verified on site prior to the commencement of any work or the production of any shop drawing. All discrepancies to be reported to the Architect.

This drawing is to be read in conjunction with all related Architect's and Engineer's drawings and any other relevant information. It is the contractors responsibility to ensure that all works are in compliance with Building Regulations .

This drawing is copyright of David Jenkins Design.

Date	Revision
L	
K	
J	
I	
H	
G	
F	
E	
D	
C	
B	
A	

Client	Mr & Mrs Ruderman
Project	35 Ocean Drive Ferring West Sussex
Title	Ground Floor Plan As Existing

Date	Scales	Dwg. No.	Rev.
06/10	1:100 @ A3	432/02	

ARUN DISTRICT COUNCIL FG/118/10/