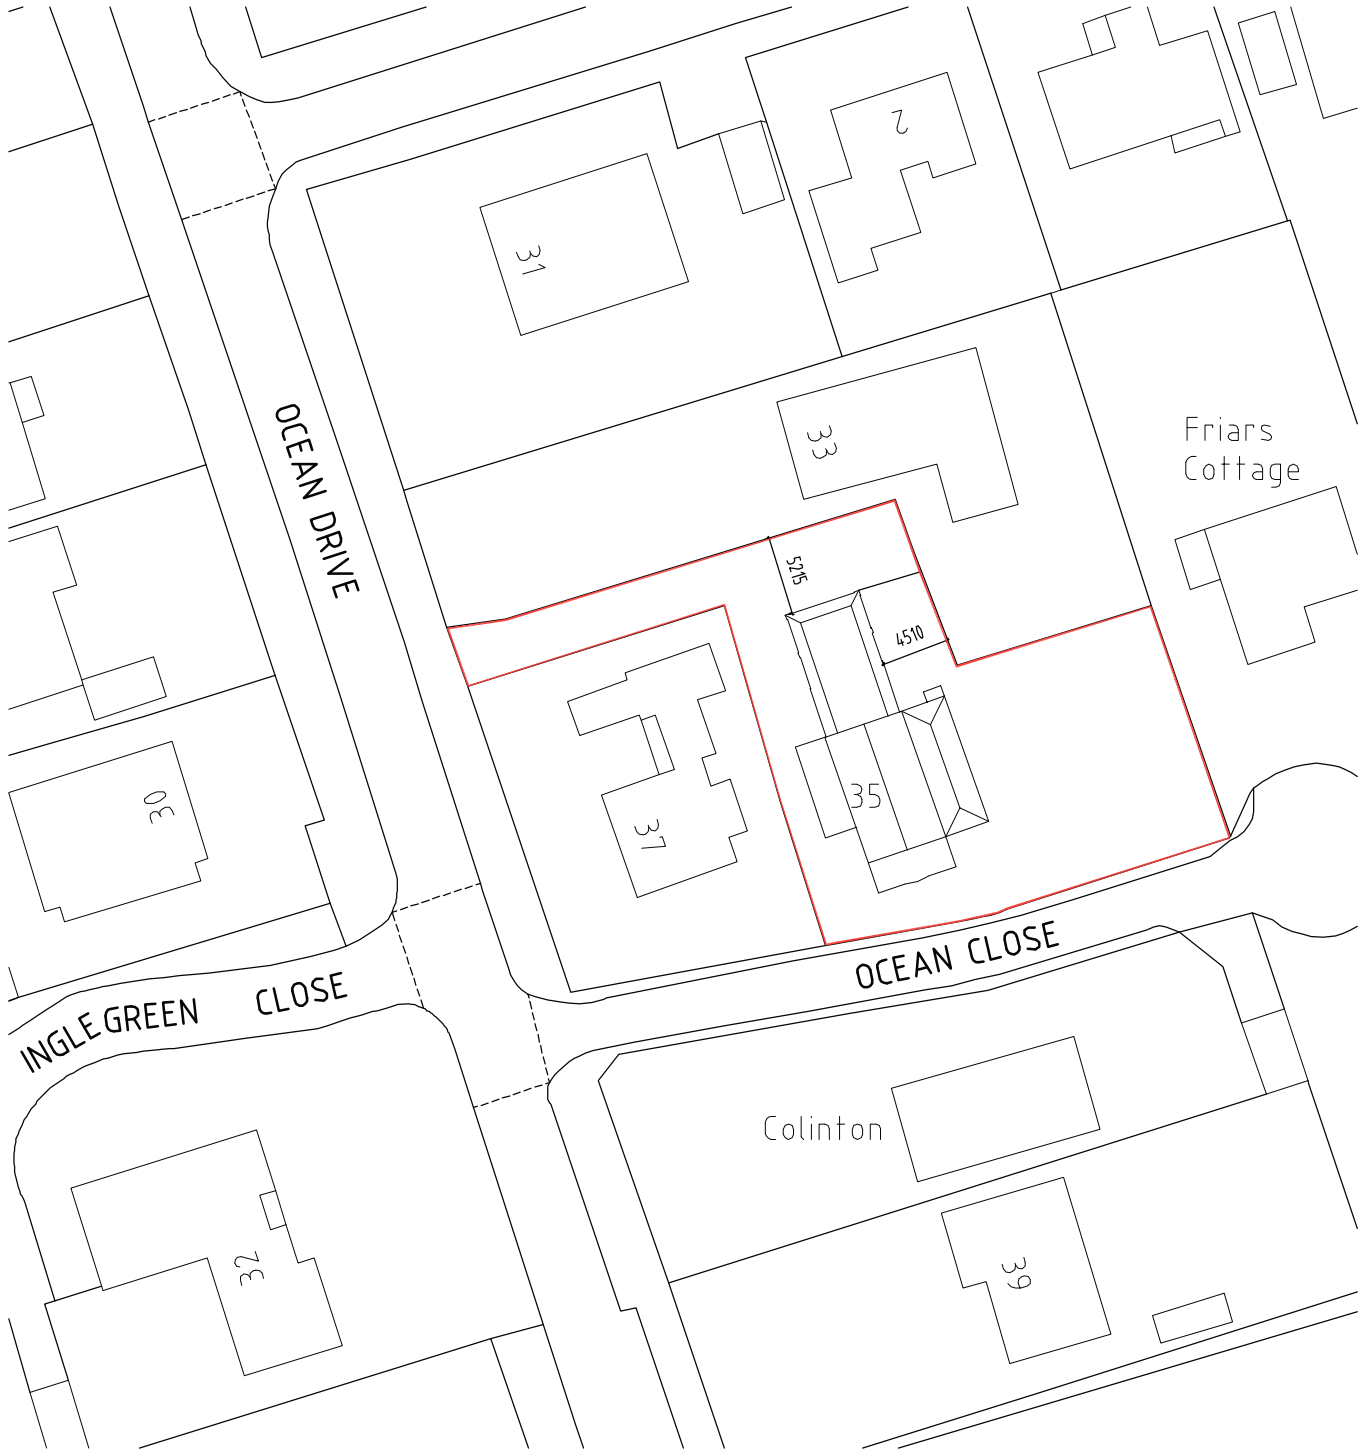

block plan

0 5m 10m 15m 20m 25m 30m 35m 40m 45m

1:500

N

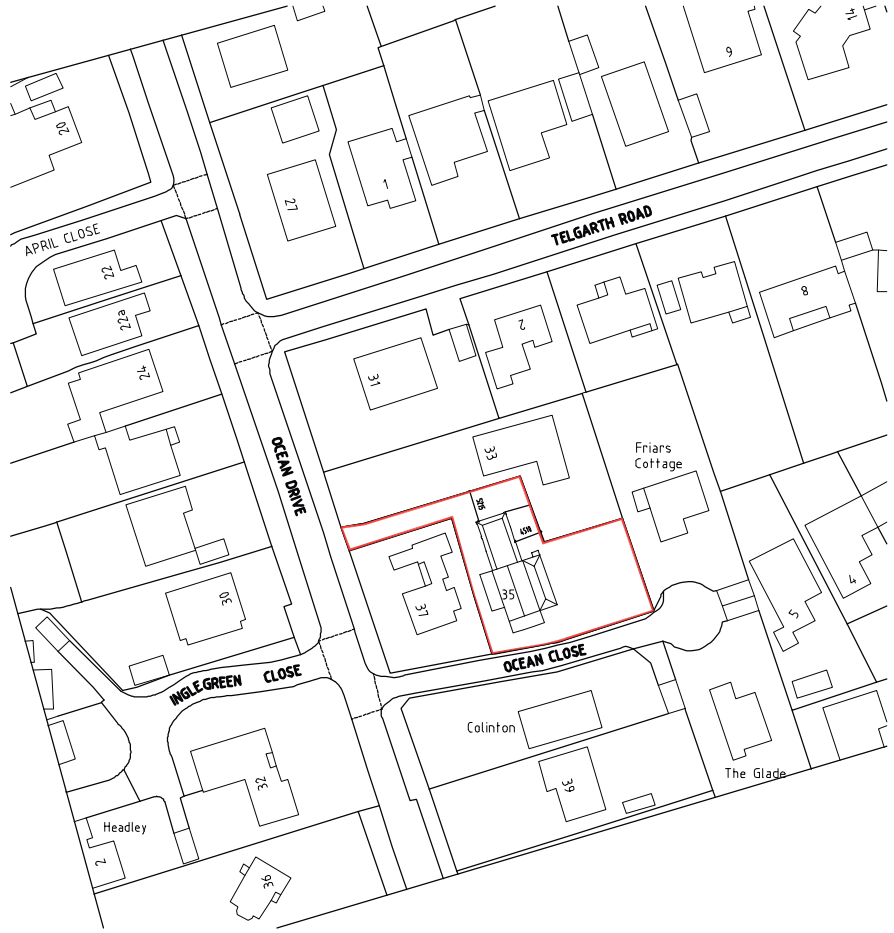

location plan

0 10m 20m 30m 40m 50m 60m 70m 80m 90m

1:1250

David Jenkins *Design*
RIBA CHARTERED ARCHITECTS PRACTICE

T: 01444 484811
F: 01444 484931
E: info@davidjenkinsdesign.co.uk

Beech Cross, Keysford Lane, Lindfield, West Sussex RH16 2QT

- ○ FEASIBILITY
- ● PLANNING
- ○ BUILDING REGULATIONS
- ○ CONSTRUCTION

Notes

Do not scale, use figured dimensions only.

All dimensions to be verified on site prior to the commencement of any work or the production of any shop drawing. All discrepancies to be reported to the Architect.

This drawing is to be read in conjunction with all related Architect's and Engineer's drawings and any other relevant information. It is the contractors responsibility to ensure that all works are in compliance with Building Regulations .

This drawing is copyright of David Jenkins Design.

'Reproduced from OS Sitemap by permission of Ordnance Survey® on behalf of the Controller of Her Majesty's Stationery Office. Crown Copyright 2009. All rights reserved. Licence number 10001998.'

	Date	Revision
L		
K		
J		
I		
H		
G		
F		
E		
D		
C		
B		
A	25.08.2010	Red edging to site plan boundary.

Client	Mr & Mrs Ruderman
Project	35 Ocean Drive Ferring West Sussex
Title	Block Plan & Location Plan

Date	Scales	Dwg. No.	Rev.
06/10	1:500 @ A3 1:1250 @ A3	432/01	A

ARUN DISTRICT COUNCIL FG/118/10/