


FG/118/11.


NOTE: This drawing illustrates the proposed revision following the approval of FG/73/11 - 8 September 2011.
Said revision is only for the inclusion of a pitched roof dormer to the north (front) elevation in lieu of the previously approved velux roof lights to bedroom 2. No other alterations to the approved proposal are currently intended.

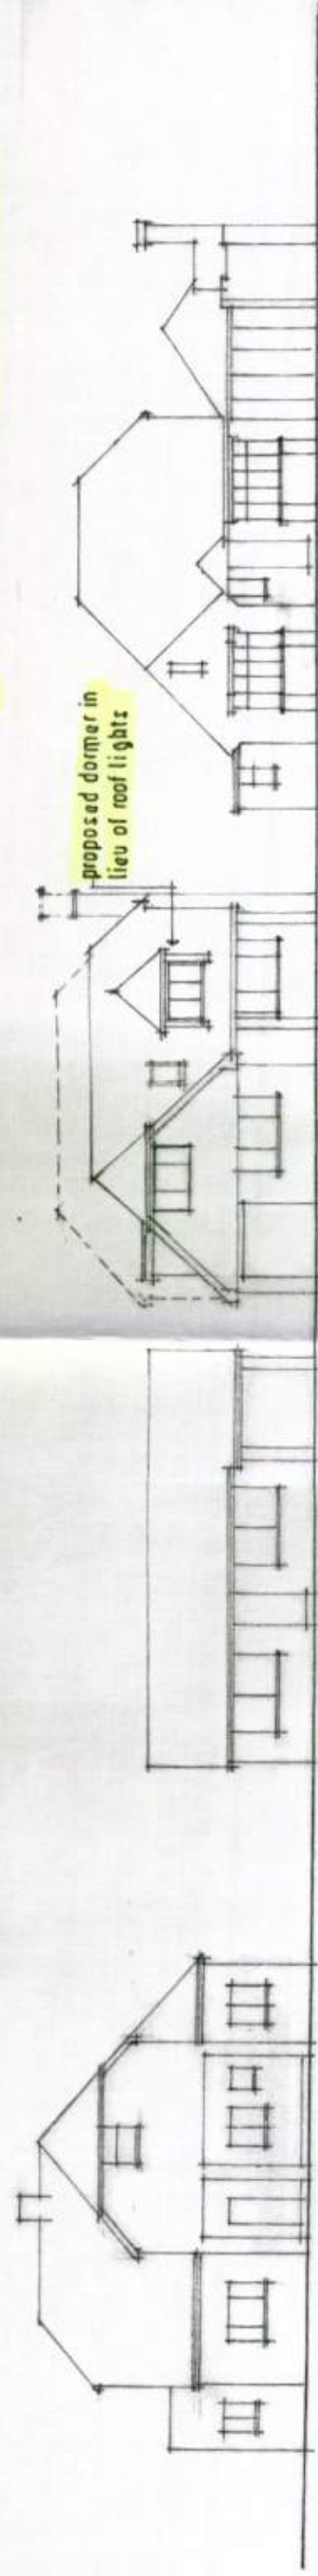

No 1 extg No 3 extg No 5 proposed [the site] No 7 extg

STREET SCENE TO SHOW NO 5 PROPOSED IN RELATIONSHIP TO ADJACENT EXISTING DWELLINGS
for MR & MRS: G. WOODS.
scale 1/200
date JULY 2010
drawn to *SEA*

DRG NO 10/3694/48
[additional information requested by l.p.a. following application FG/79/10]

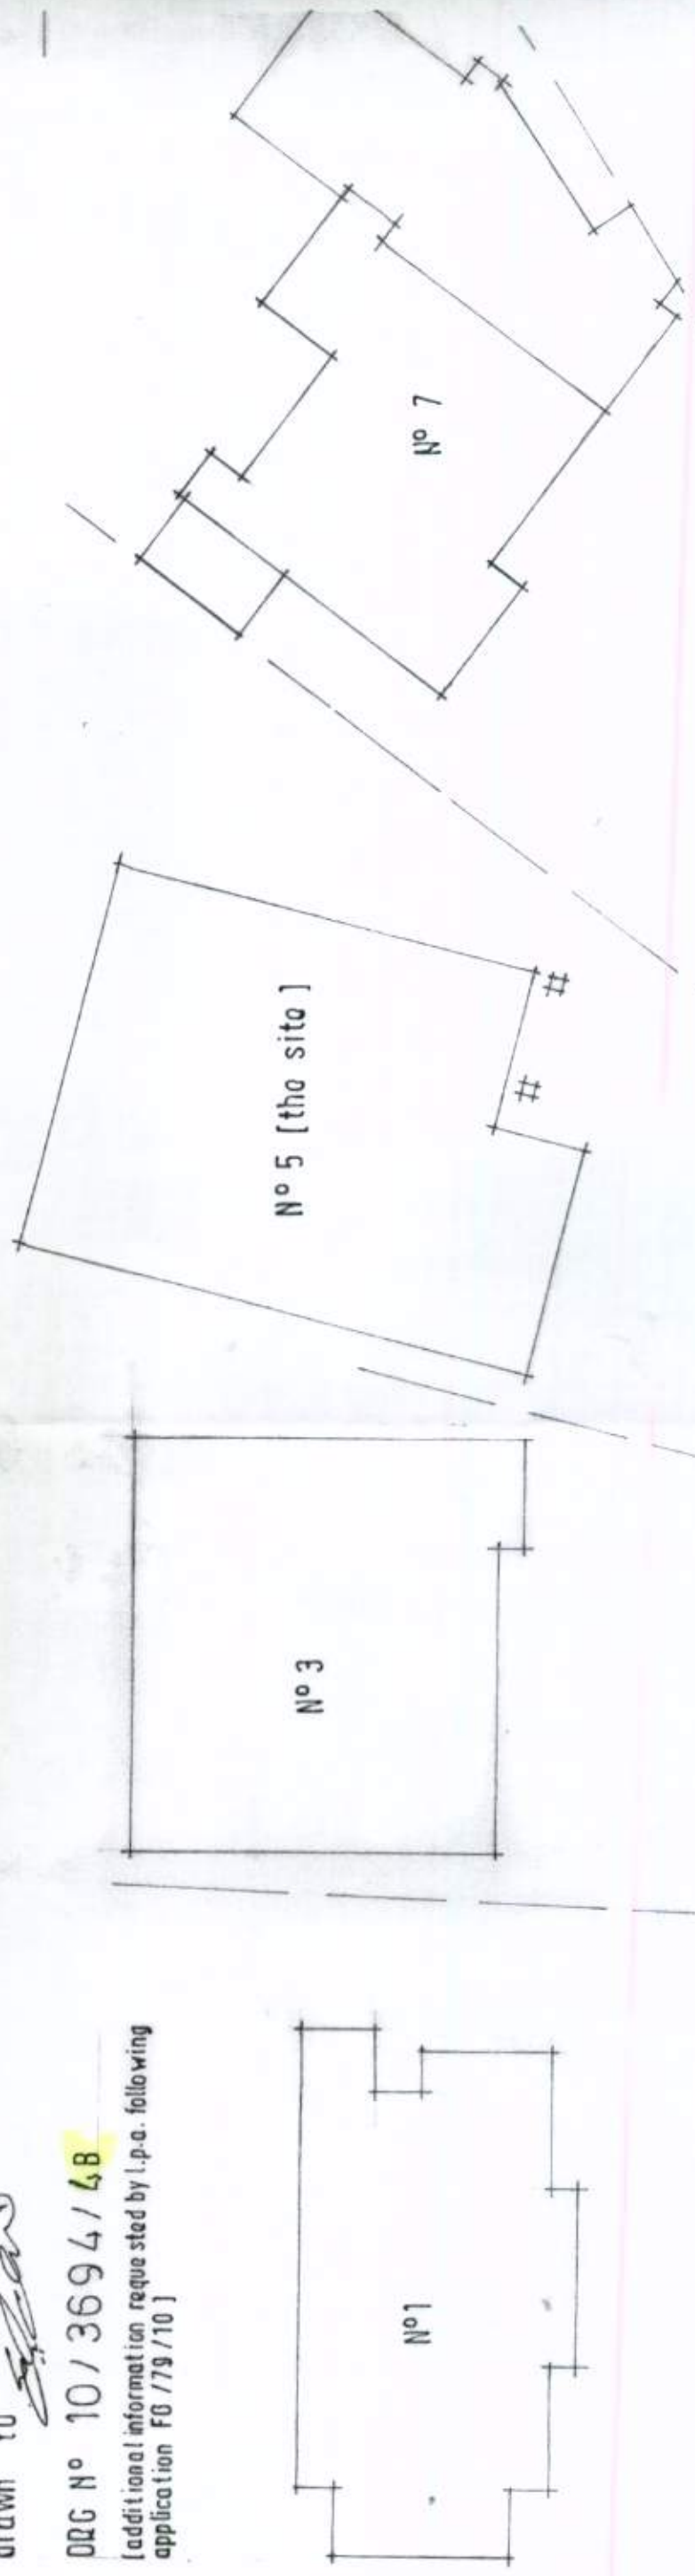

REVISIONS
A.25.5.11 proposal further reduced & revised following l.p.a.'s pre-application statement 17.5.11
8.16.9.11 dormer added

Trevor Unsted LTD
R.B.S. House
59 - 61 Sea Lane
Rushington
West Sussex BN16 2RQ
Tel: 01903 859090

FOAM COURT WAVE