


FG118/11.


NOTE: This drawing illustrates the proposal submitted as application FG/73/11. Subsequently approved 8 September 2011 but as yet unimplemented.

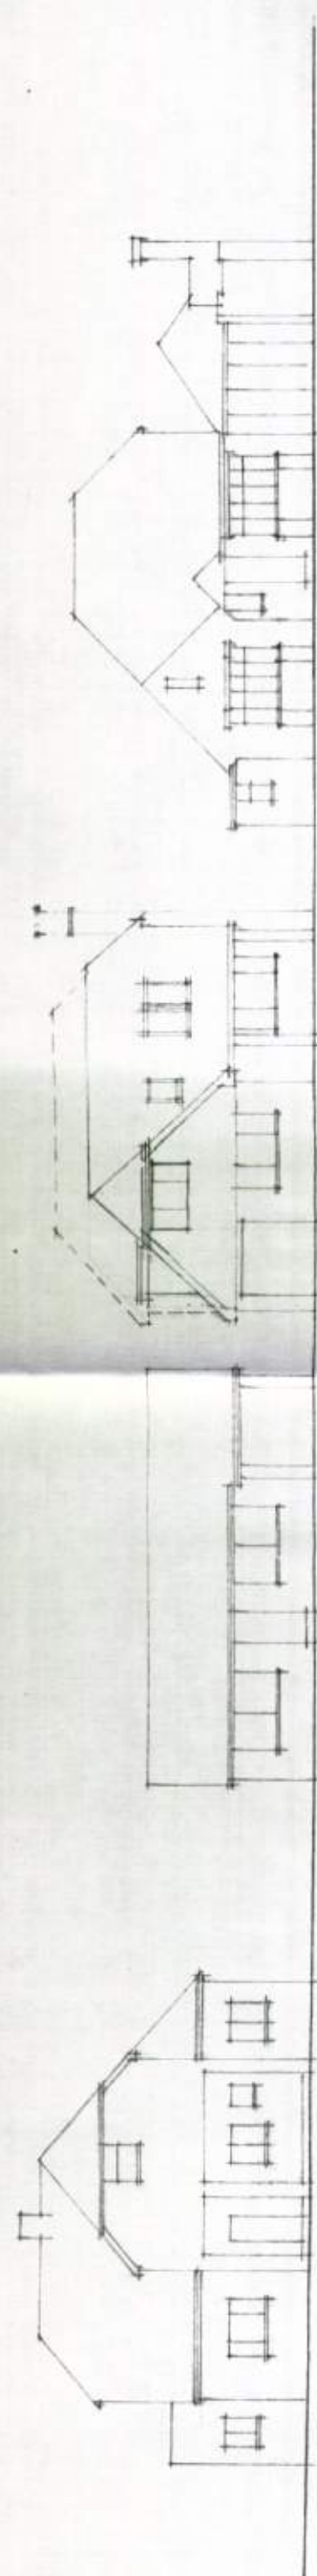

N° 1 extg N° 3 extg N° 5 proposed [the site] N° 7 extg

STREET SCENE TO SHOW N° 5 PROPOSED IN RELATIONSHIP TO ADJACENT EXISTING DWELLINGS

for MR & MRS: G. WOODS.
scale 1/200
date JULY 2010
drawn to *[signature]*
ORG N° 10/3694/4A
[additional information requested by l.p.a. following application FG/79/10]

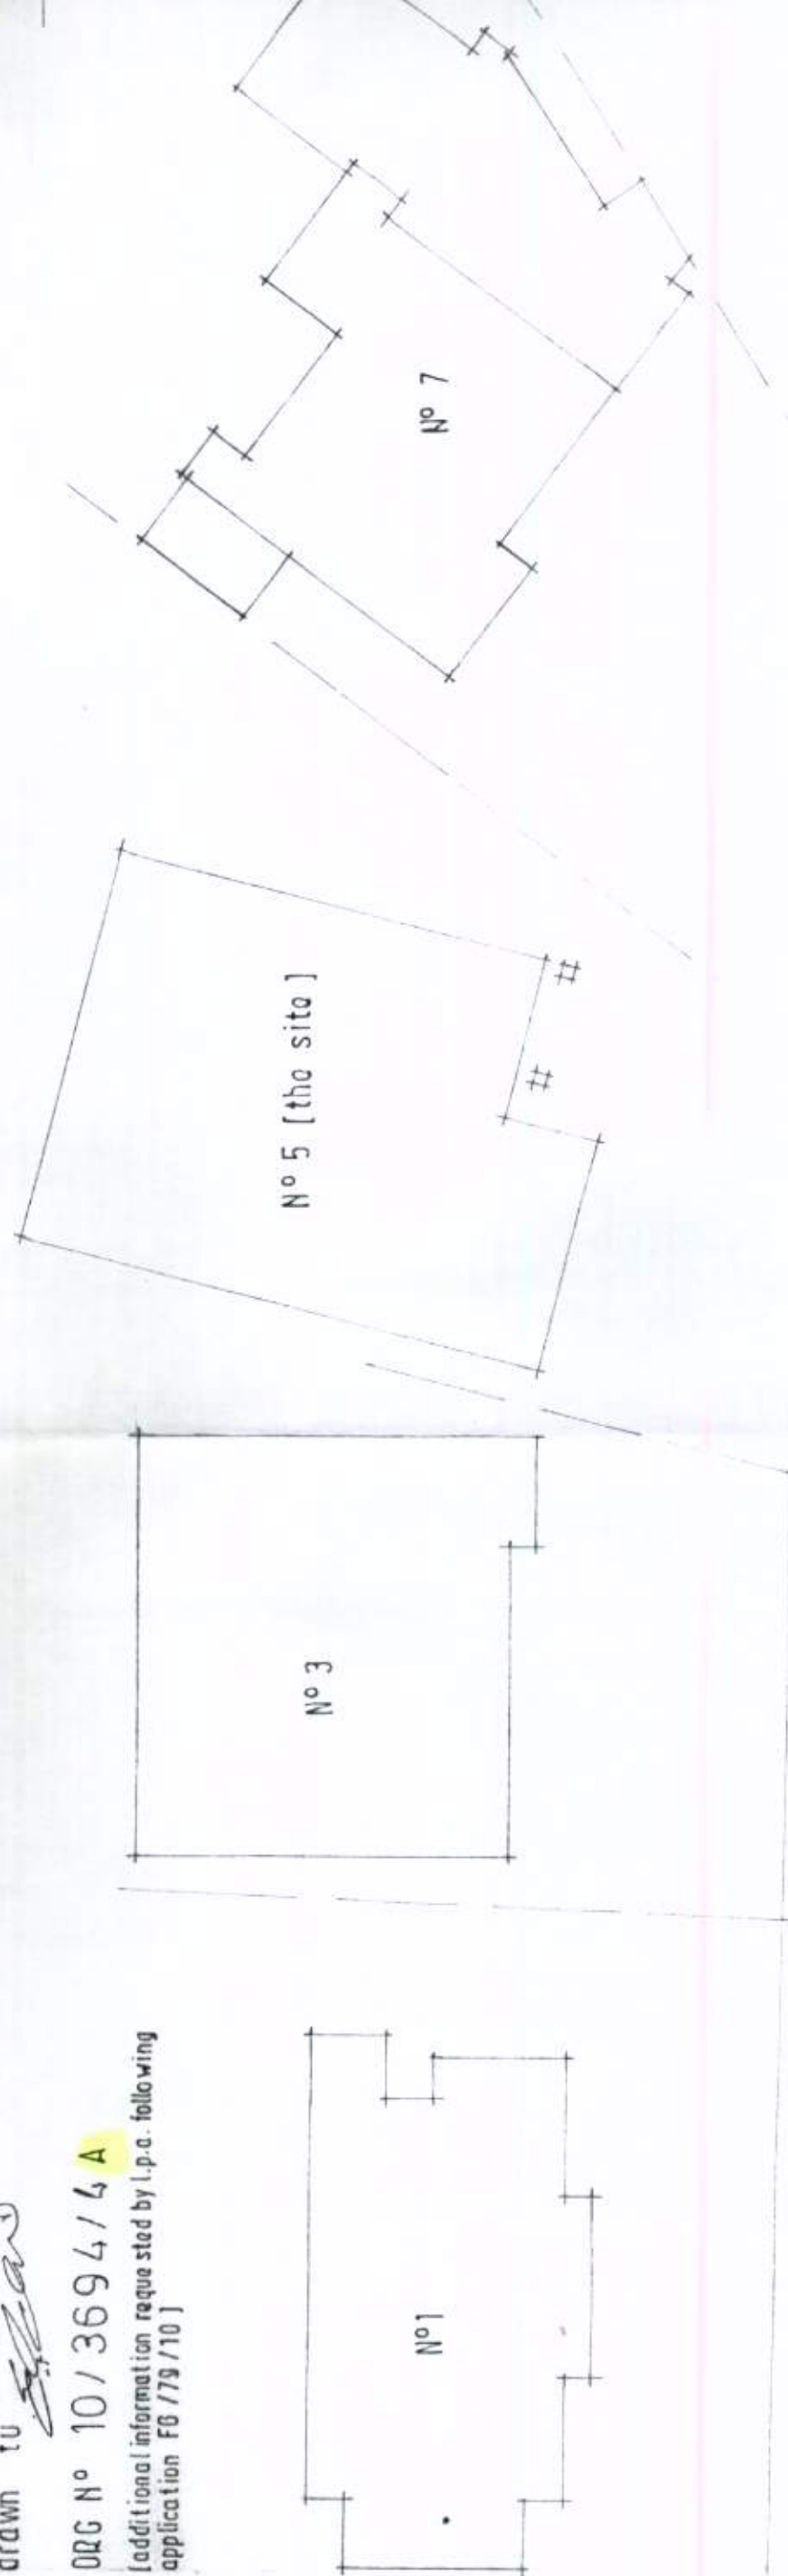

REVISIONS
A 25.5.11 proposal further reduced & revised following l.p.a.'s pre application statement 17.5.11

Trevor United LTD
R B S House
59 - 61 Sea Lane
Rushington
West Sussex BN16 2RQ
Tel 01903 859090

FCAM COURT WAVE