


15 ST. OSMUNDS ROAD, FERRING

FG/118/14/HH
Block Plan

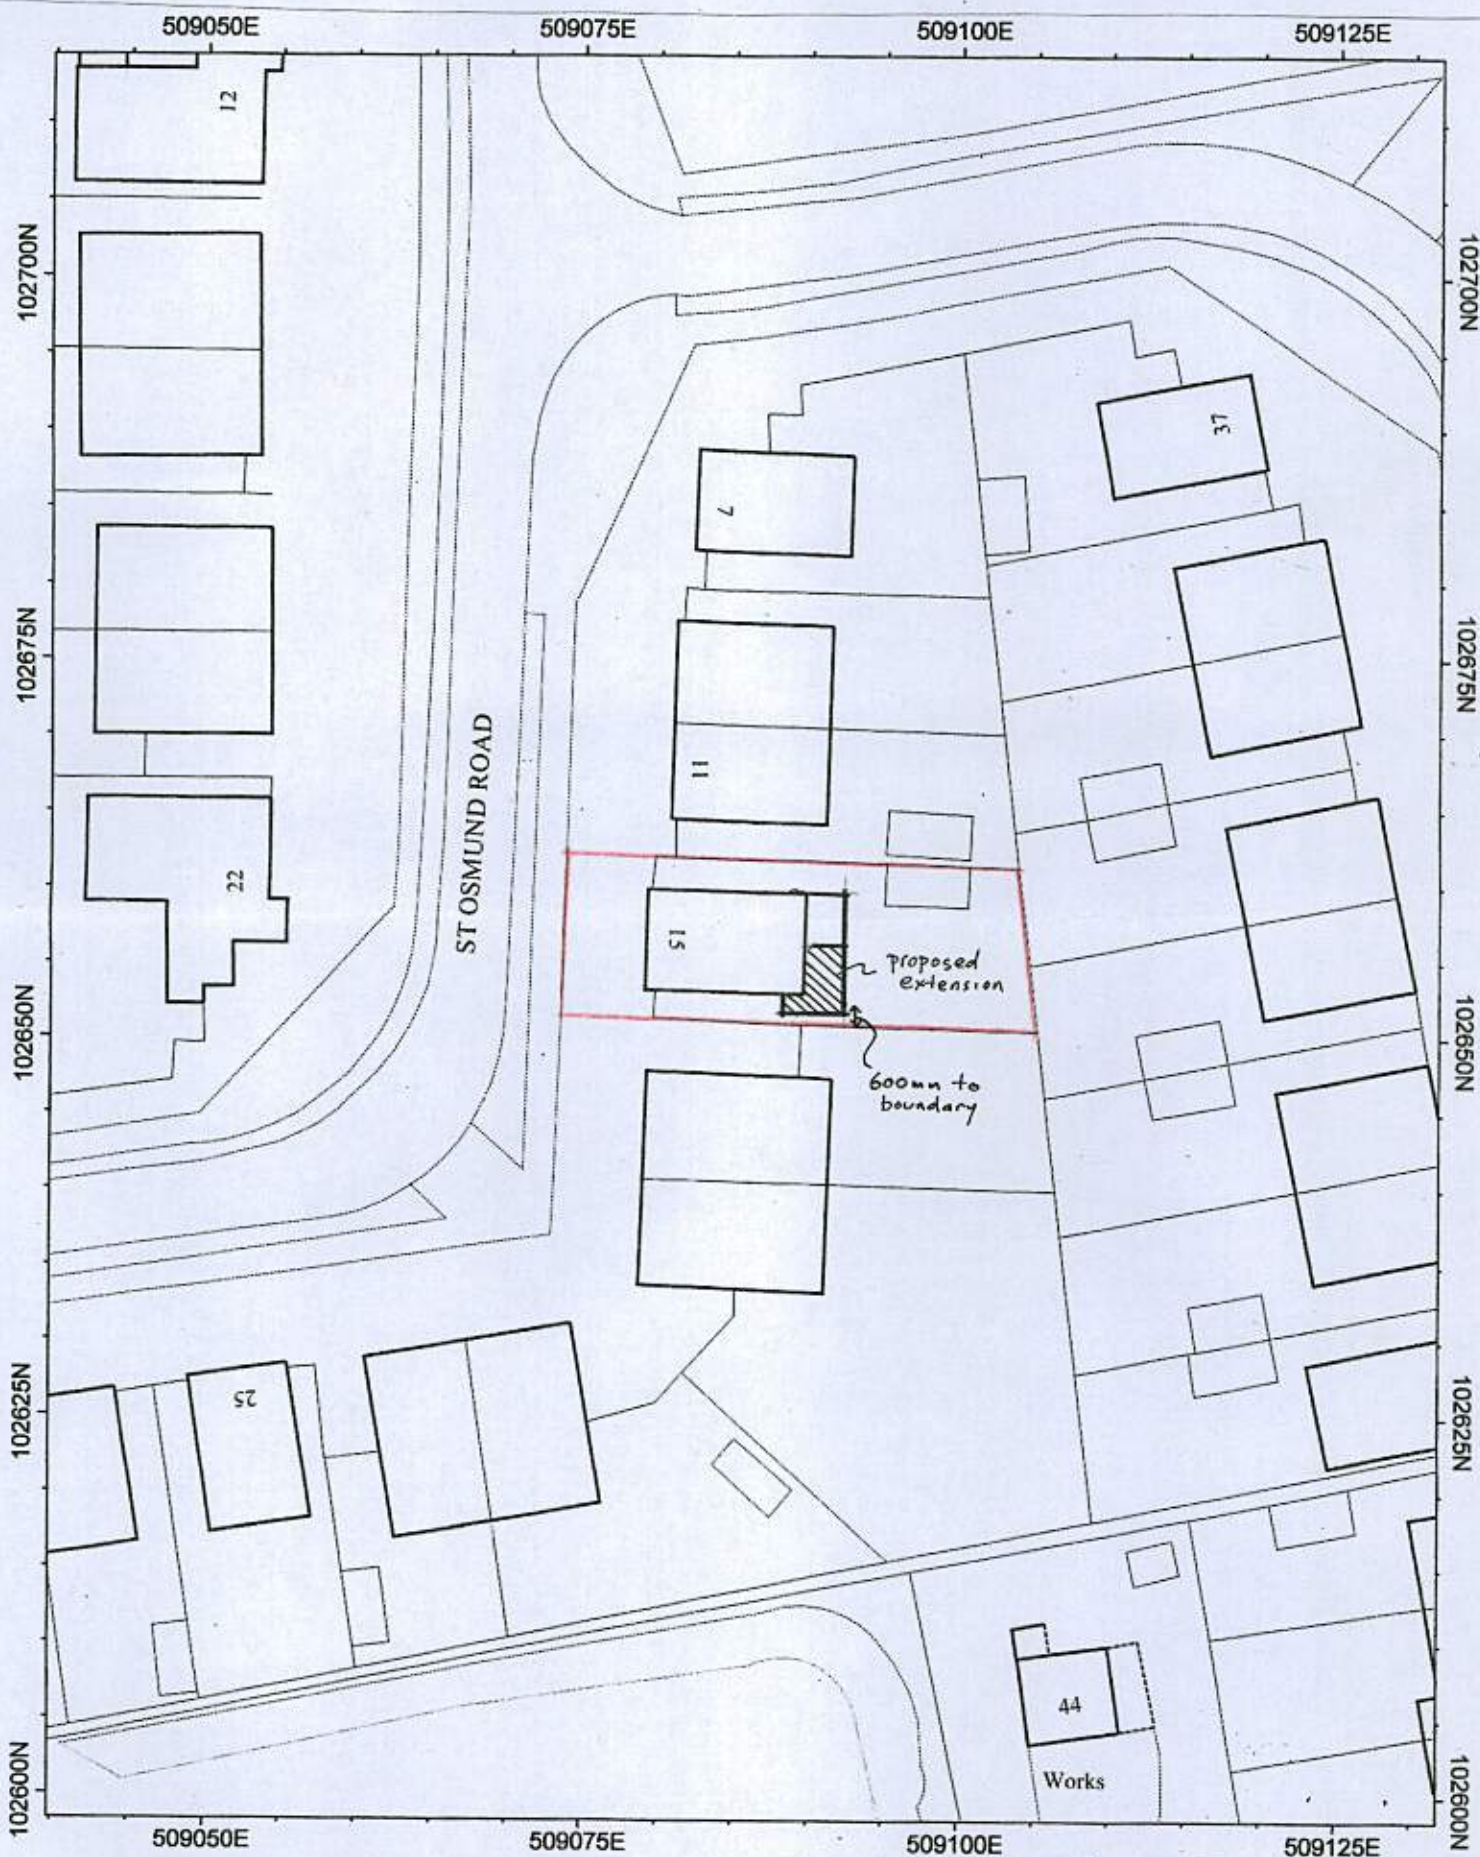

BLOCK PLAN Scale 1:500