


BLOCK PLAN FG/118/19/A

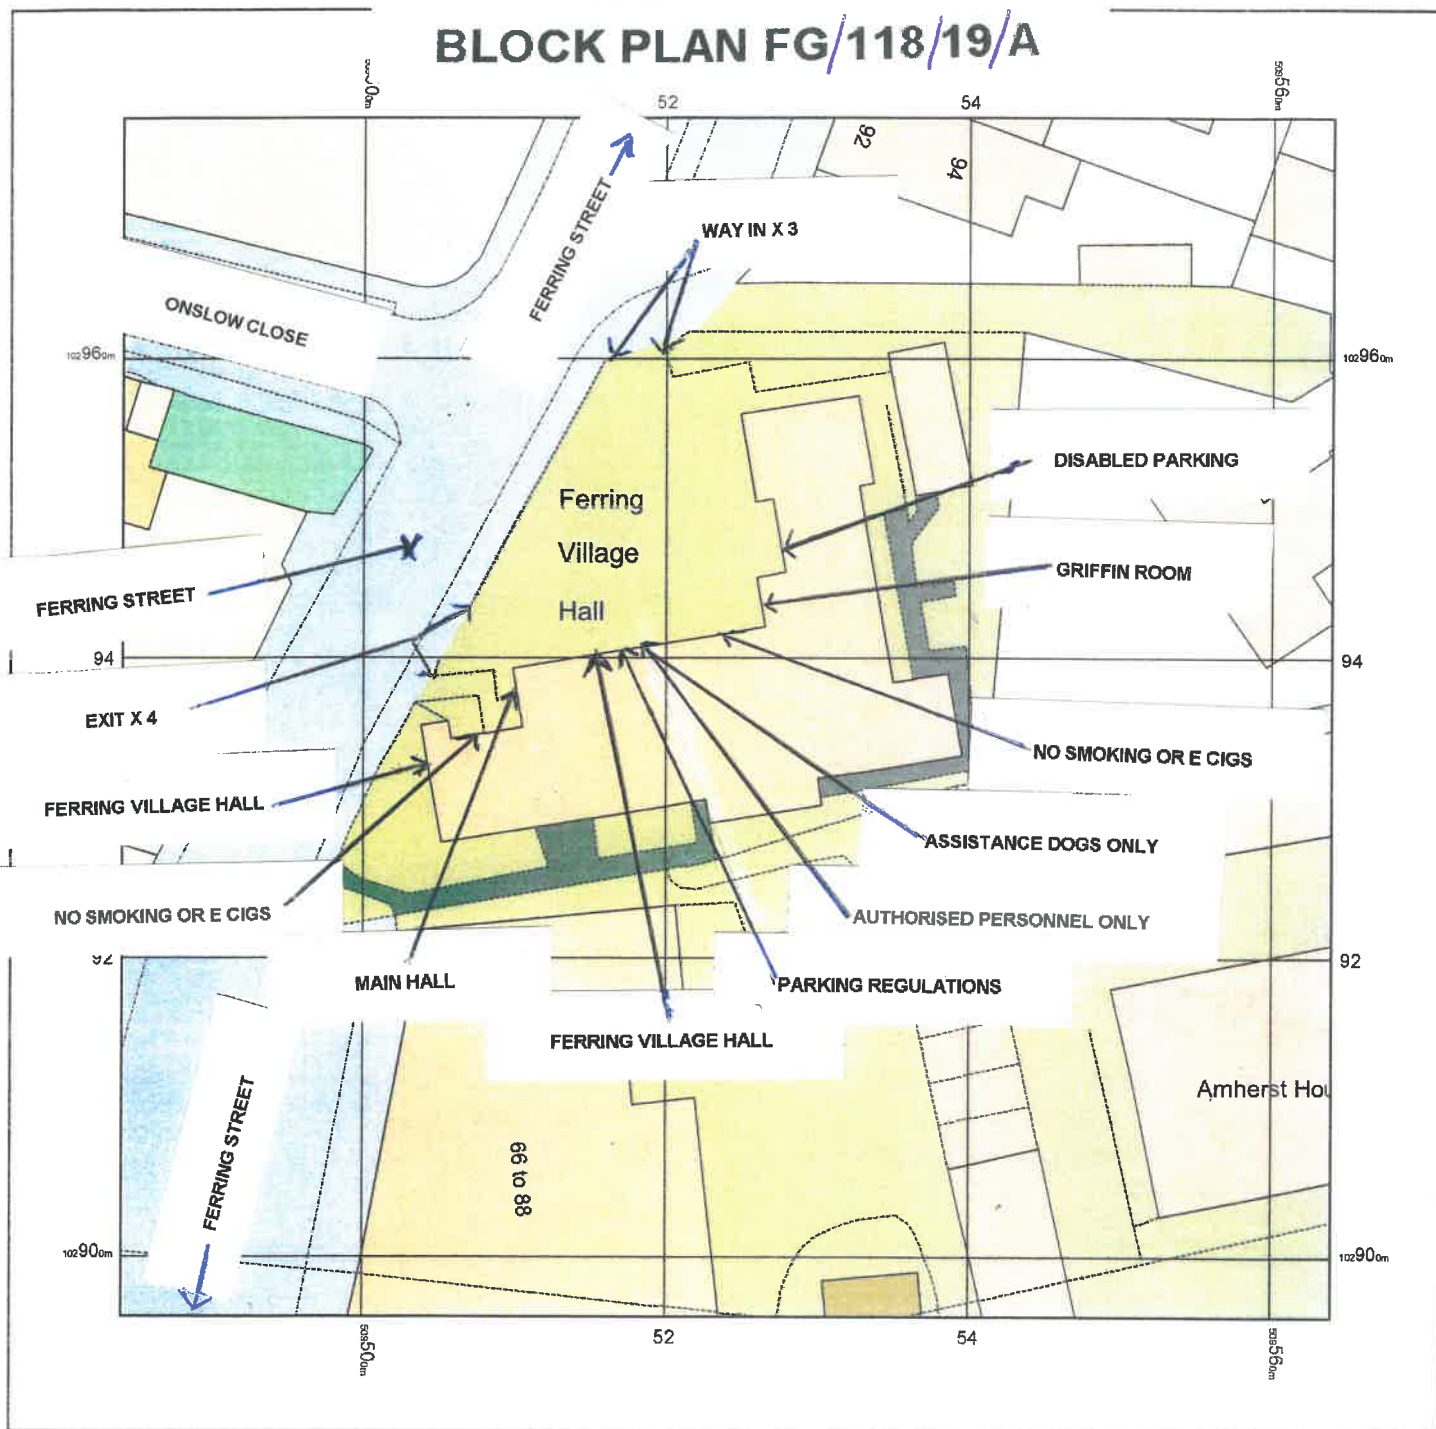

© Crown copyright and database rights 2019 Ordnance Survey 100048957. The representation of road, track or path is no evidence of a boundary or right of way. The representation of features as lines is no evidence of a property boundary.

Supplied by: www.ukmapcentre.com
Serial No: 172490
Centre Coordinates: 509524, 102936
Production Date: 18/10/2019 11:42:18