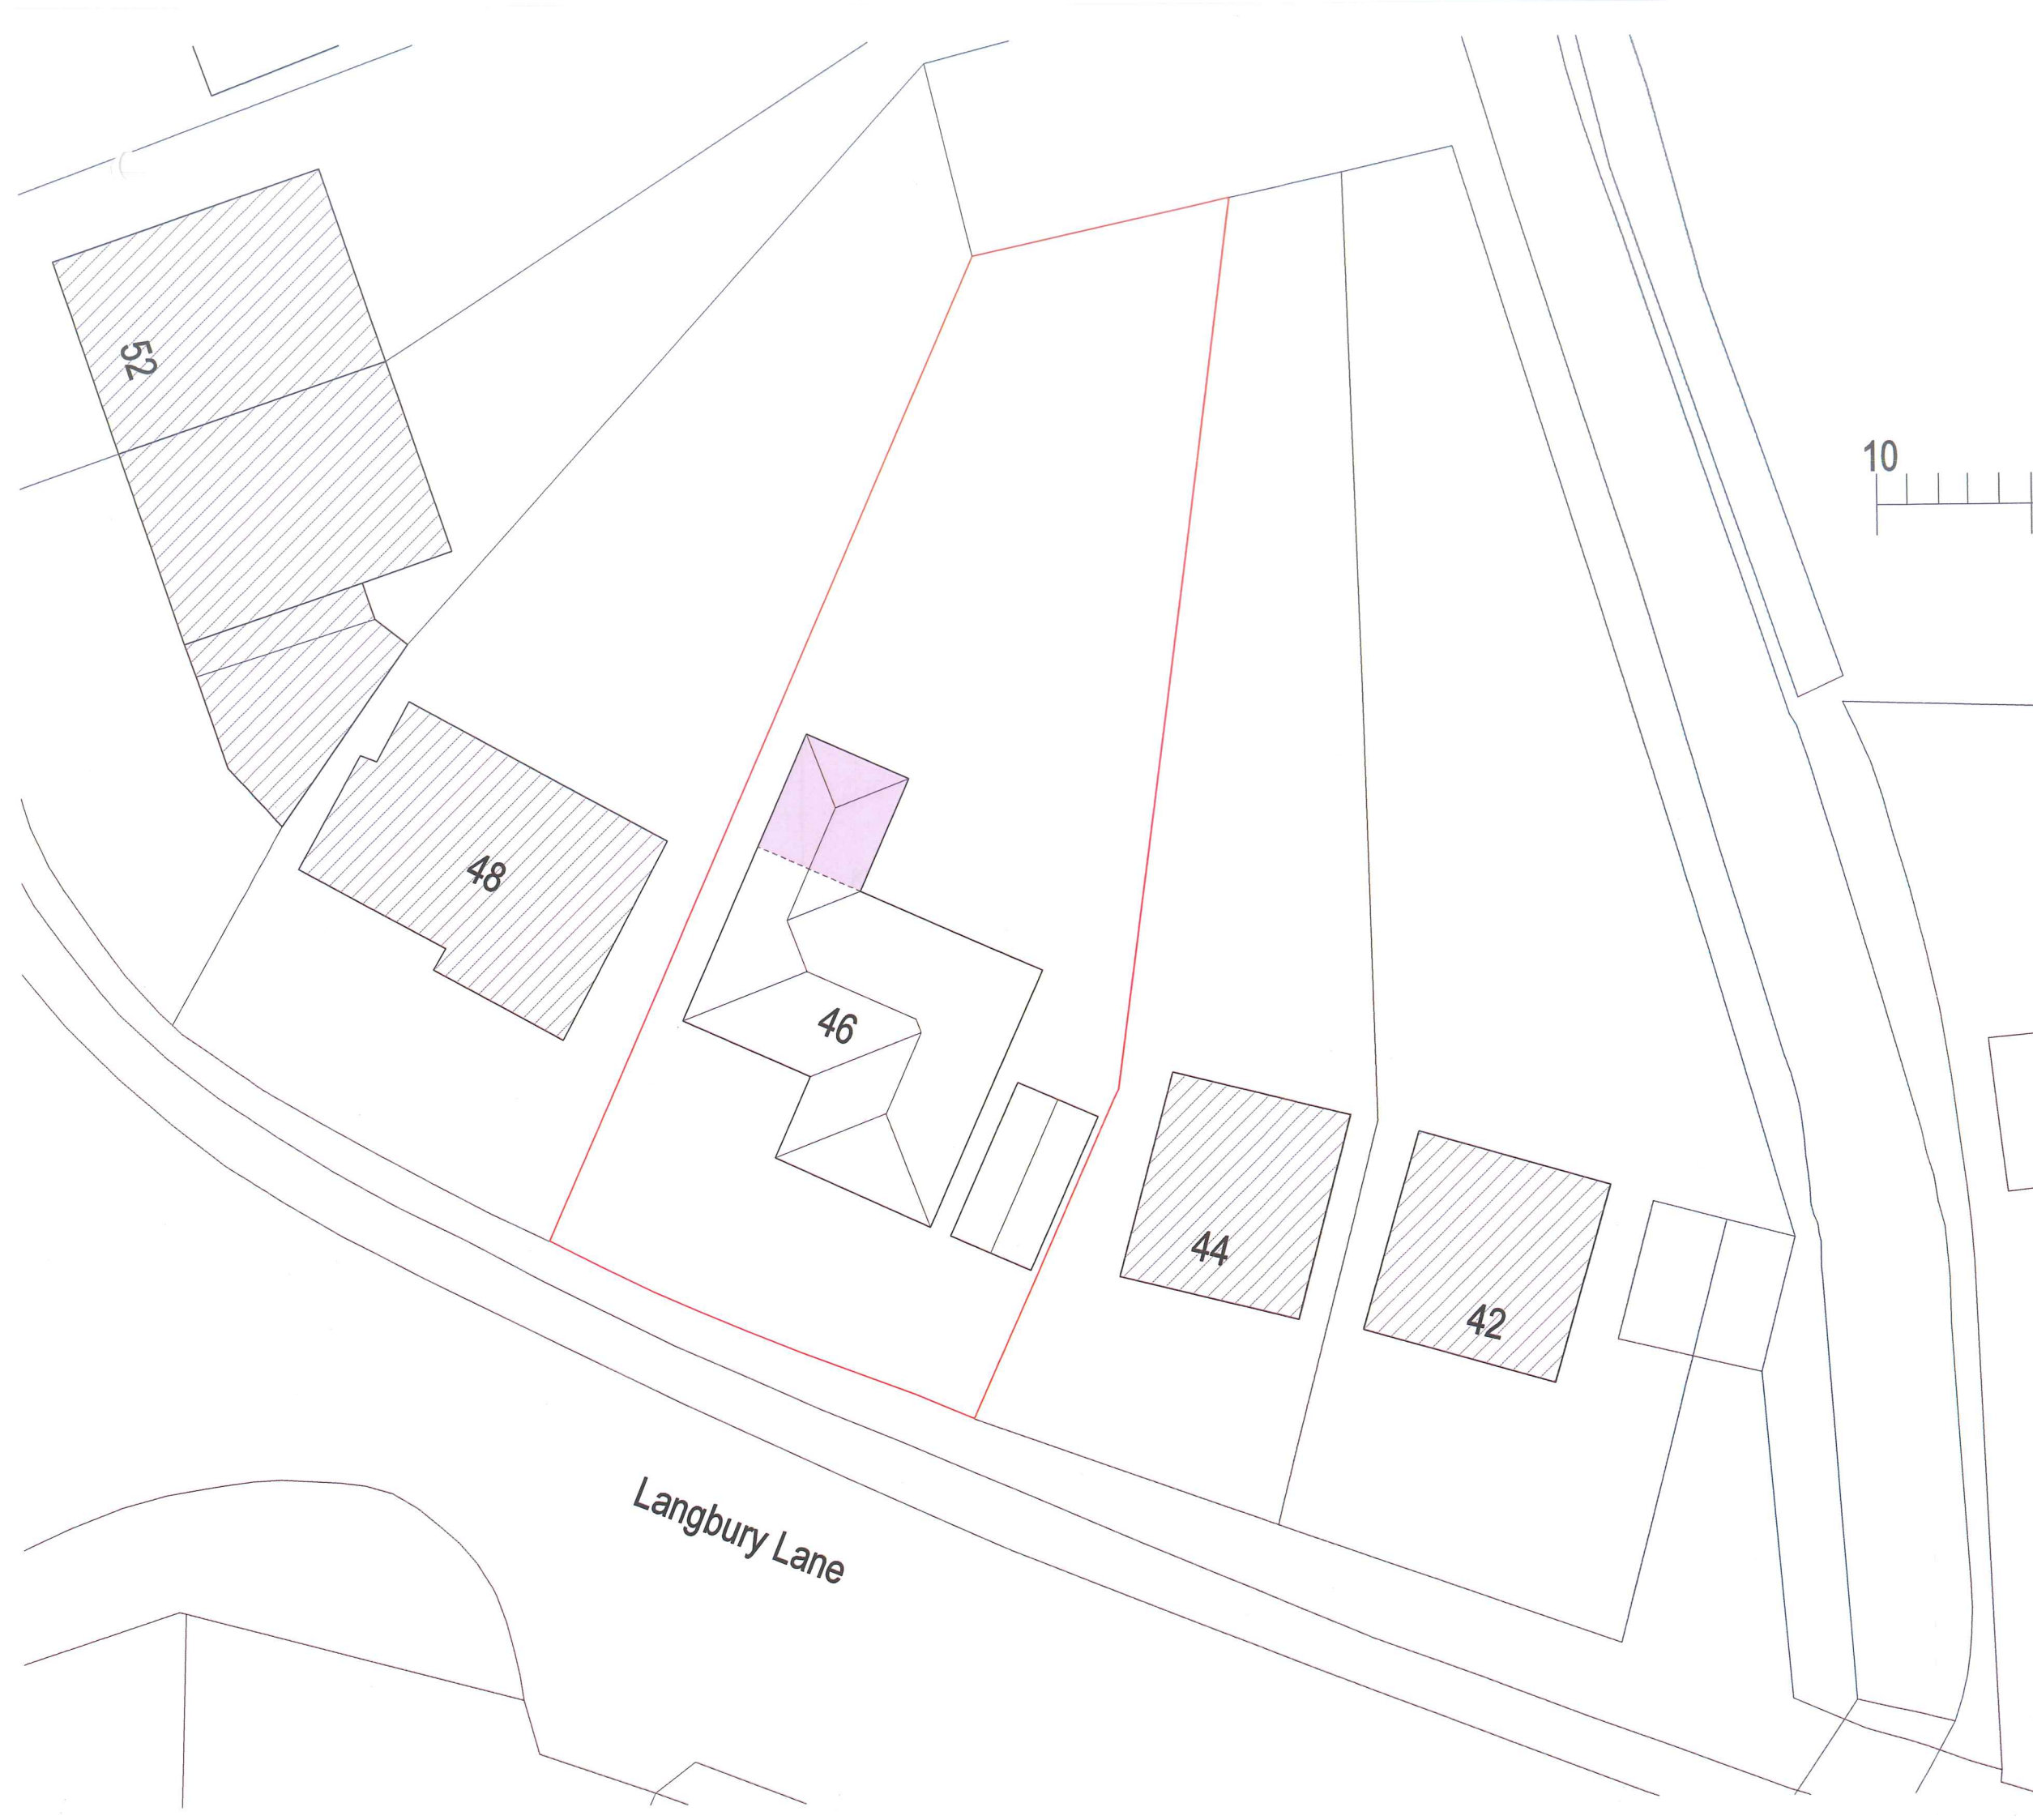


Revisions			

PROJECT
Proposed Single Storey Rear Extension
to
46 Langbury Lane
Ferring

DRAWING
Site / Block Plan as Proposed

SCALE 1:200@A3	DATE Aug 2014	DRG No 1417/C10
-------------------	------------------	--------------------

Glenn Curran MCIAT
ARCHITECTURAL DESIGN + TECHNOLOGY
THE STUDIO 19 UPPER WEST DRIVE FERRING WEST SUSSEX BN12 5RG
T 01903 248787 M 07905 306875 E INFO@GLENNCURRAN.CO.UK