


Notes:

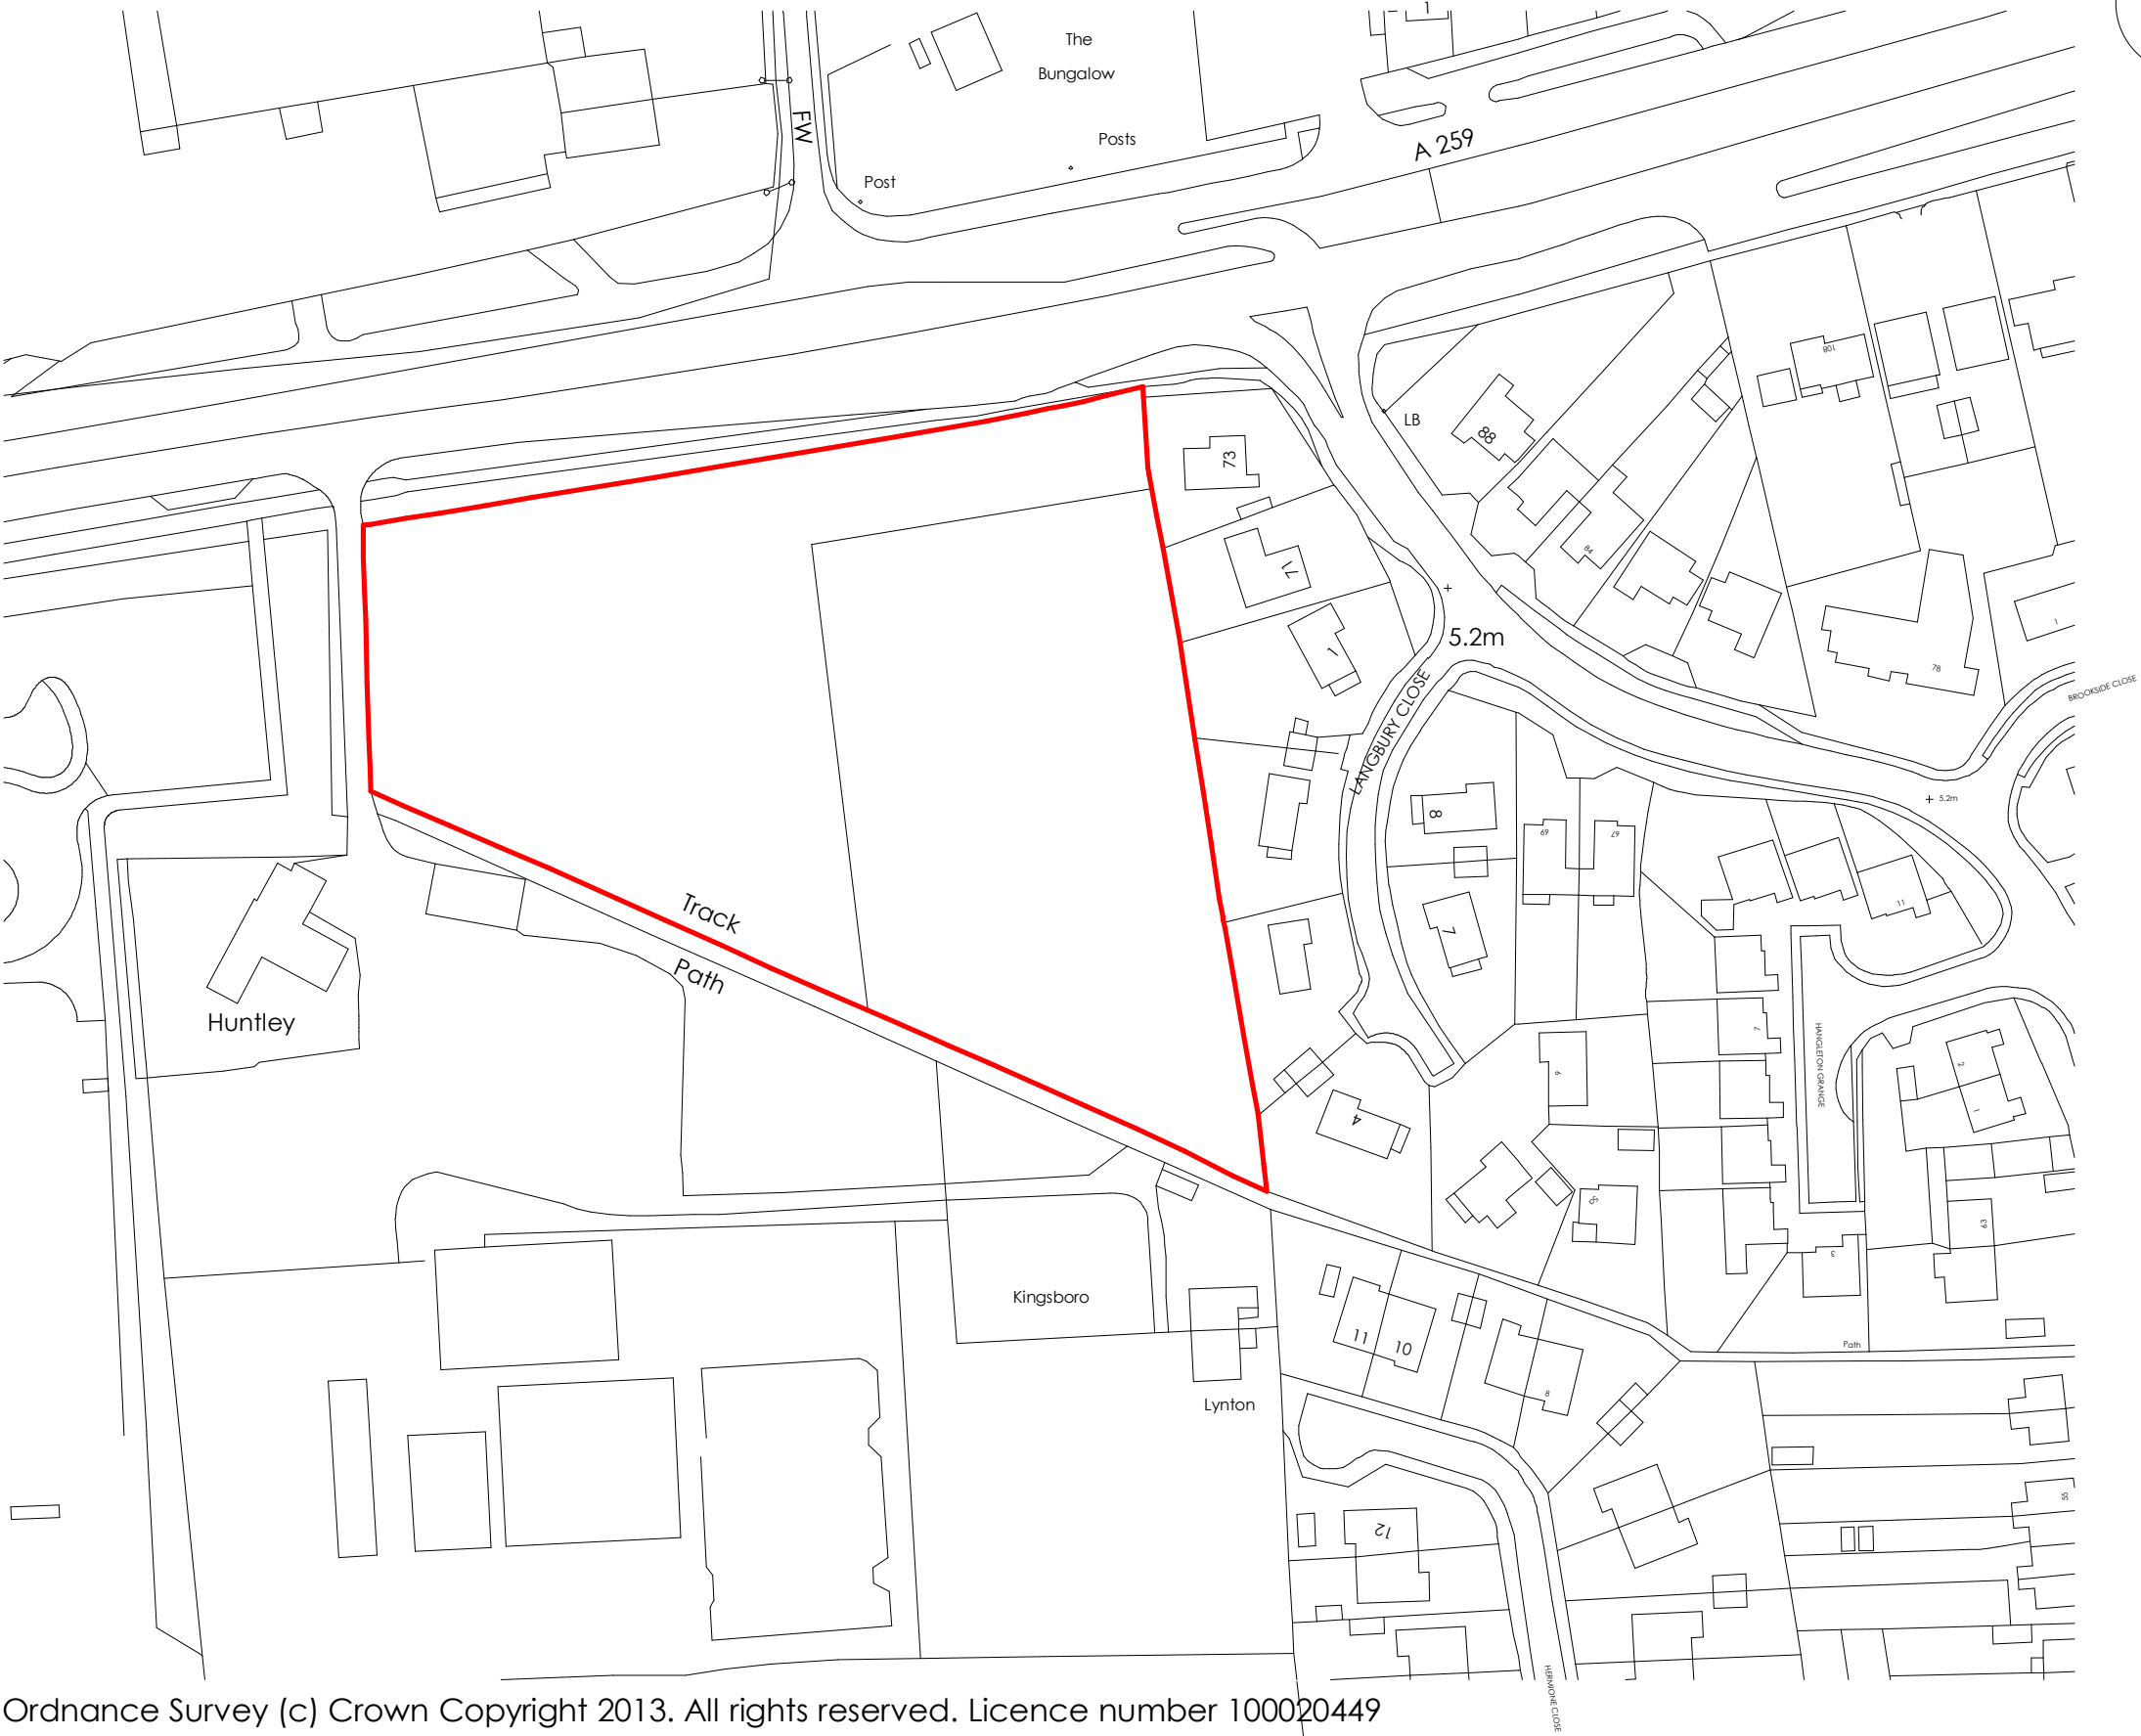

Ordnance Survey (c) Crown Copyright 2013. All rights reserved. Licence number 100020449

Disclaimer
This drawing is protected under the Copyright, Designs and Patents Act 1988. This drawing is protected by copyright of FLUID DESIGN.
Promap Crown Copyright 2007. All rights reserved. Licence number 100020449

fluidesign is a trading style of FLUID Architecture Limited, which is a subsidiary of Fluid Design Group Limited.
Registered in England No: 5190735. Registered Address: Orlingbury House, Lewes Road, Forest Row, East Sussex, RH18 5AA

Planning
This drawing is produced for PLANNING PURPOSES ONLY and is not to be used for construction.

Rev	Description	Date

Orlingbury House, Lewes Road,
Forest Row, East Sussex, RH18 6AA
t: +44(0)1342 822272
e: studio@fluid-design.co.uk
www.fluid-design.co.uk

fluid

Client: TAYLOR WIMPEY

Project: Grenyers Field
Littlehampton Road
Ferring
Worthing

Title: Site Location Plan

Status: PLANNING

Scale: 1 : 1250 **Date:** 01/15/14

Revision: **Sheet:** A3

Drg No: FD 13 - 1121 - 50

