


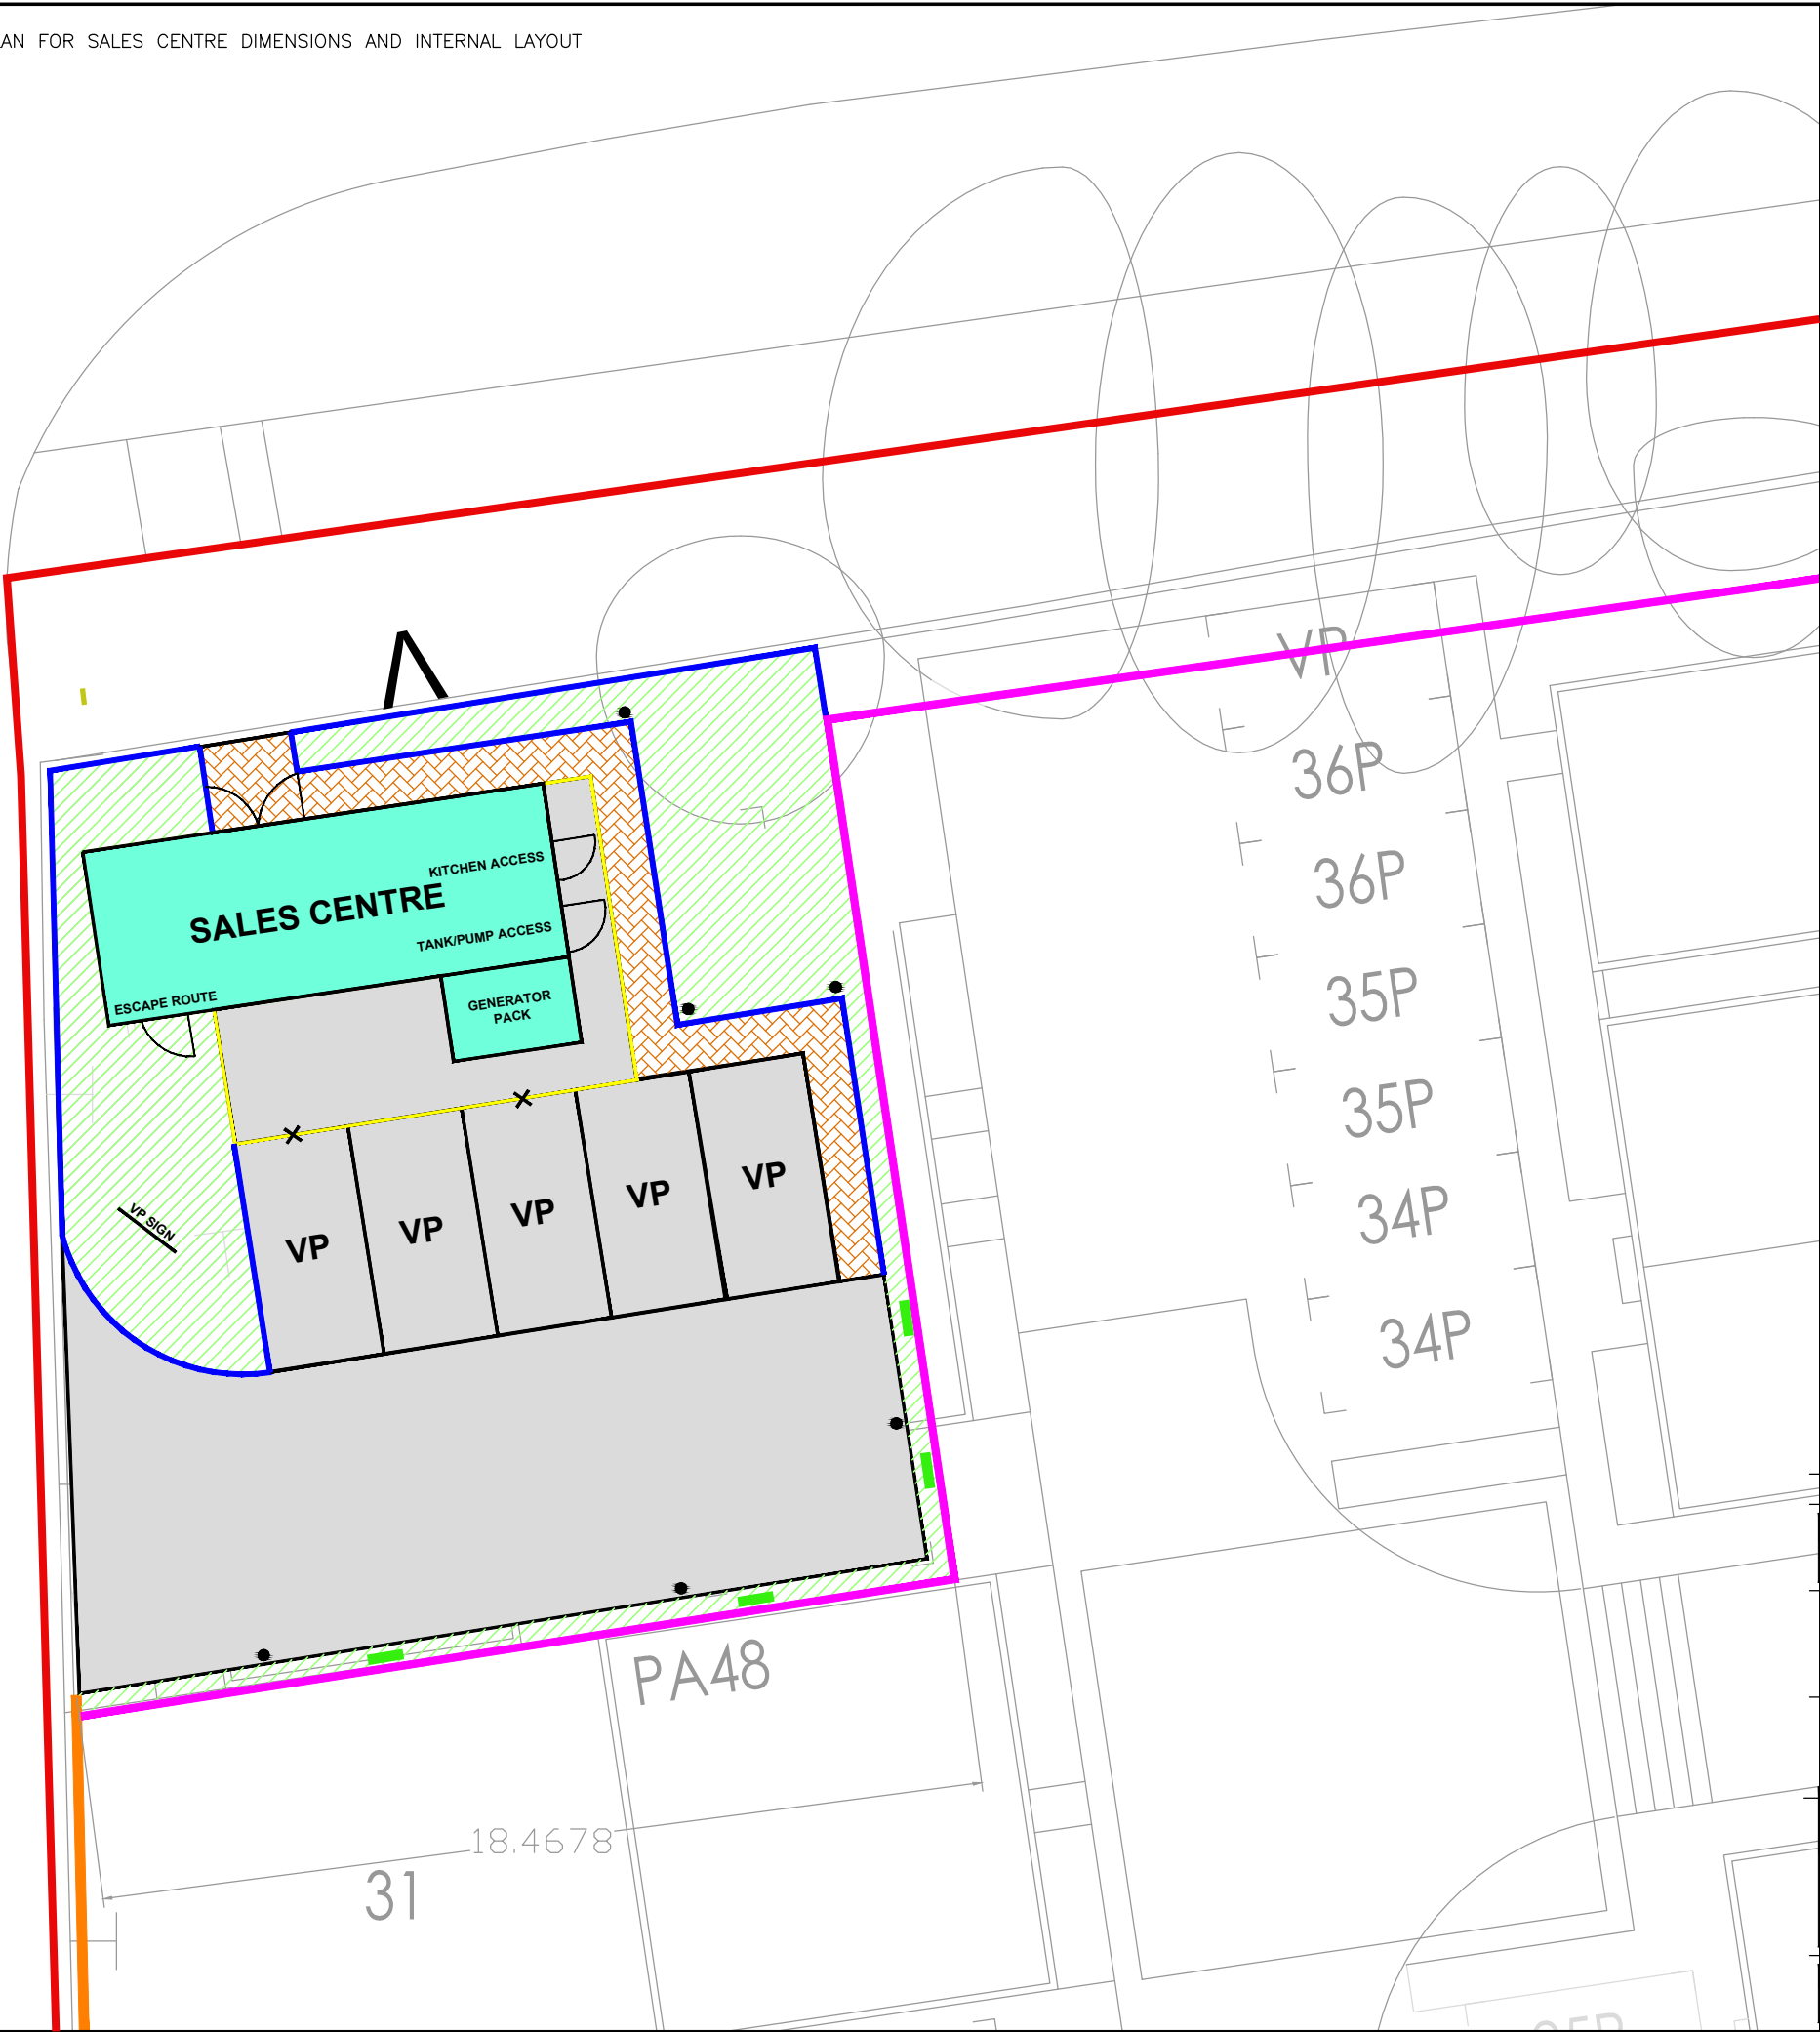

KEY

- HOARDING PANELS
- TIMBER POST AND HERAS FENCE
- KNEE RAIL FENCE
- CLOSE BOARD FENCE 1.8M
- LAND BOARDER
- CGI PANELS
- LEADER BOARD
- STACK BOARD SIGN
- BLOCK PAVING
- TARMAC
- LANDSCAPING TO BE SPECIFIED BY SALES
- SOLAR PIR LIGHTING
- SOLAR PIR BOLLARDS



A	21.04.15	UPDATED TO SUIT LGCHA044 LIBERTY PLAN		JS
REV	DATE	DETAILS		BL
JOB				
GRENYERS FIELD, FERRING				
TITLE				
TEMPORARY SALES CENTRE				
SCALE		DRN	JS	CHKD
NTS @ A3		DATE	30.03.15	DATE
Taylor Wimpey				
Taylor Wimpey Southern Counties Templars House, Lulworth Close Chandlers Ford, Hampshire Telephone 02380 255288 Fax 02380 251344				
DRG.No.		Rev. A		