Wayne Gander MCIAT
Architectural Technologist
98 Durrington Lane
Worthing
West Sussex BN13 2RQ
Tel. 01903 694817

FG/11/15/CLP

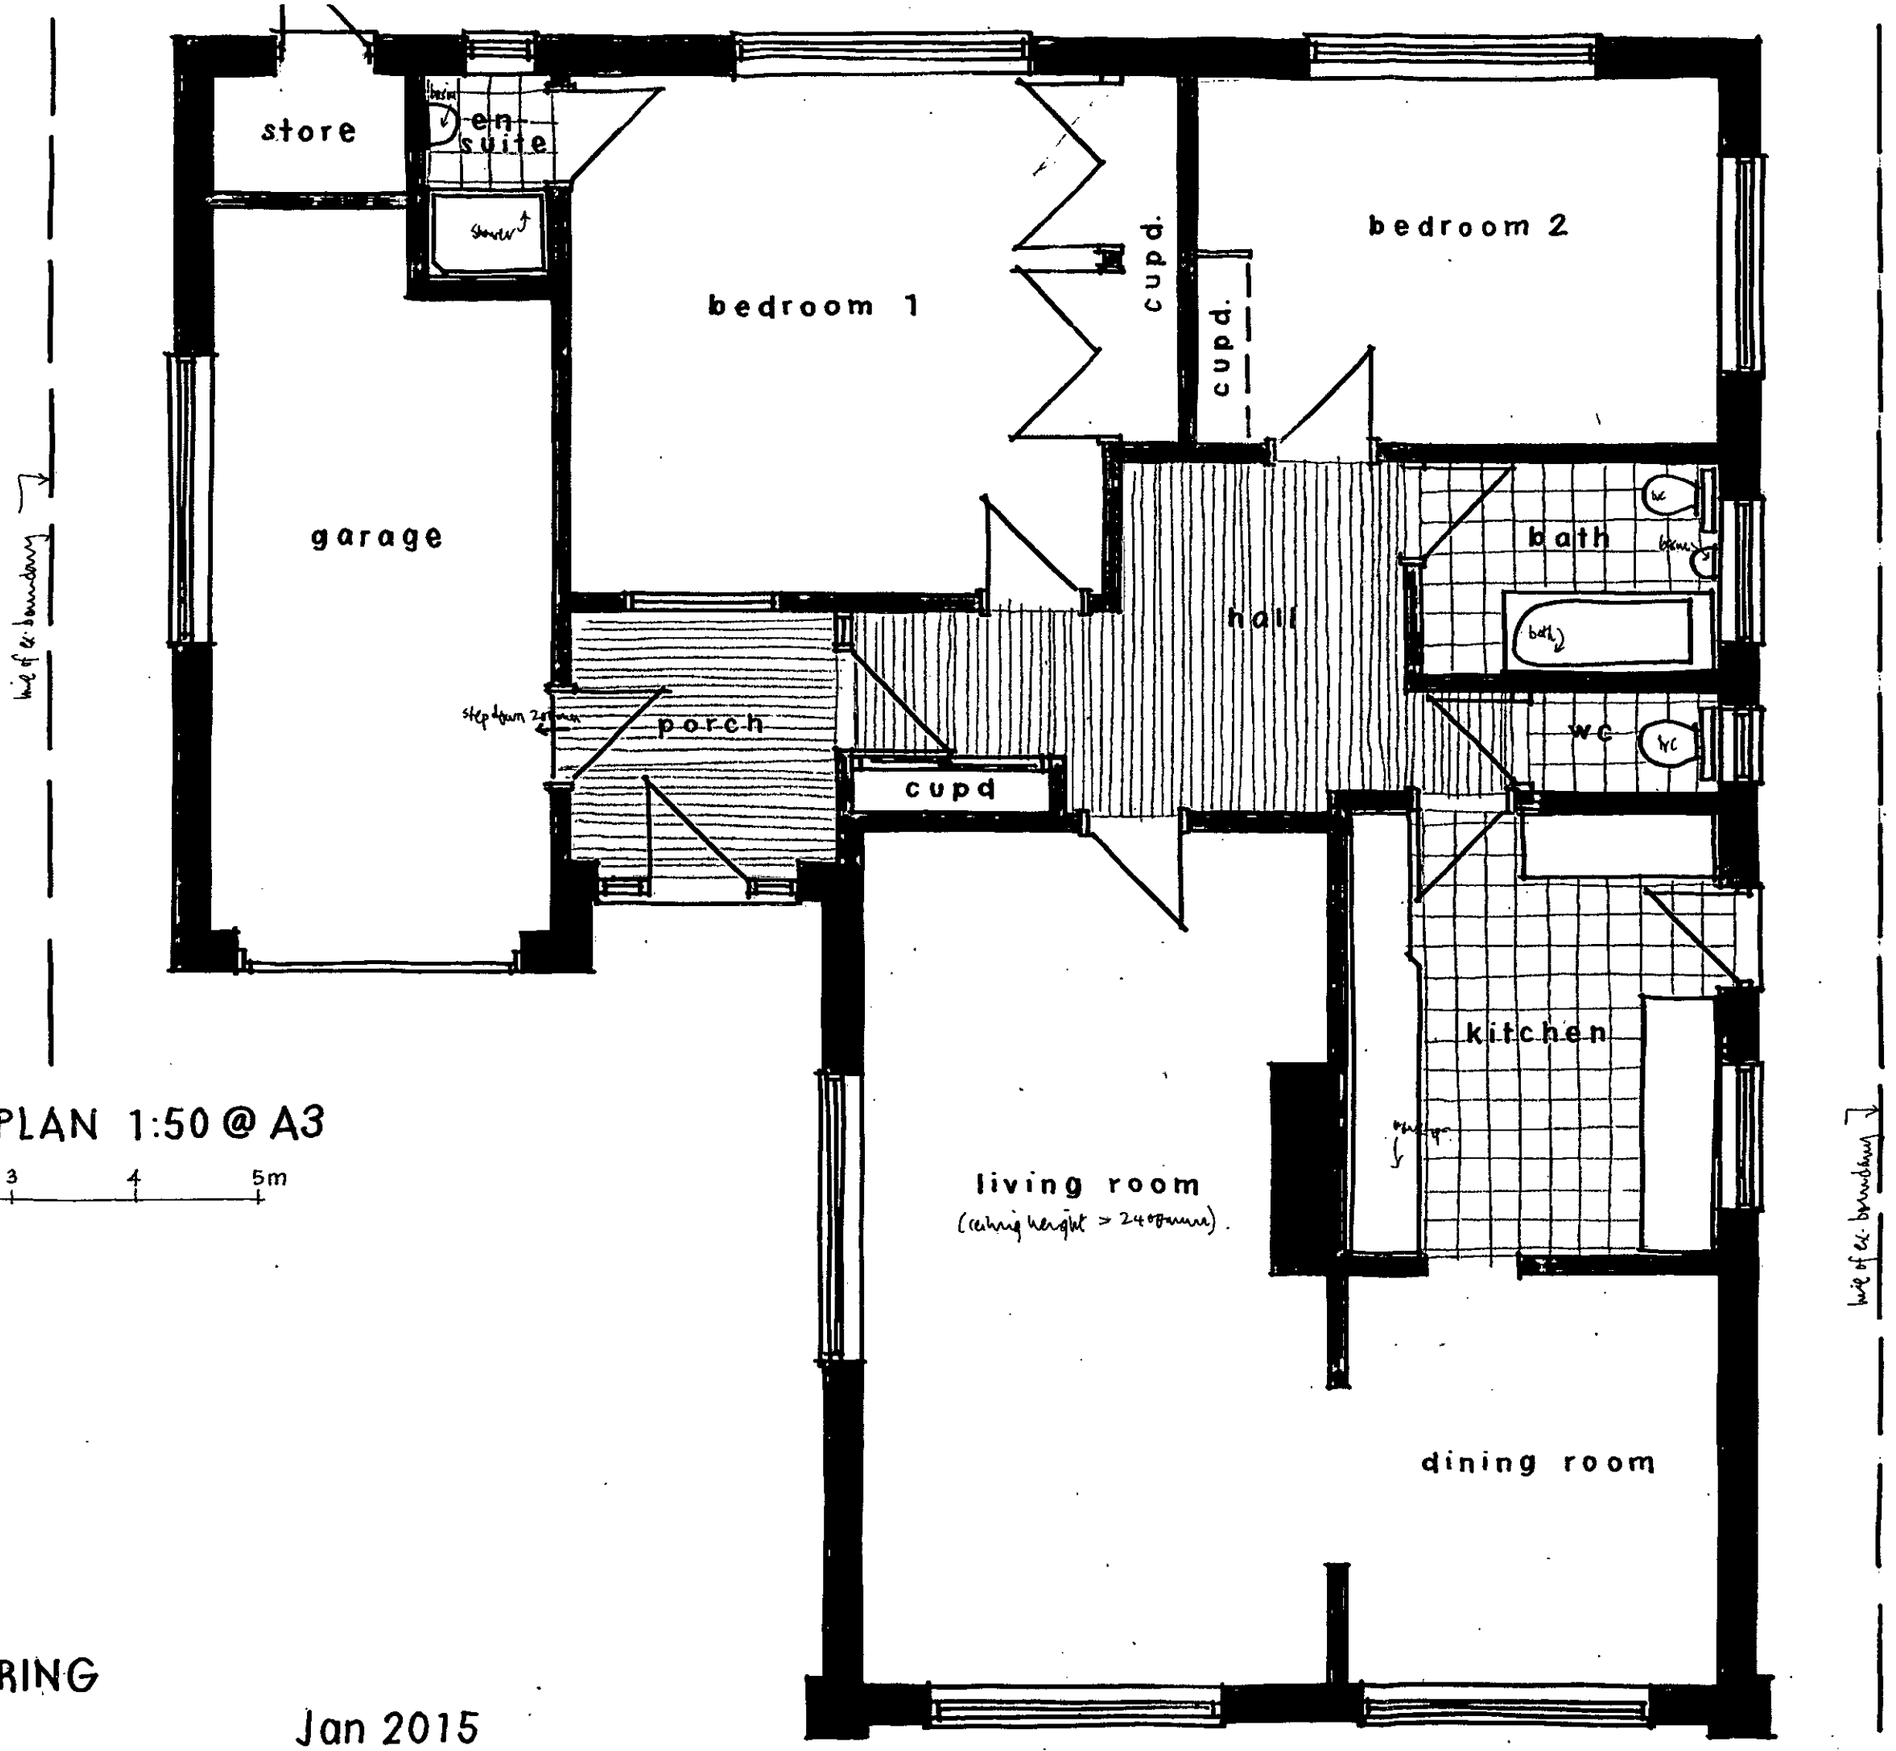

GROUND FLOOR PLAN 1:50 @ A3

0 1 2 3 4 5m
metres

9 GUERNSEY ROAD, FERRING
Existing details 01

Jan 2015

ARUN DISTRICT COUNCIL FG/11/15/CLP