Wayne Gander MCIAT
Architectural Technologist
93 Durrington Lane
Worthing
West Sussex BN13 2RQ
Tel. 01903 694817

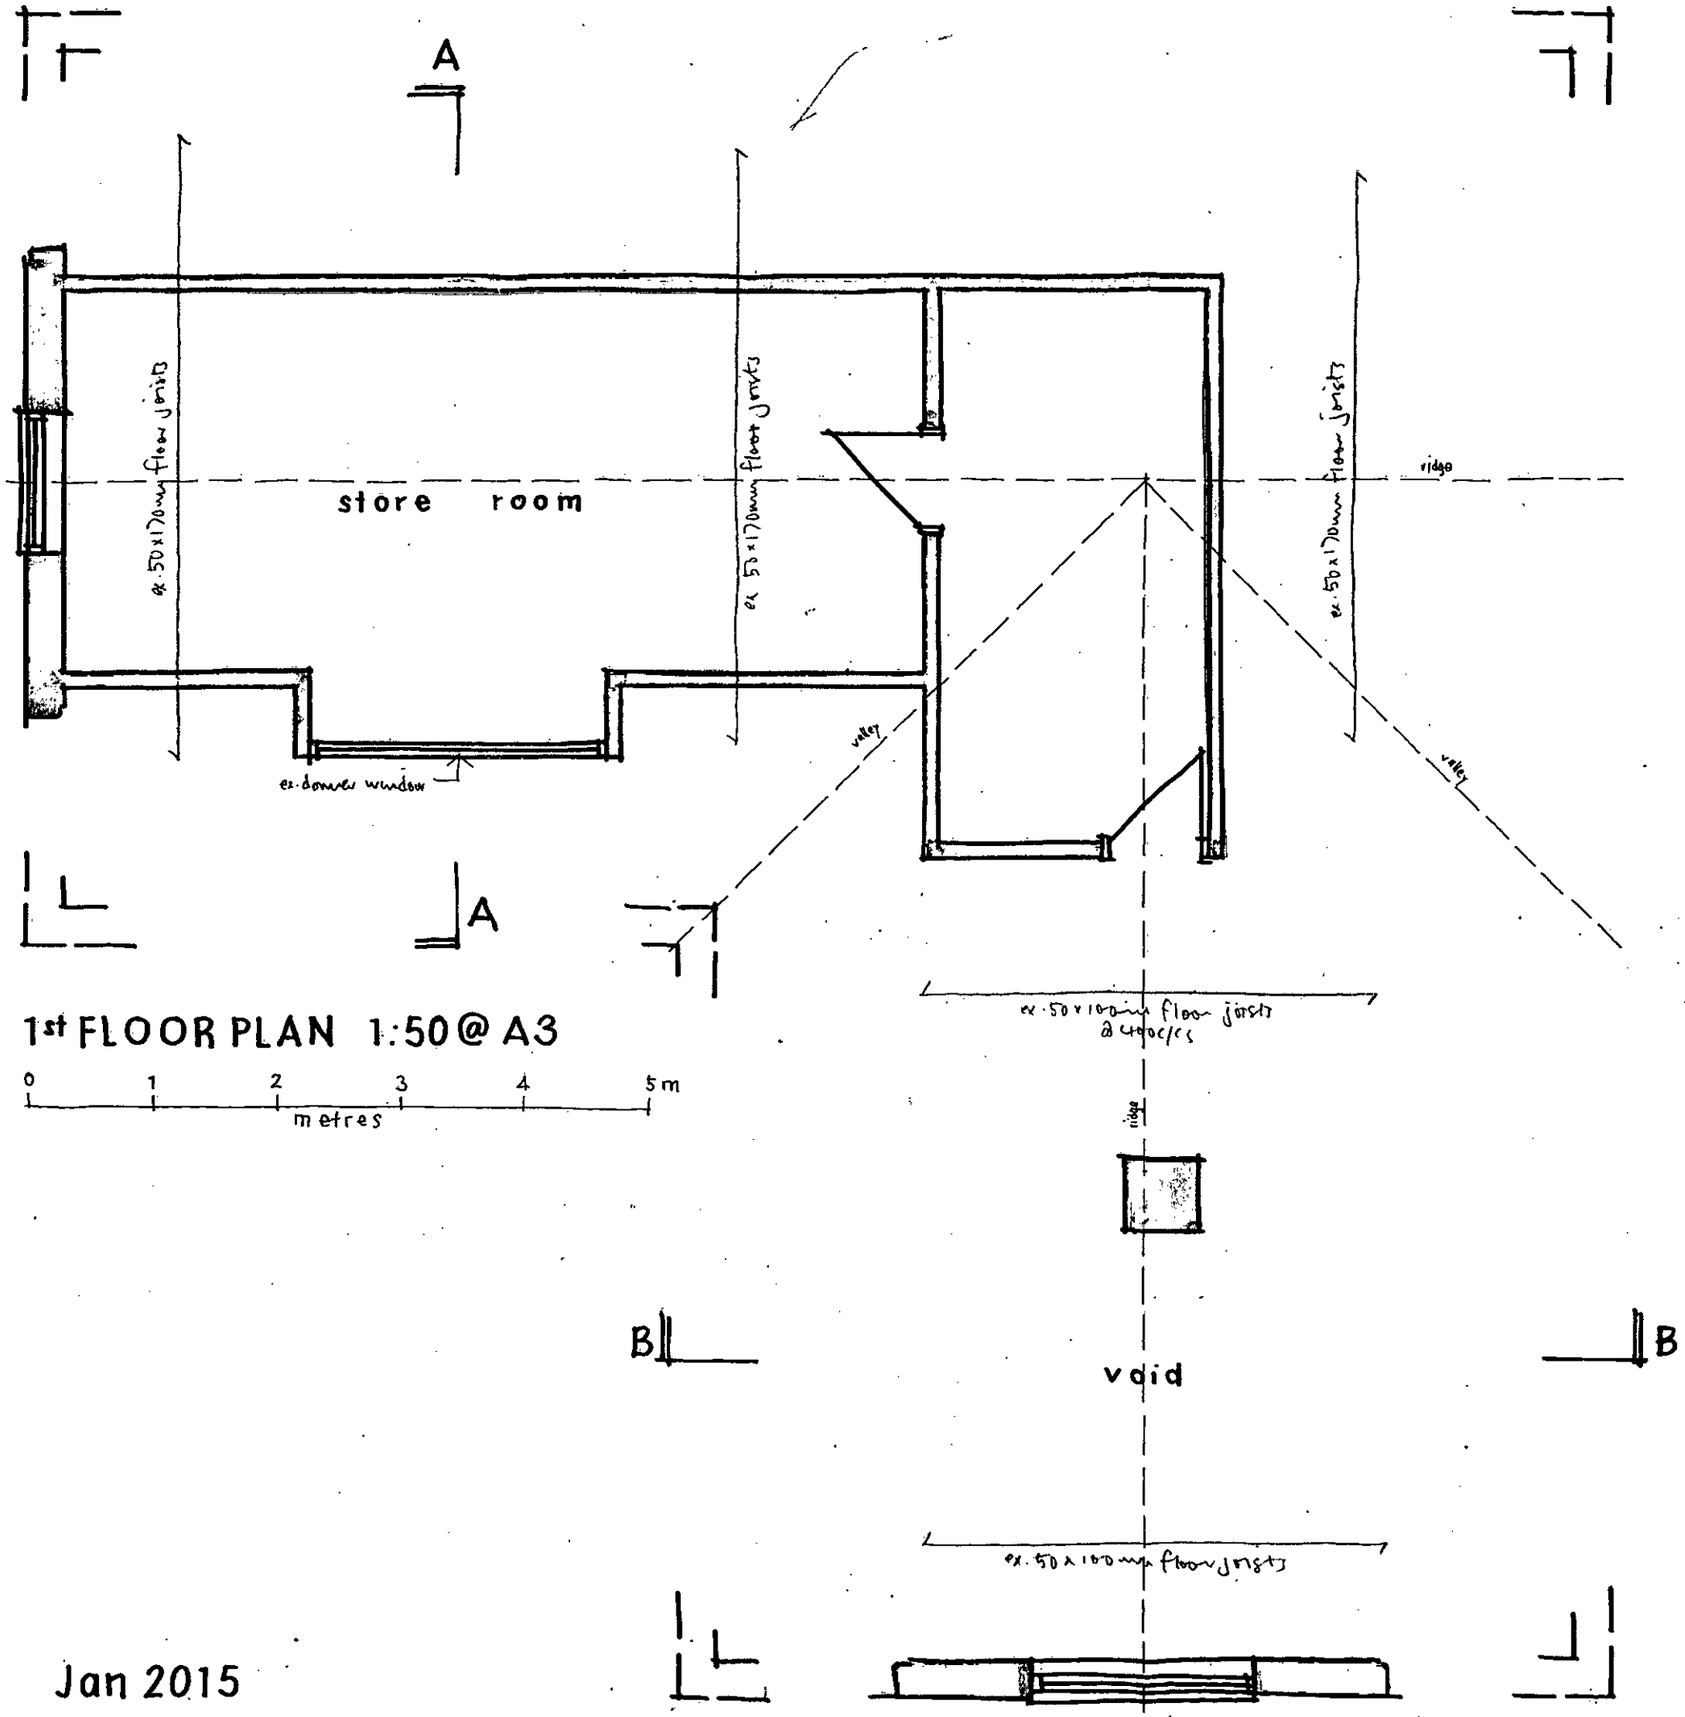

1st FLOOR PLAN 1:50@A3

0 1 2 3 4 5m
metres

9 GUERNSEY ROAD, FERRING
Existing details 02

Jan 2015

ARUN DISTRICT COUNCIL PLANNING