Wayne Gander MCIAT
Architectural Technologist
98 Durrington Lane
Worthing
West Sussex BN13 2RQ
Tel. 01903 694817

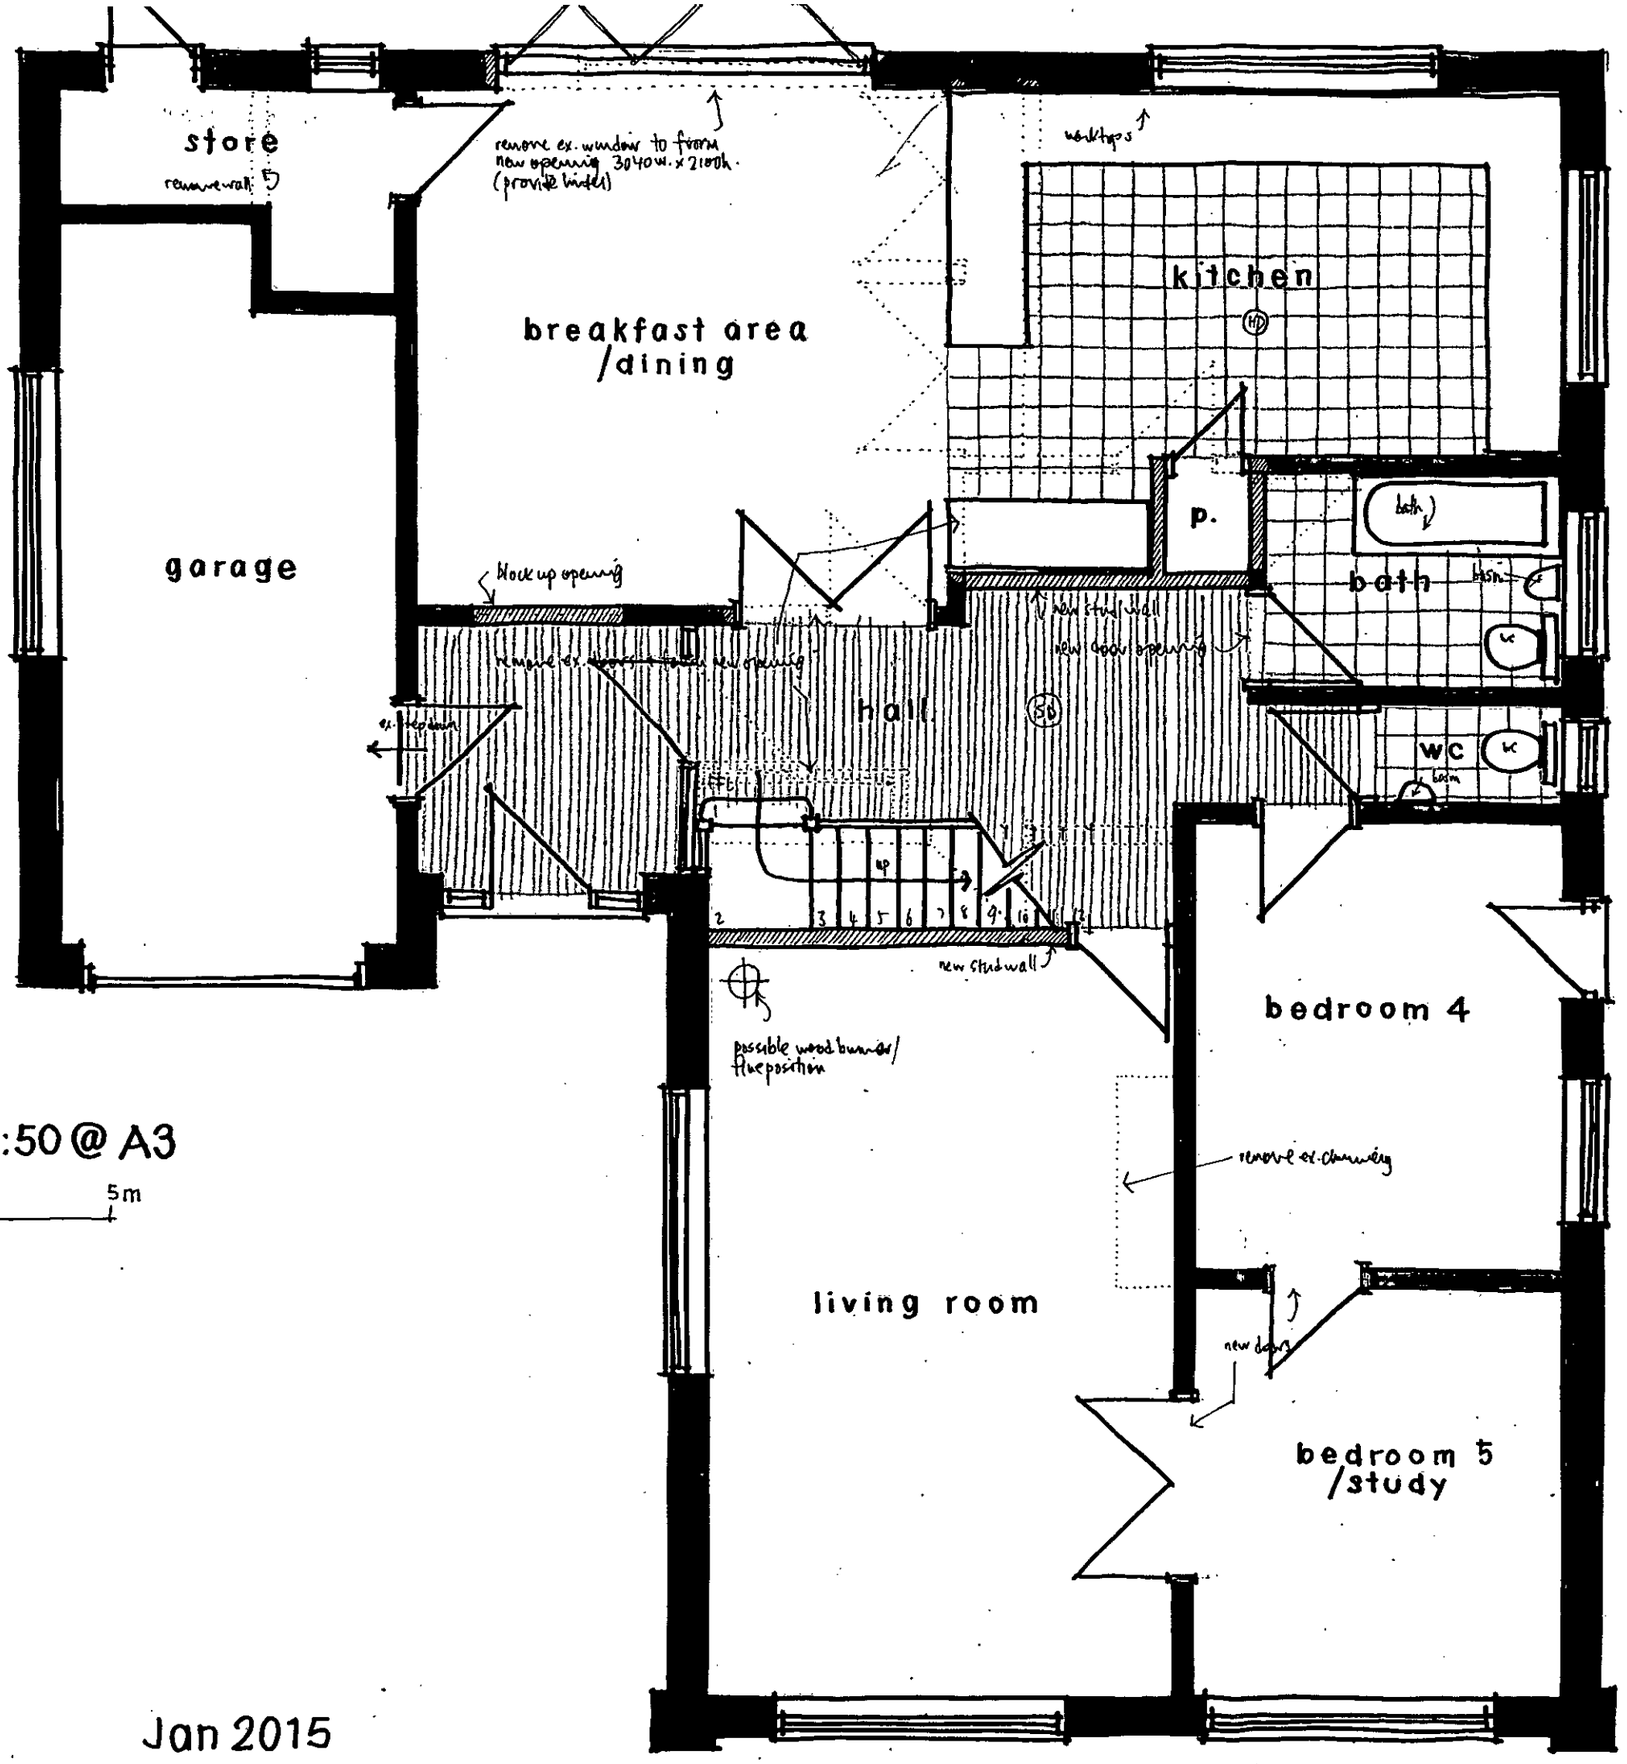

GROUND FLOOR PLAN 1:50 @ A3

0 1 2 3 4 5m
metres

Revisions A - minor amendments 4/11/15

9 GUERNSEY ROAD, FERRING

Proposals 05 A

Jan 2015

ARUN DISTRICT COUNCIL PLANNING