
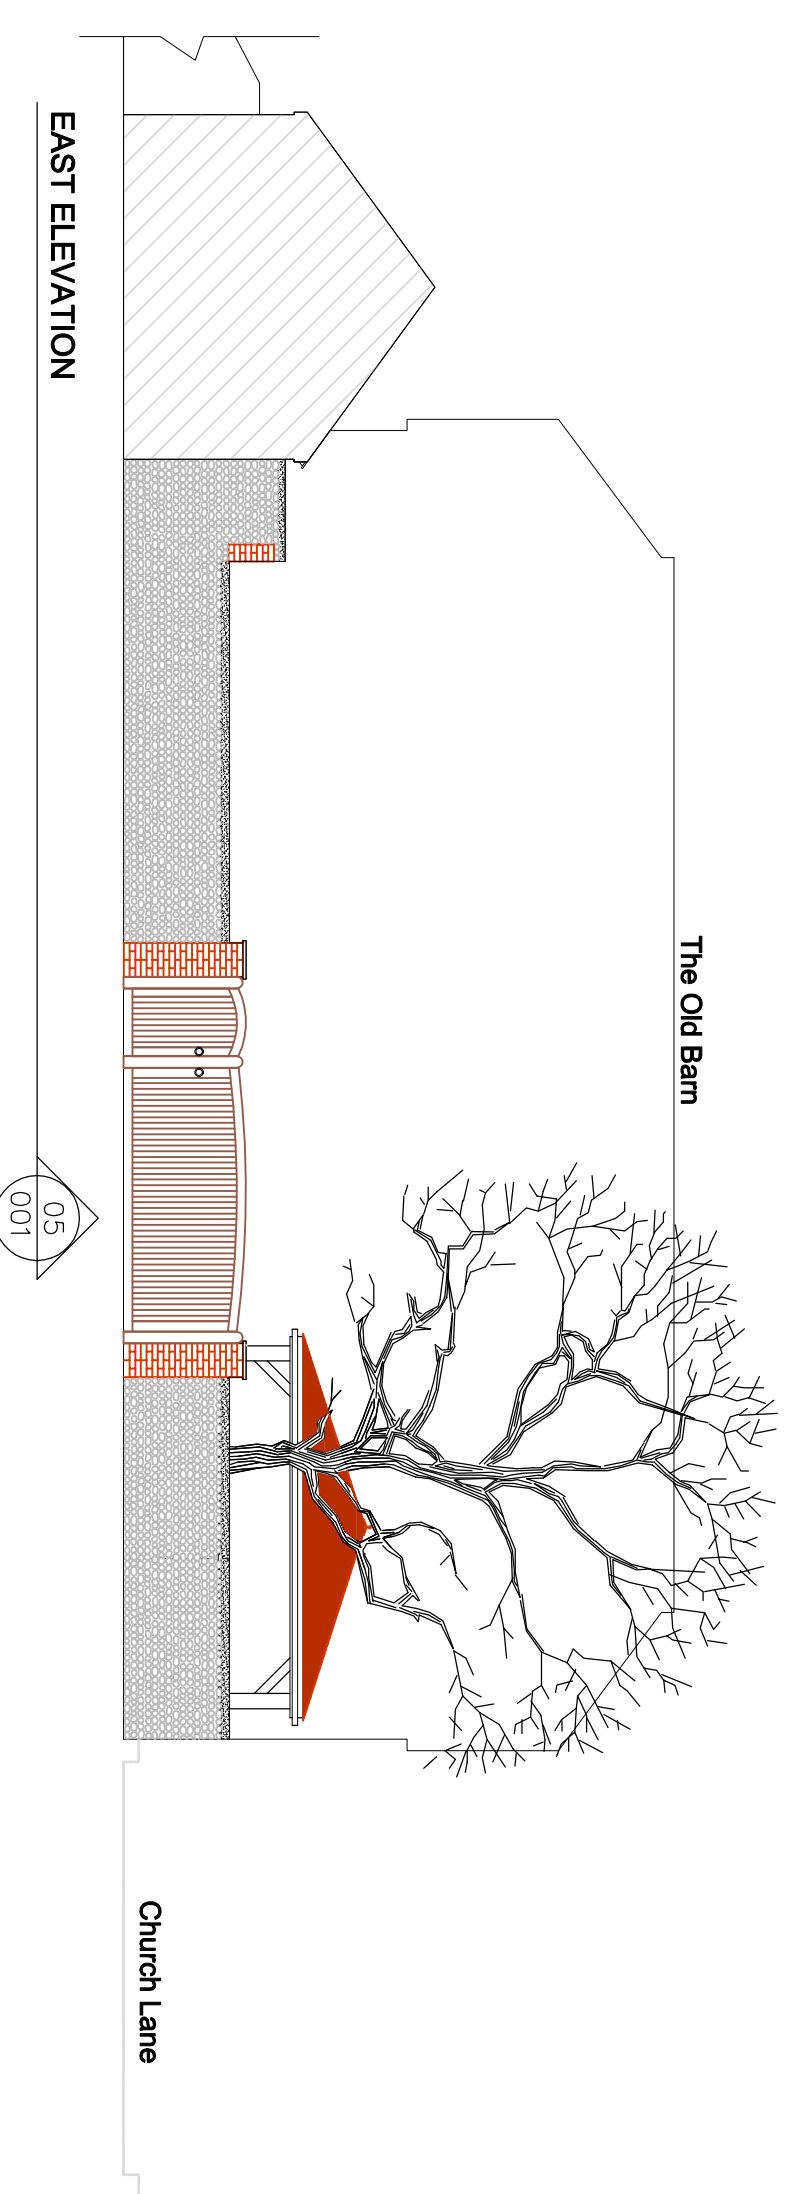
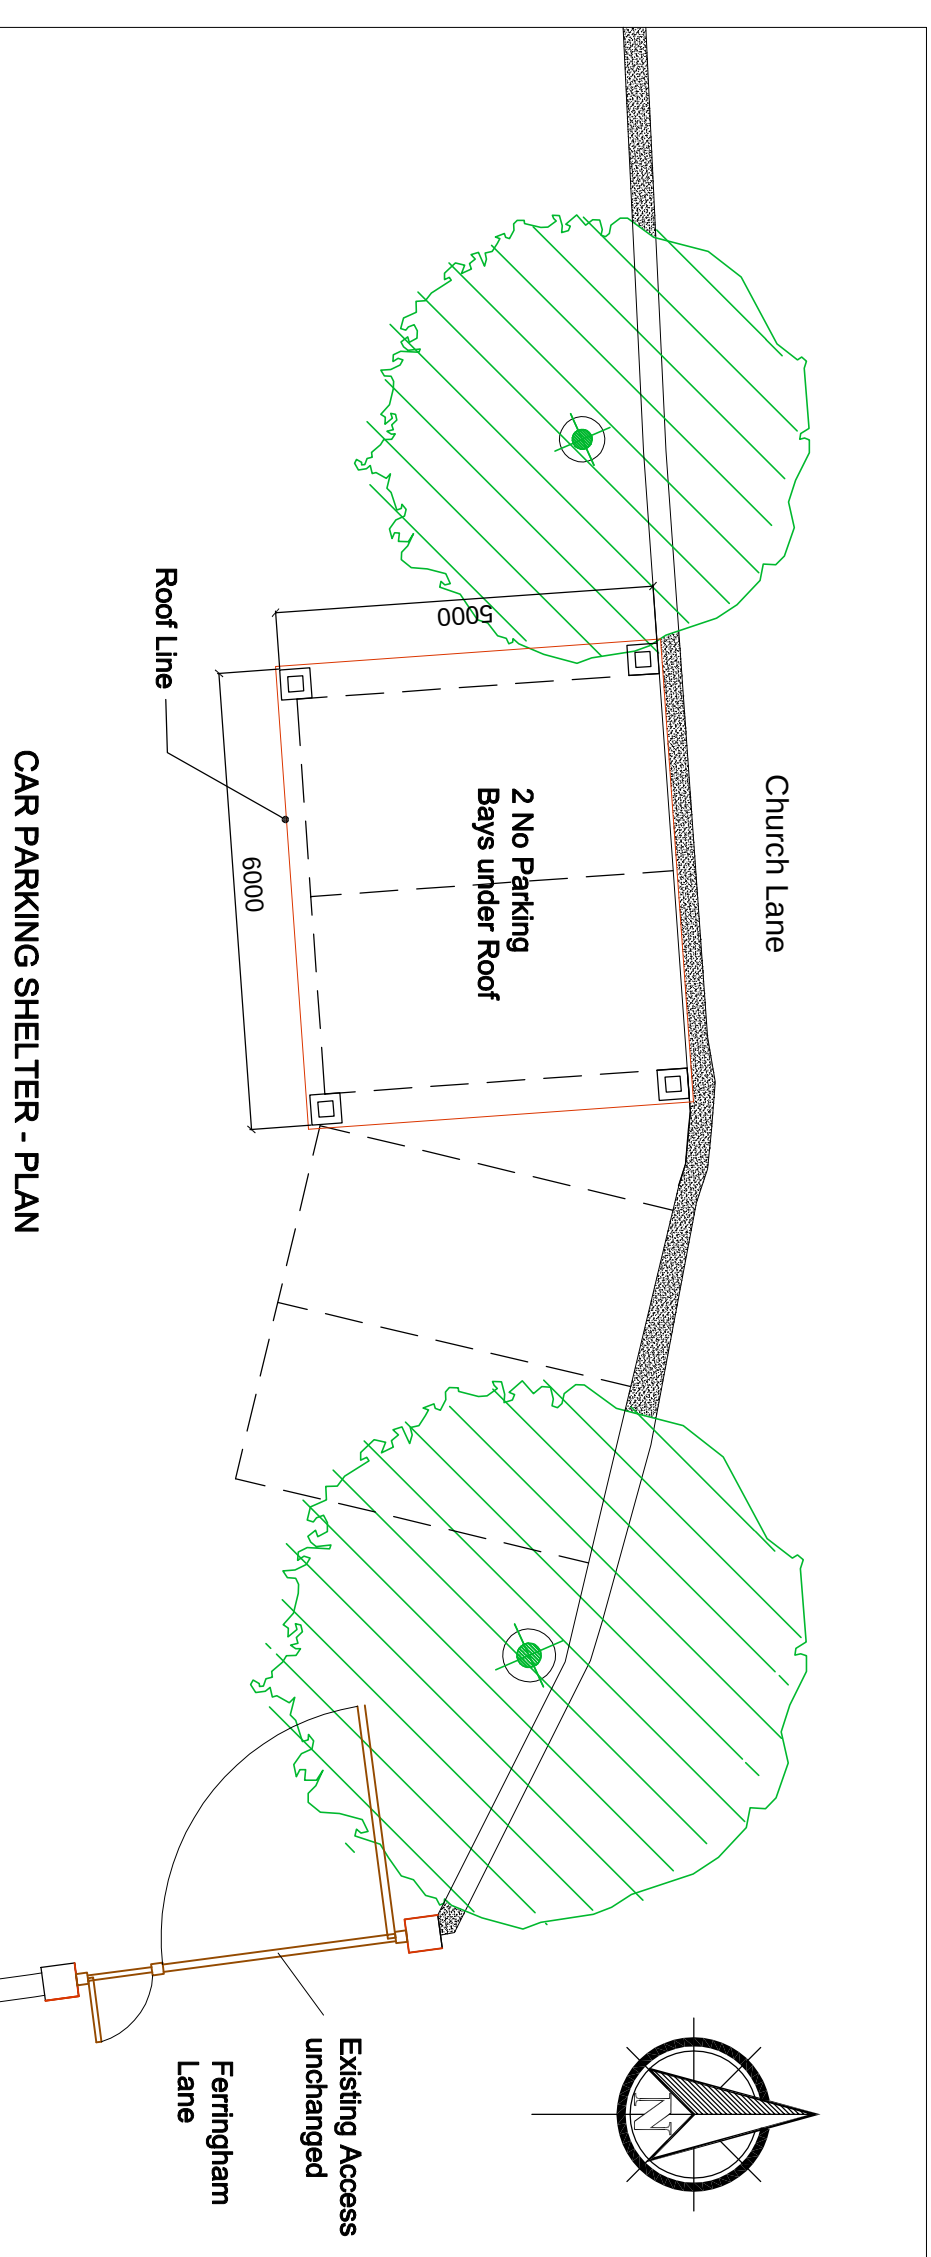
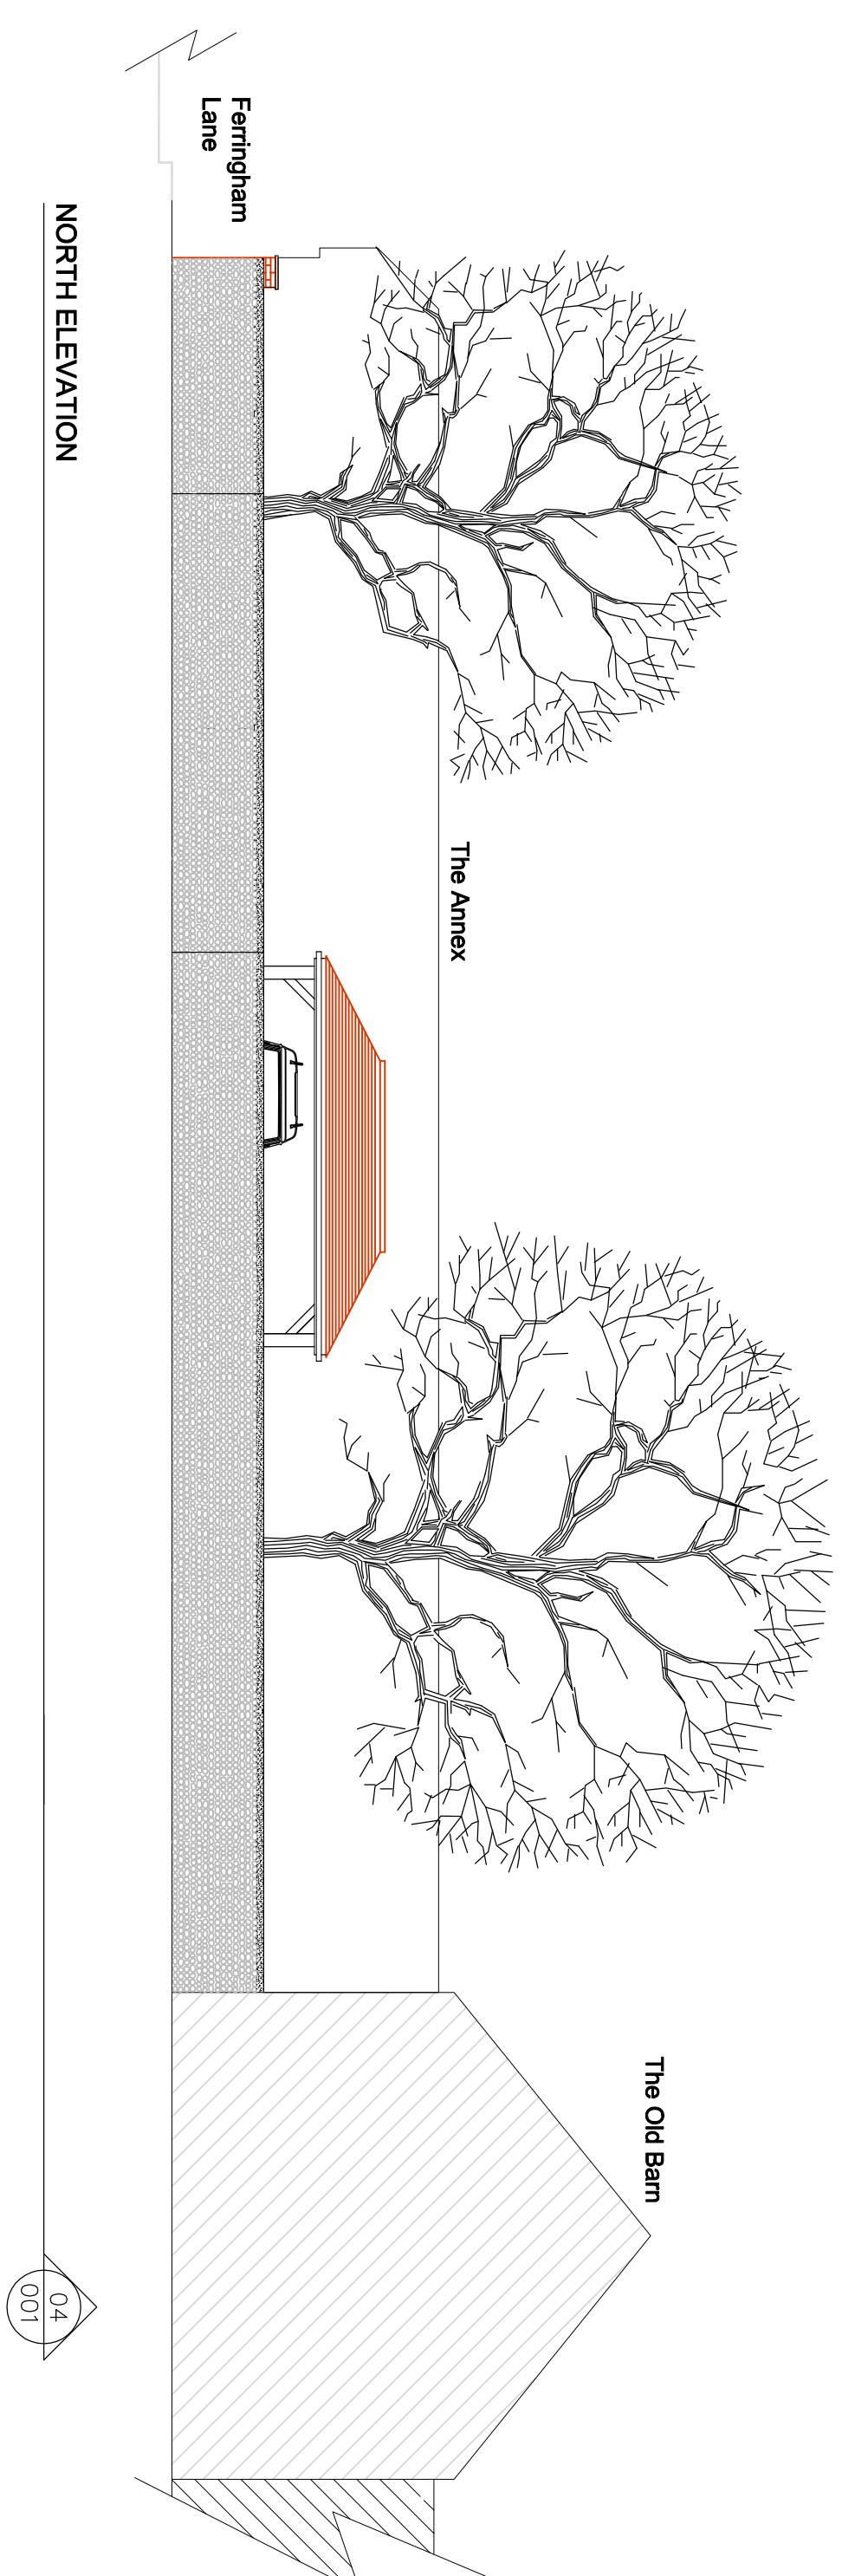
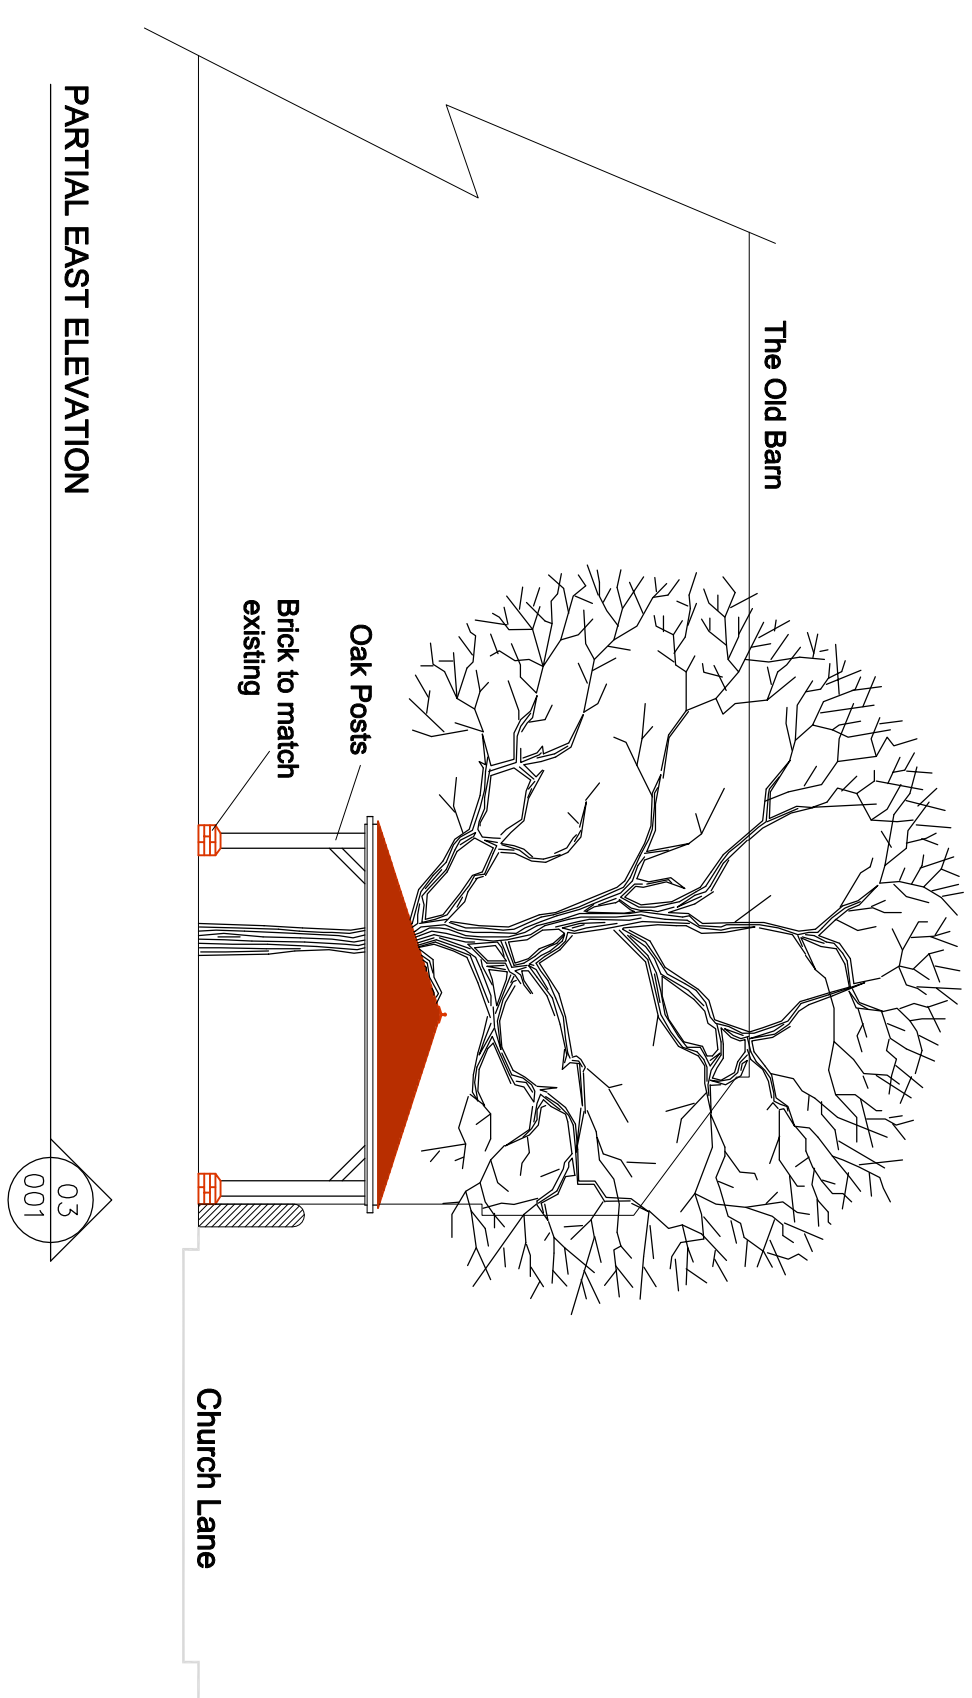
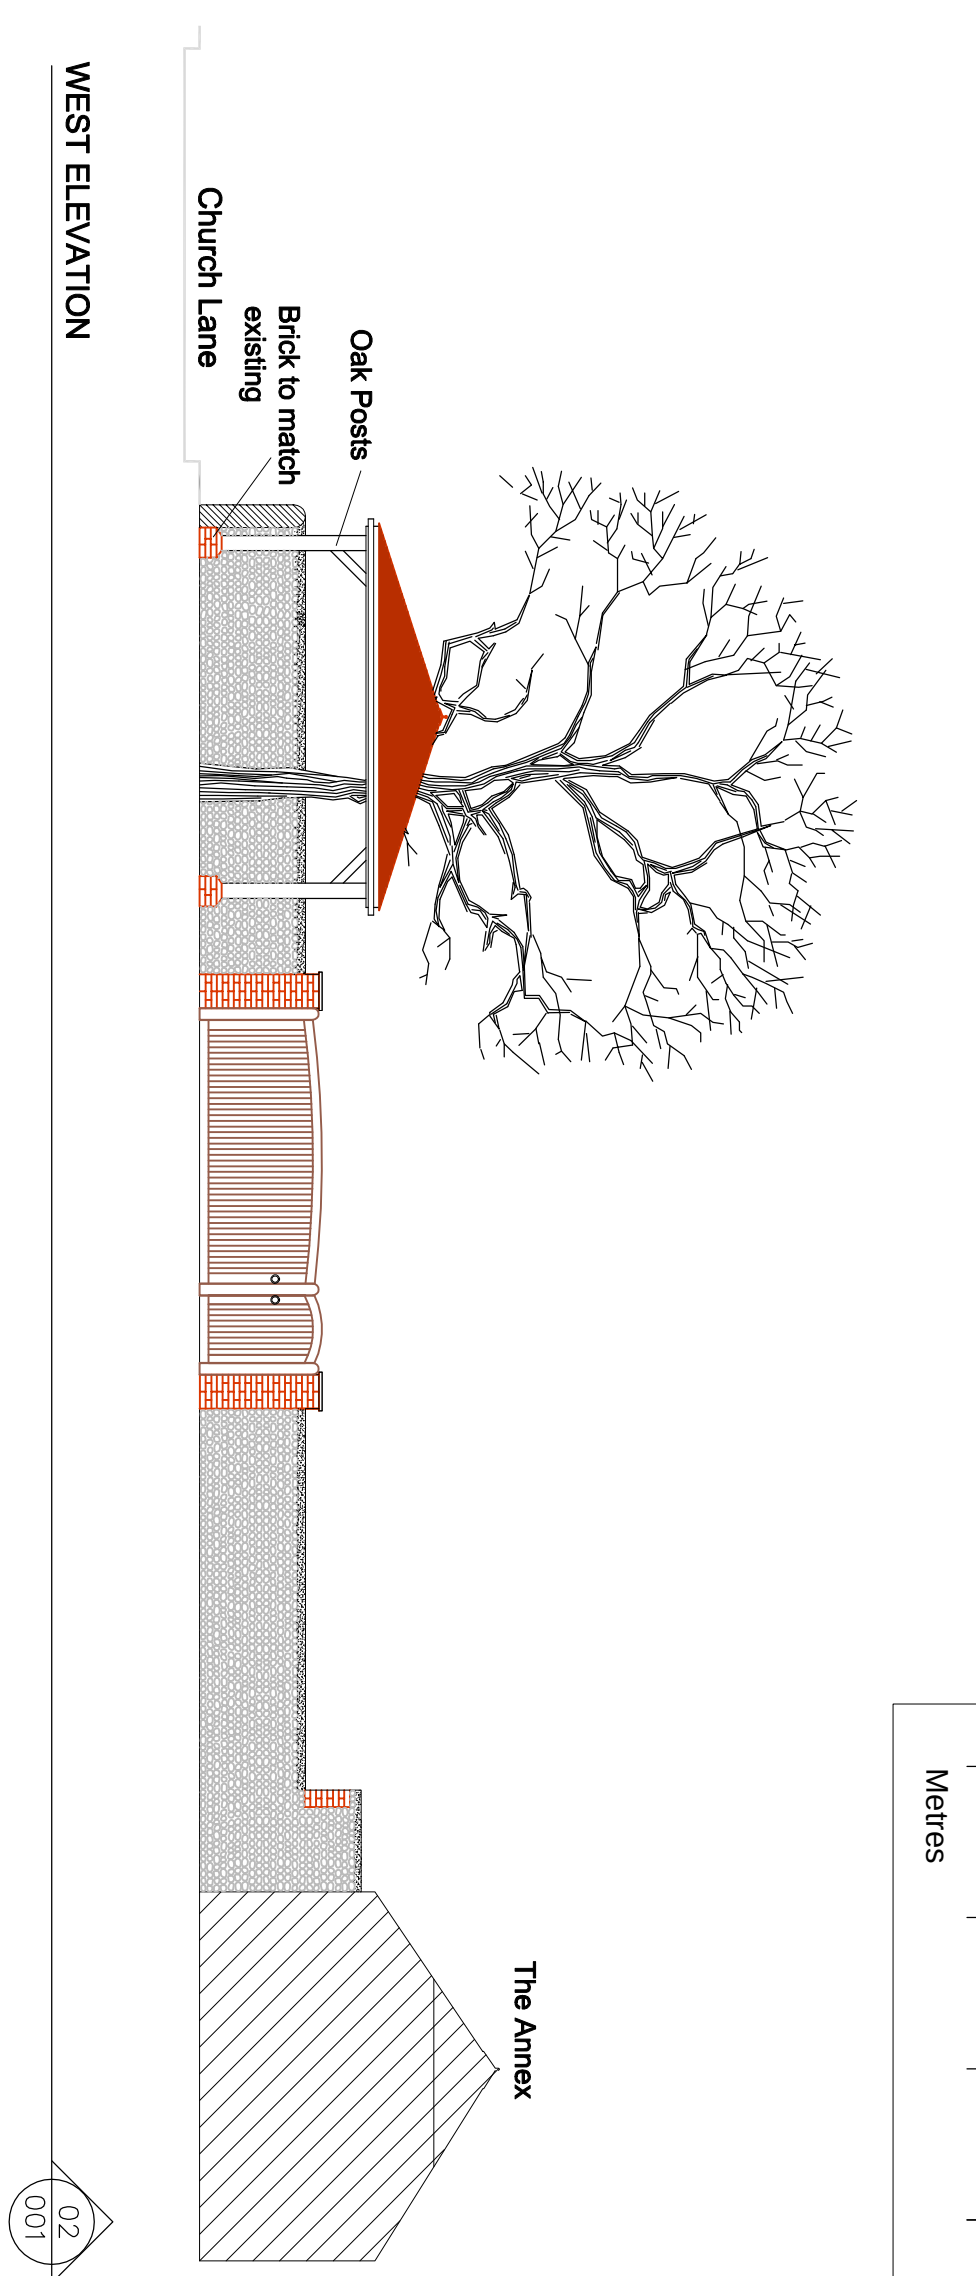


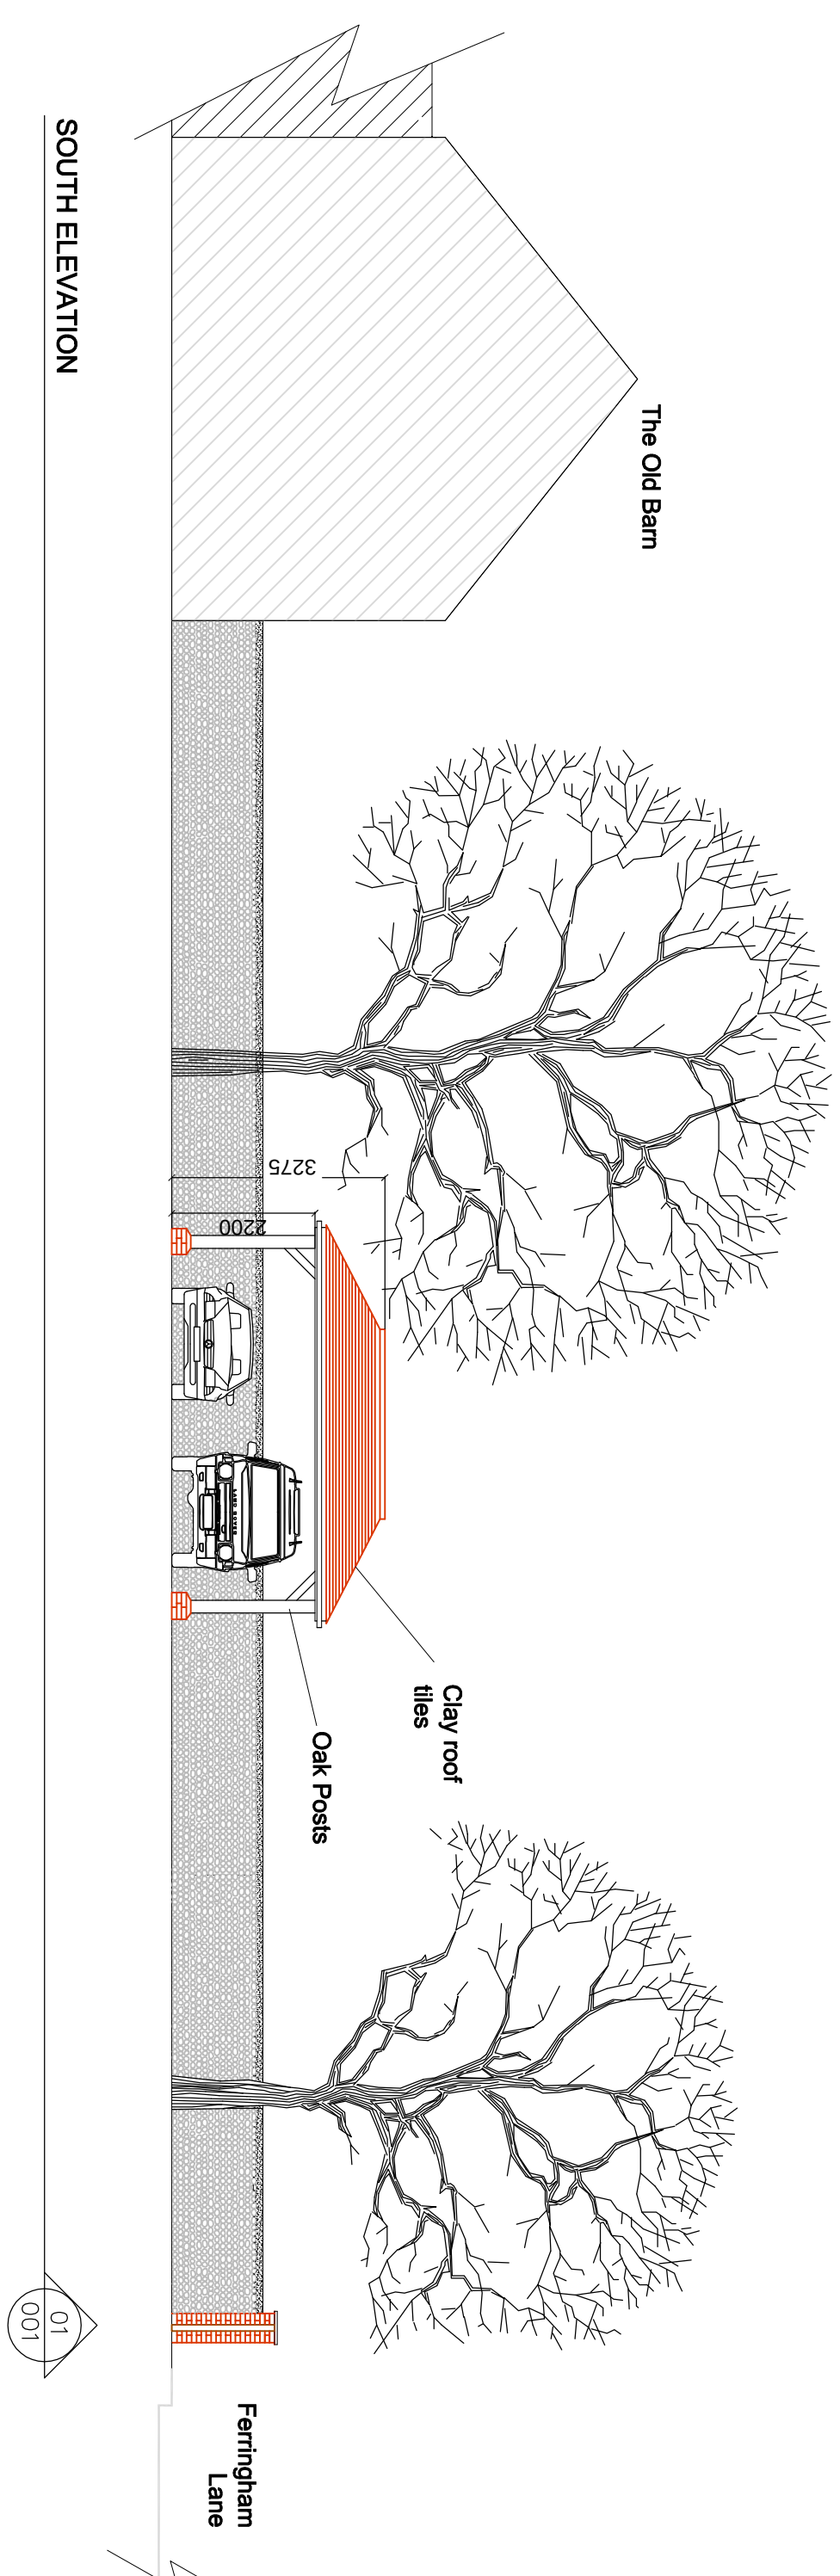

NOTES :		
DATE	REV.	COMMENTS
10-10-12	A	Planning issue

PLANNING ISSUE

1 Pico Drive, South Herby - Pleasant 0131 PPL
 Tel: 01793 22 86 88
 email: info@boltondesigns.com

Bolton Developments - The Old Barn - Ferring

Car Parking Shelter - Plan & Elevations

DRAWING NO.	DATE	SCALE	DATE	REV.
32/16-003	AF	1:100 A1	Oct/12	A

This scheme is subject to owner planning and all other necessary consents. Dimensions, areas and levels were given as only approximates and subject to site survey. All dimensions are to be checked on site.

Notes: 1. To be reported to the architect/supervising officer before work commences.

Figured dimensions only are to be taken from this drawing.

This drawing is to be read in conjunction with all relevant consultants' and other drawings and specifications. All work is to be carried out in accordance with the specifications and to be notified to the architect/supervising officer before the agreed work commences.