
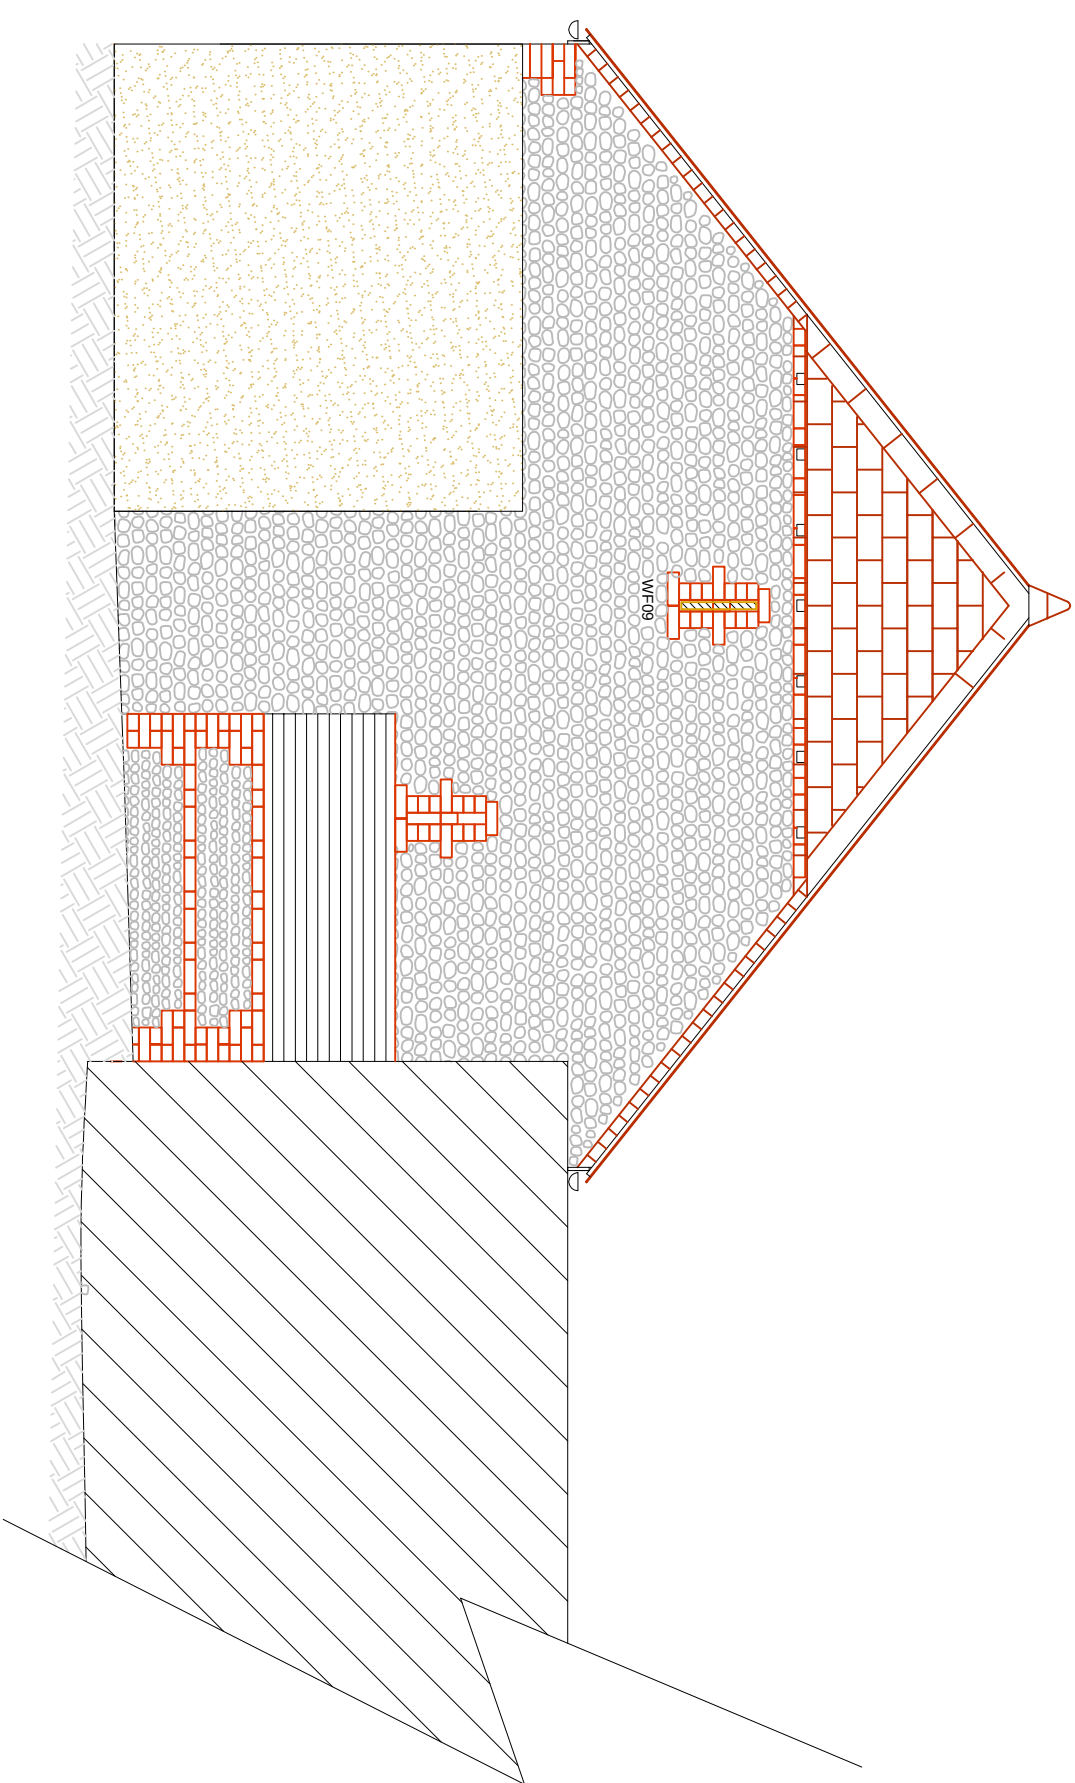
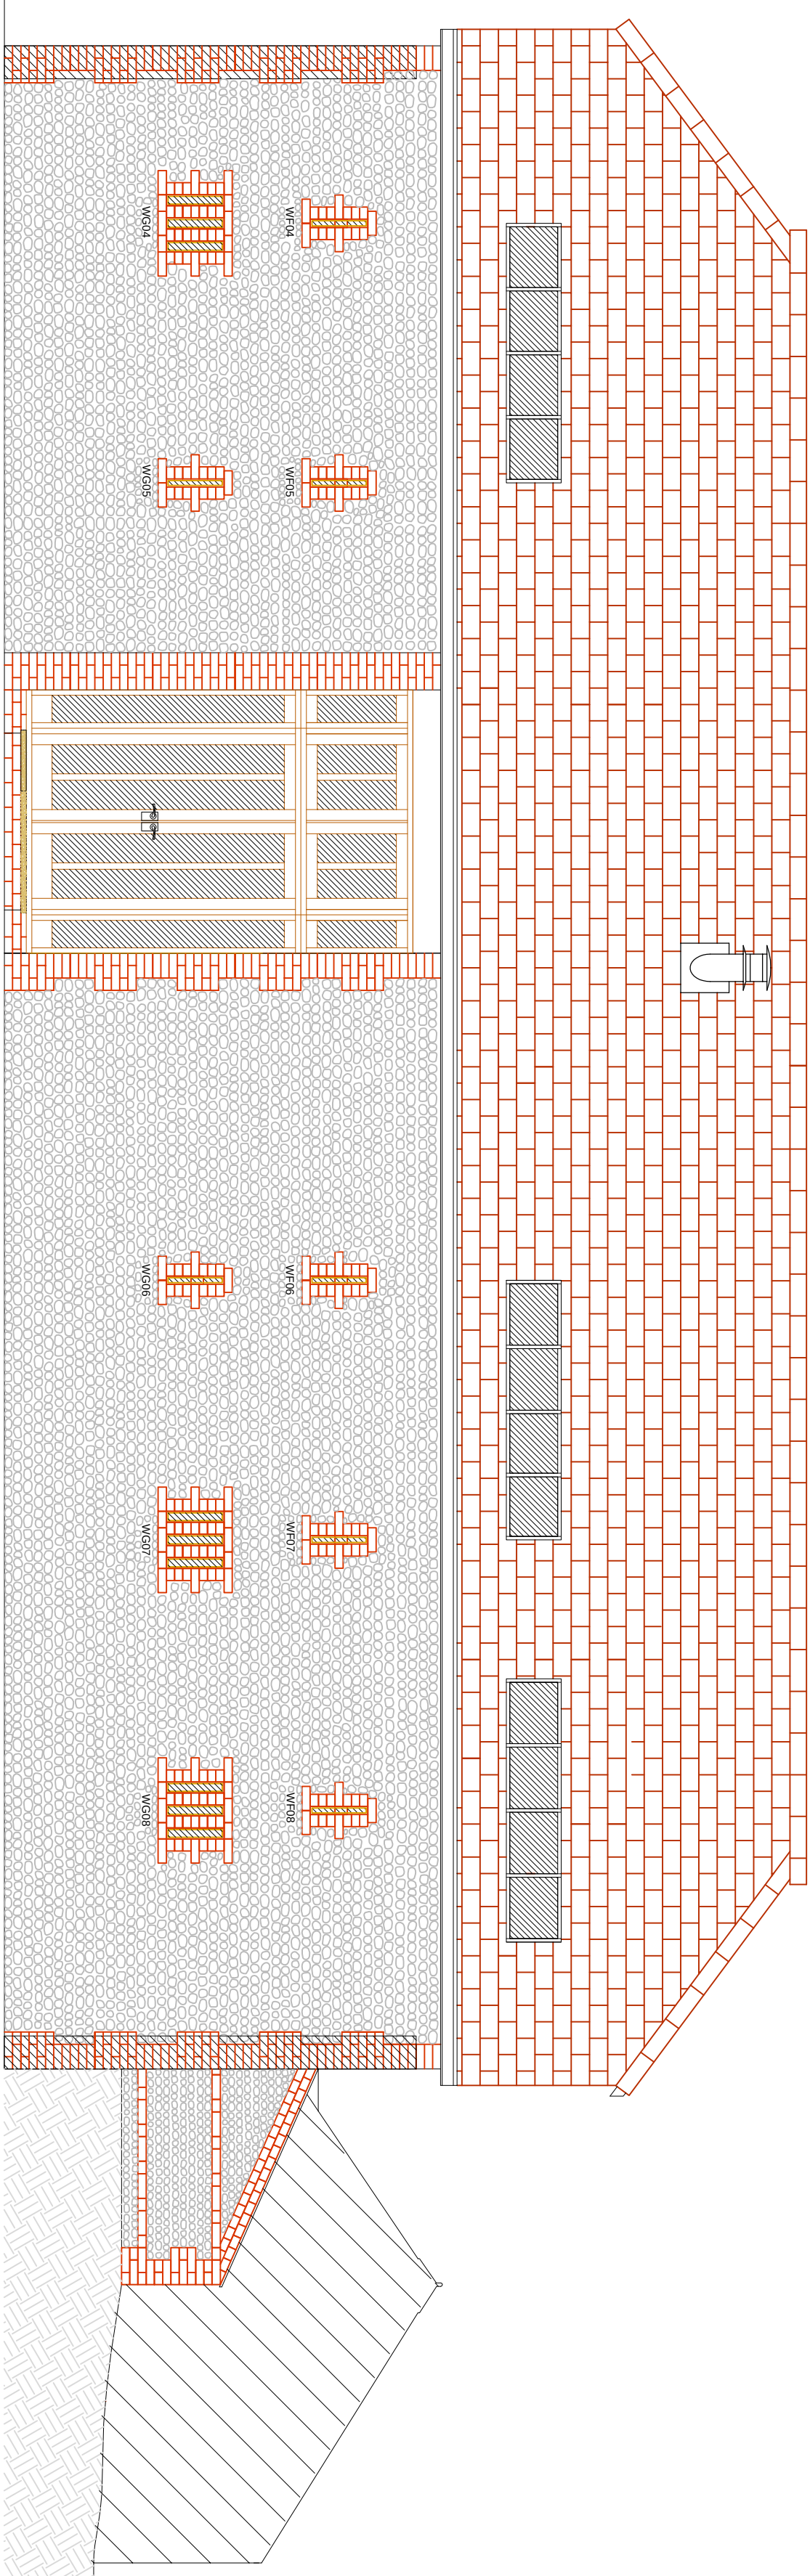
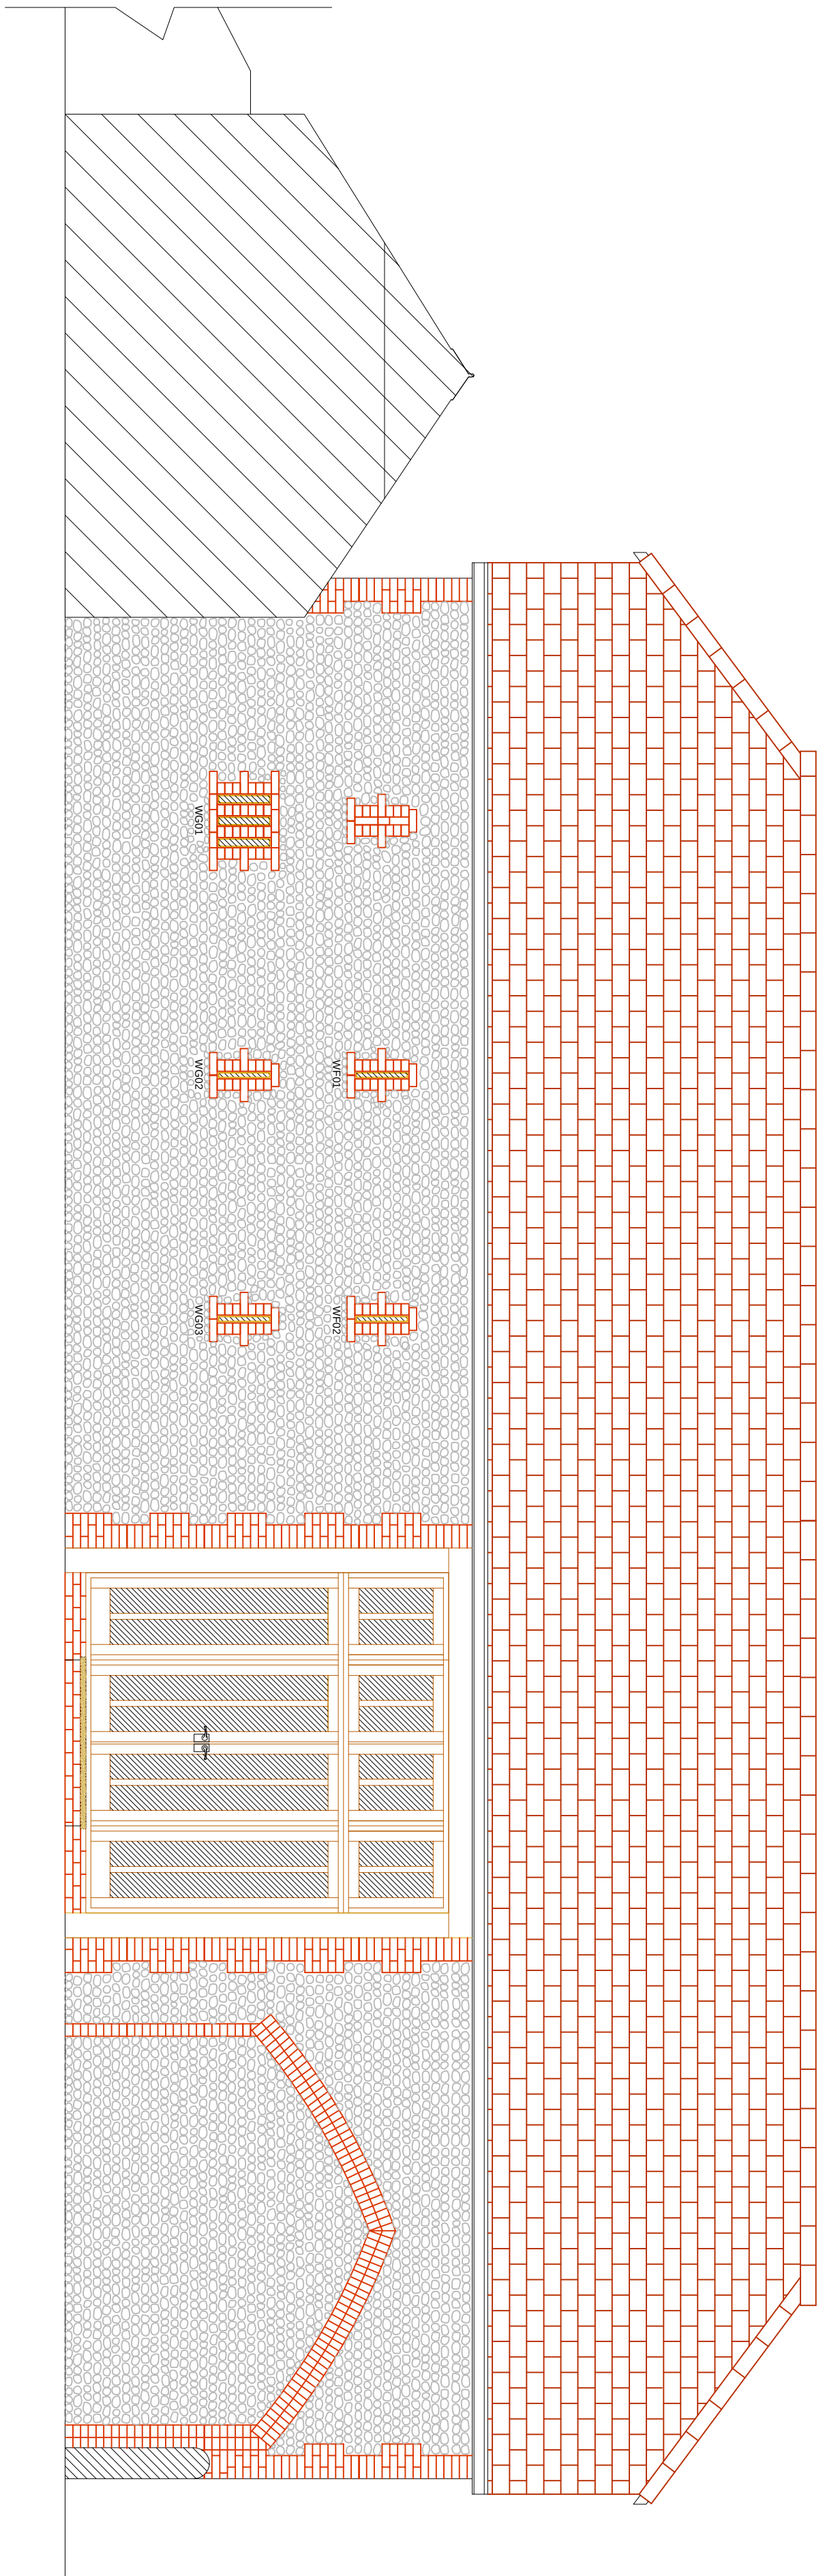


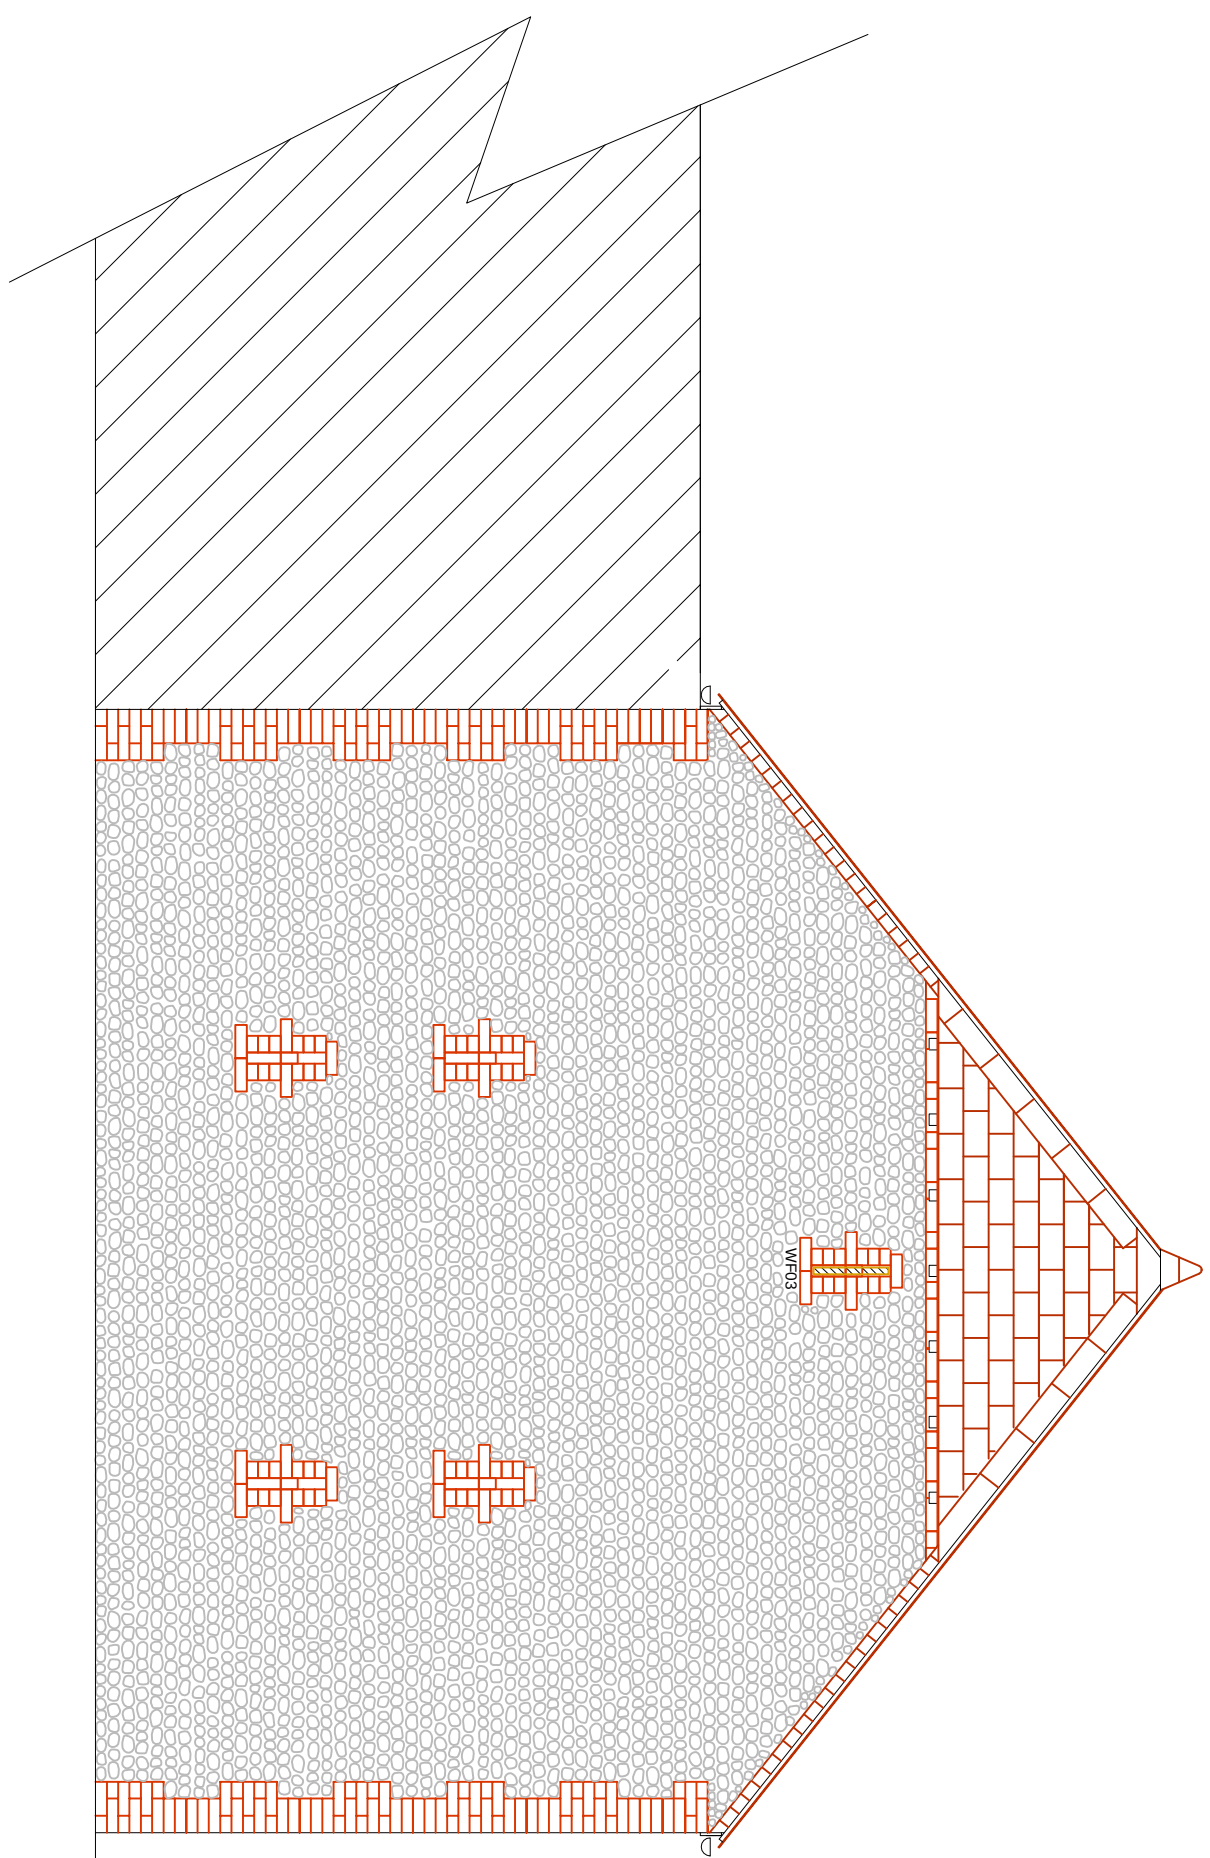

PLANNING
ISSUE

NOTES:		
DATE	REV.	COMMENTS
10-10-12	A	Planning Issue

The Old Barn - Proposed Elevations

DRAWING NO. 3216-004 DRAWN AF SCALE 1:50 A1 DATE Oct/12 REV. A

This scheme is subject to town planning and all other necessary consents. Dimensions, areas and levels where given are only approximate and subject to site survey. All dimensions are to be checked on site. Figures are to be reported to the architect/supervising officer before work commences. This drawing is to be used in conjunction with all relevant consultants' and other drawings and specifications. It is to be used for the purpose of the work shown and variations are to be notified to the architect/supervising officer before the affected work commences.

