


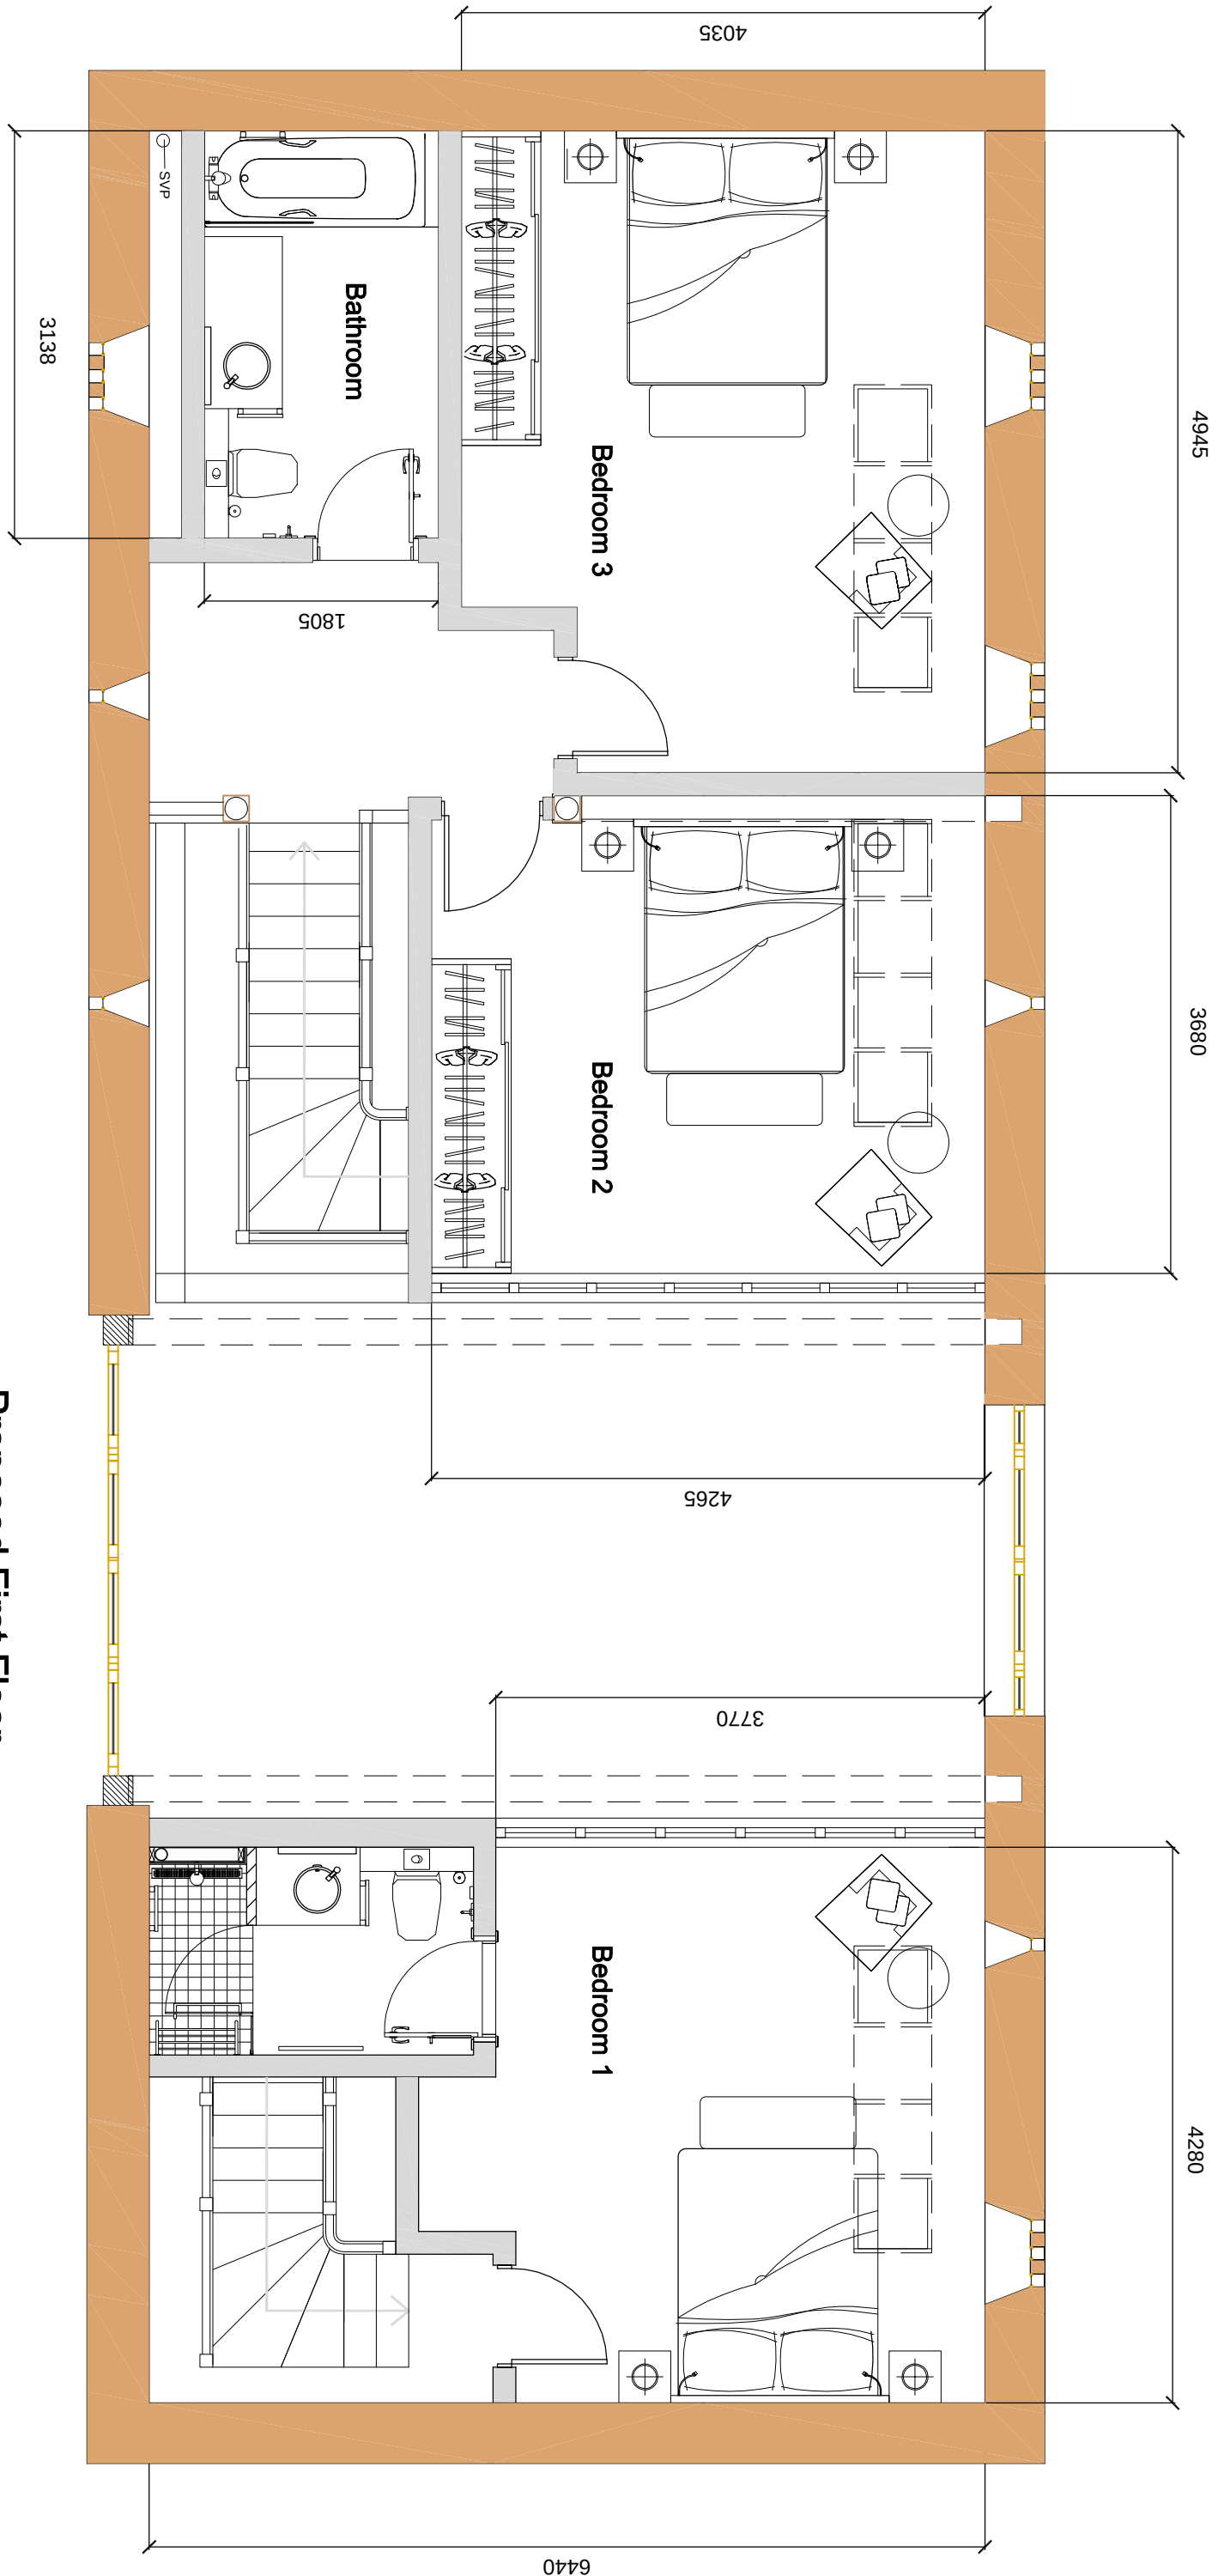


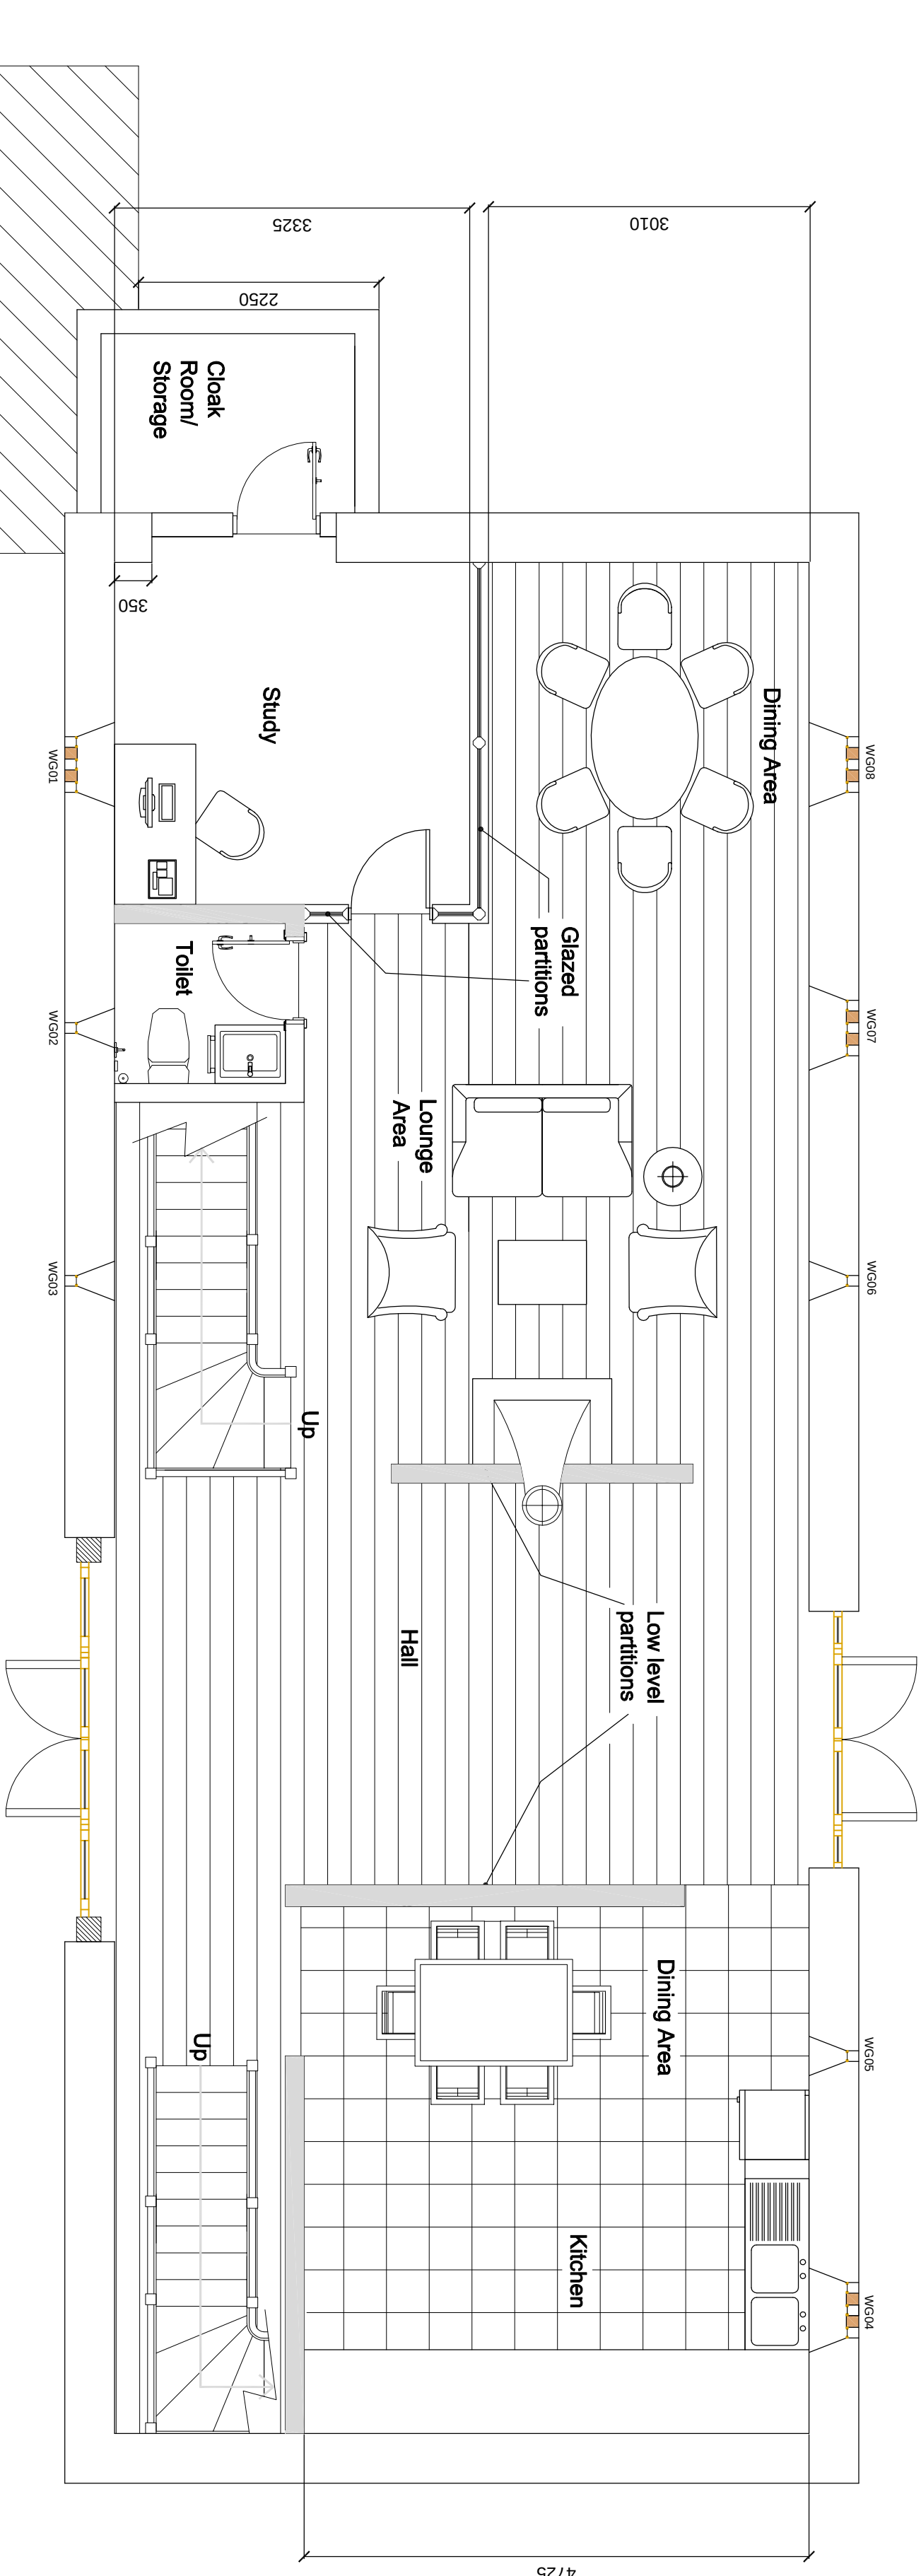

Proposed First Floor

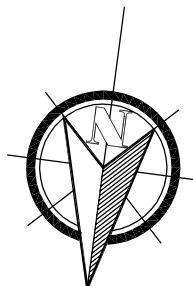

Proposed Ground Floor

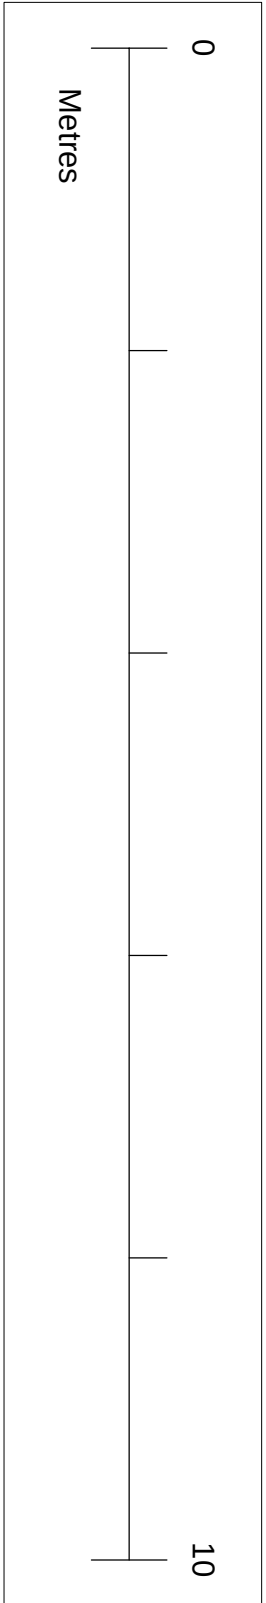

PLANNING
ISSUE

NOTES :			
DATE	REV.	COMMENTS	
16-01-12	A	Planning Issue	

1 Fosseville, South Hedley, Peterhead GU13 9PL
Tel: 01770 82 66 88
email: info@felboodesigns.com

felboodesigns

1 Fosseville, South Hedley, Peterhead GU13 9PL
Tel: 01770 82 66 88
email: info@felboodesigns.com

bolrush developments - The Old Barn - Farning

The Old Barn - Proposed Ground & First Floor - GA

DRAWING NO. **3216-009**

DATE **16-01-12**

SCALE **1:50 A1**

REV. **A**

This scheme is subject to town planning and all other necessary consents. Dimensions, areas and levels where given are only approximate and subject to site survey. All dimensions are to be checked on site.

Figured dimensions only are to be taken from this drawing.

This drawing is to be used in conjunction with all relevant consultants' and variations are to be notified to the architect/supervising officer before the affected work commences.

bolrush developments - The Old Barn - Farning

The Old Barn - Proposed Ground & First Floor - GA