


The Annex - Proposed Ground Floor

PLANNING
ISSUE

NOTES :		
DATE	REV.	COMMENTS
16-01-12	A	Planning Issue

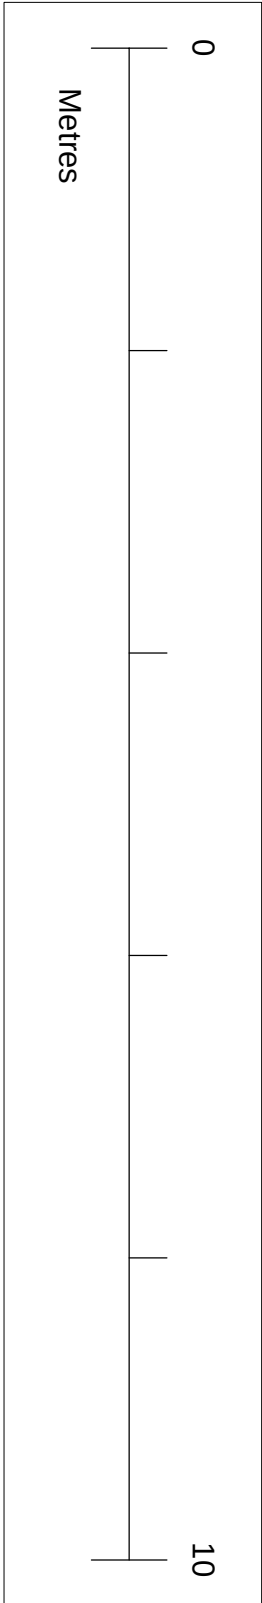

febo
designs

1 Fowcombe, South Heding, Peterhead GU31 9PL
Tel: 01770 82 66 88
email: febo@febo.com

Boltrush Developments - The Old Barn - Farning

The Annex - Proposed Plan - GA

DRAWING NO. 3216-008 DRAWN AF SCALE 1:50 A1 DATE 06/12 A

This scheme is subject to town planning and all other necessary consents. Dimensions, areas and levels where given are only approximate and subject to site survey. All dimensions are to be checked on site. Before work commences, all dimensions are to be reported to the architect/supervising officer.

Figured dimensions only are to be taken from this drawing. This drawing is to be used in conjunction with all relevant consultants' and other drawings. It is to be used for construction purposes only. Any variations are to be notified to the architect/supervising officer before the affected work commences.