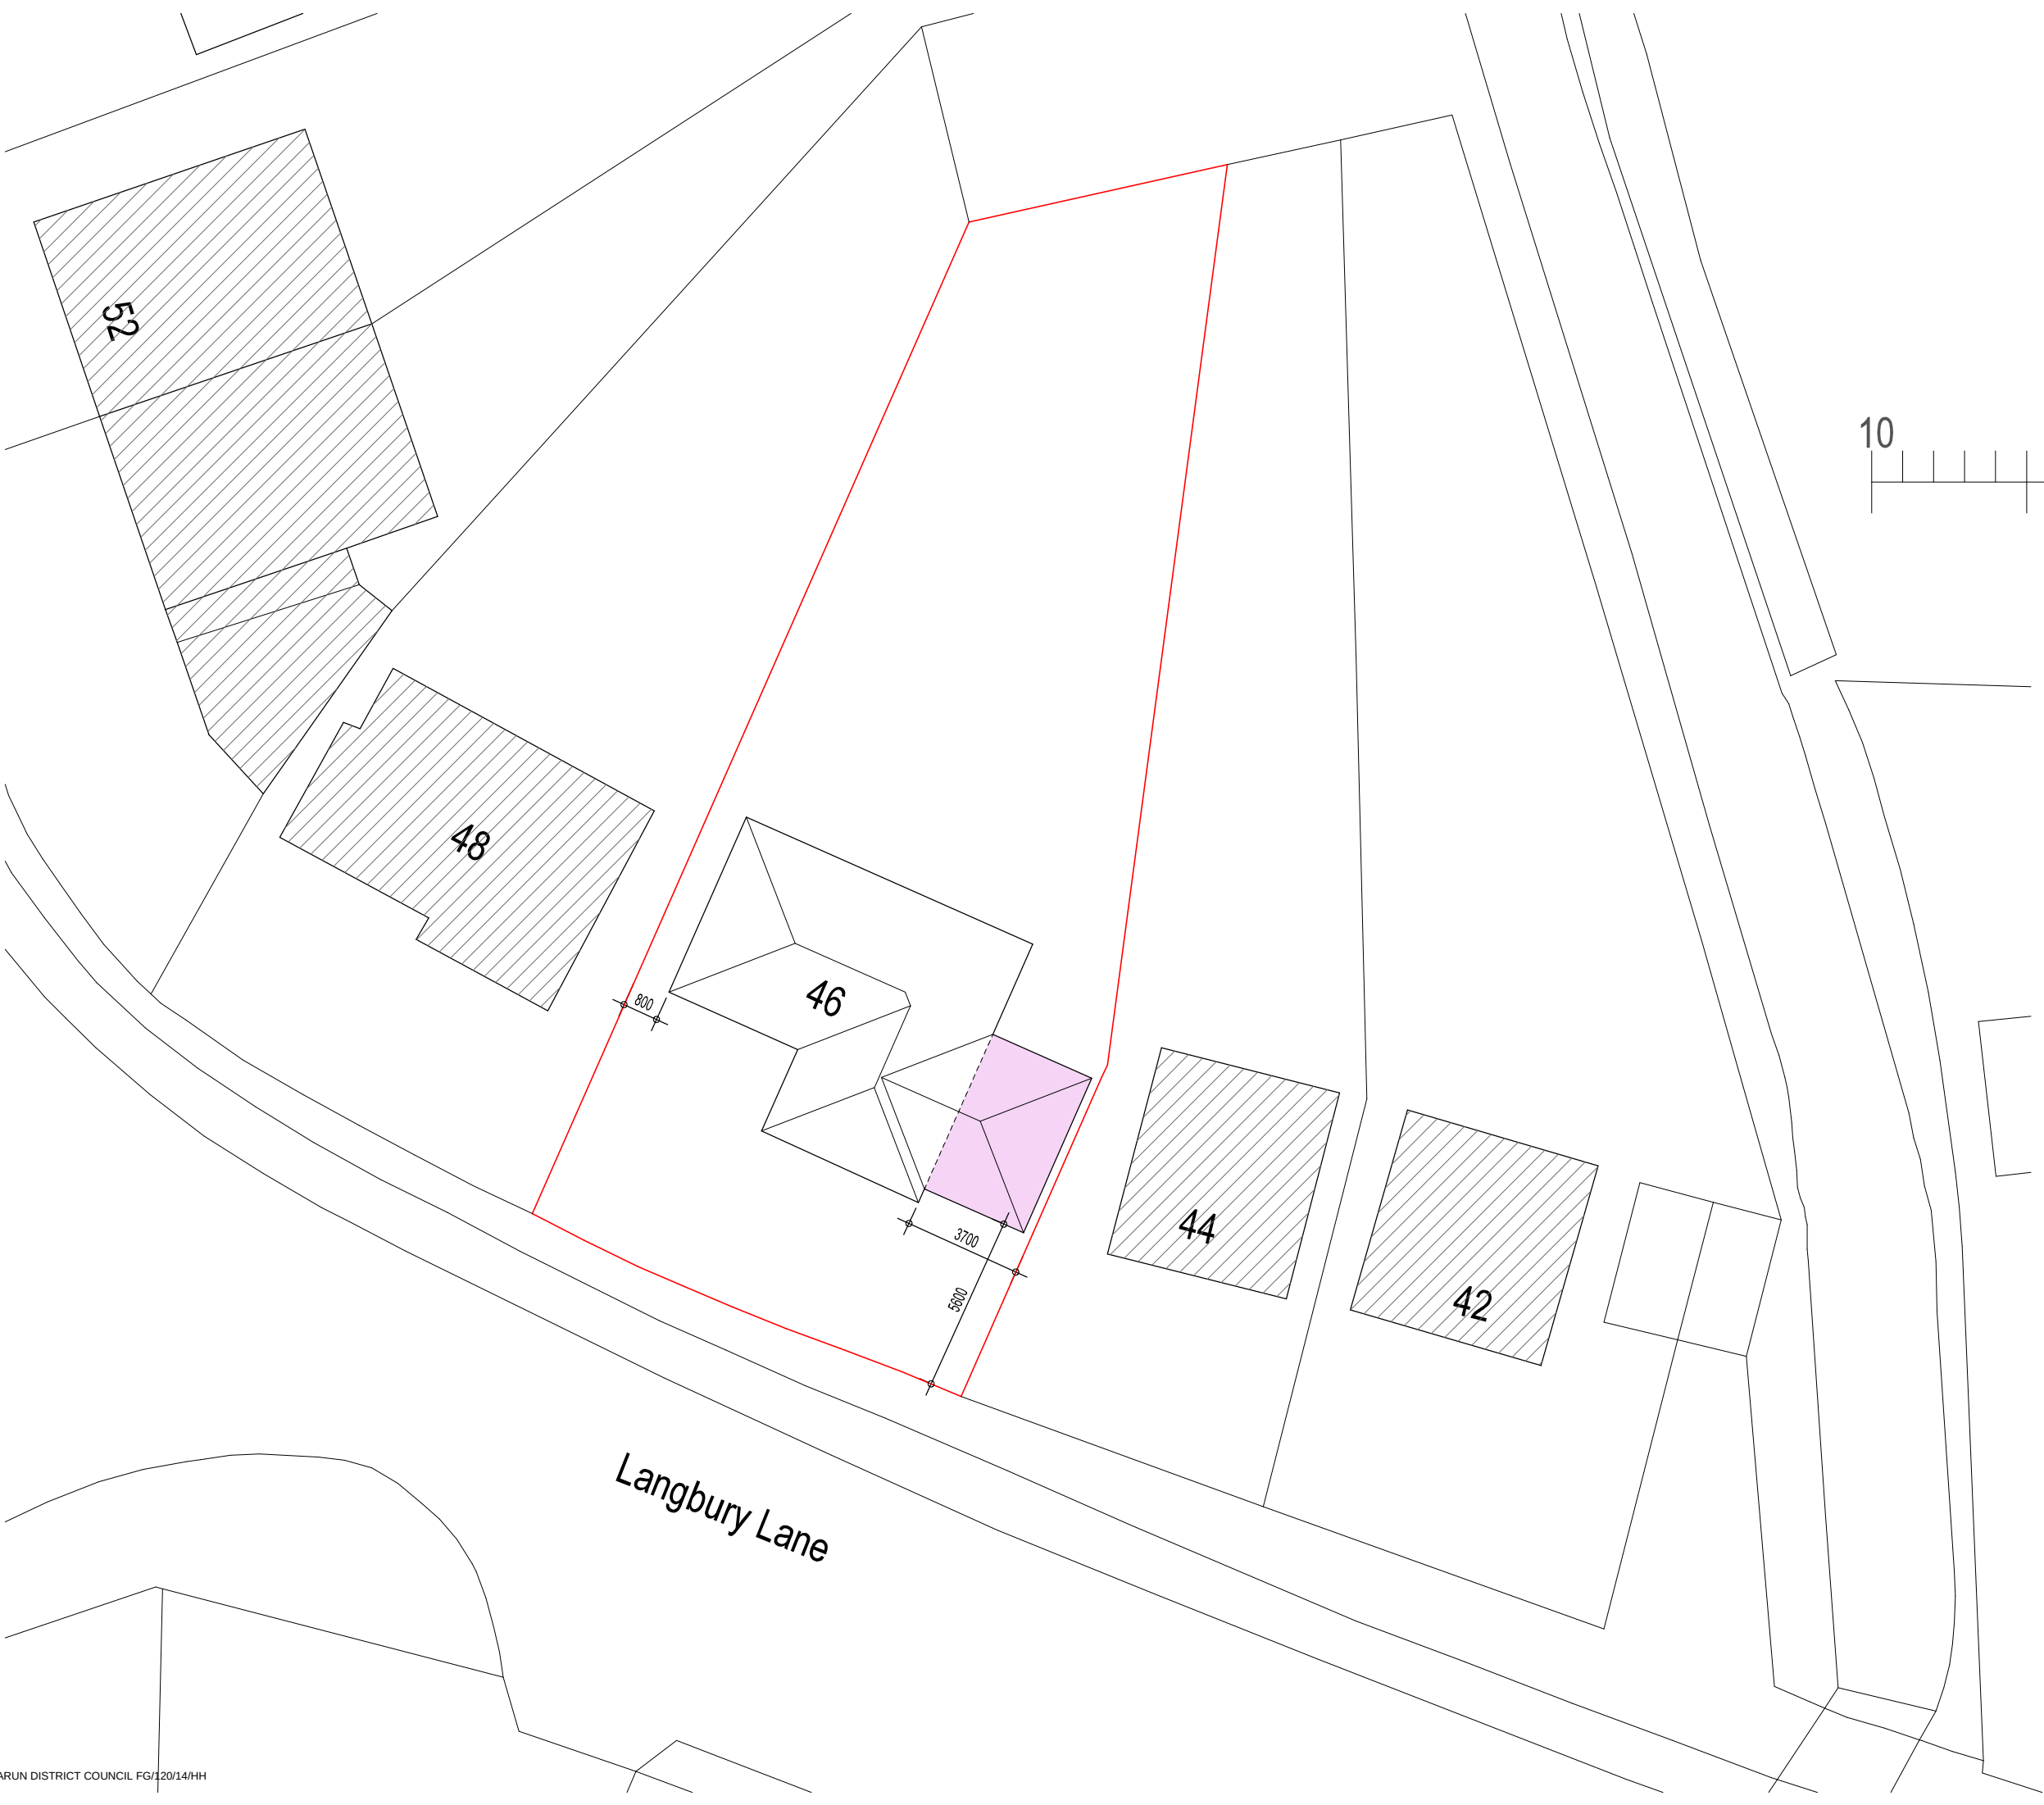


Note:
East boundary position and alignment to be checked and verified on site.

A	26/08/14	Dimensions to site boundaries added.
---	----------	--------------------------------------

Revisions

PROJECT
Proposed Single Storey Side Extension to 46 Langbury Lane Ferring
DRAWING

Site / Block Plan as Proposed

SCALE	DATE	DRG No
1:200@A3	Aug 2014	1417/C01A

Glenn Curran MCIAT
ARCHITECTURAL DESIGN + TECHNOLOGY
THE STUDIO 19 UPPER WEST DRIVE FERRING WEST SUSSEX BN12 5RG
T 01903 248787 M 07505 306875 E INFO@GLENNCURRAN.CO.UK