


Proposed Ground Floor

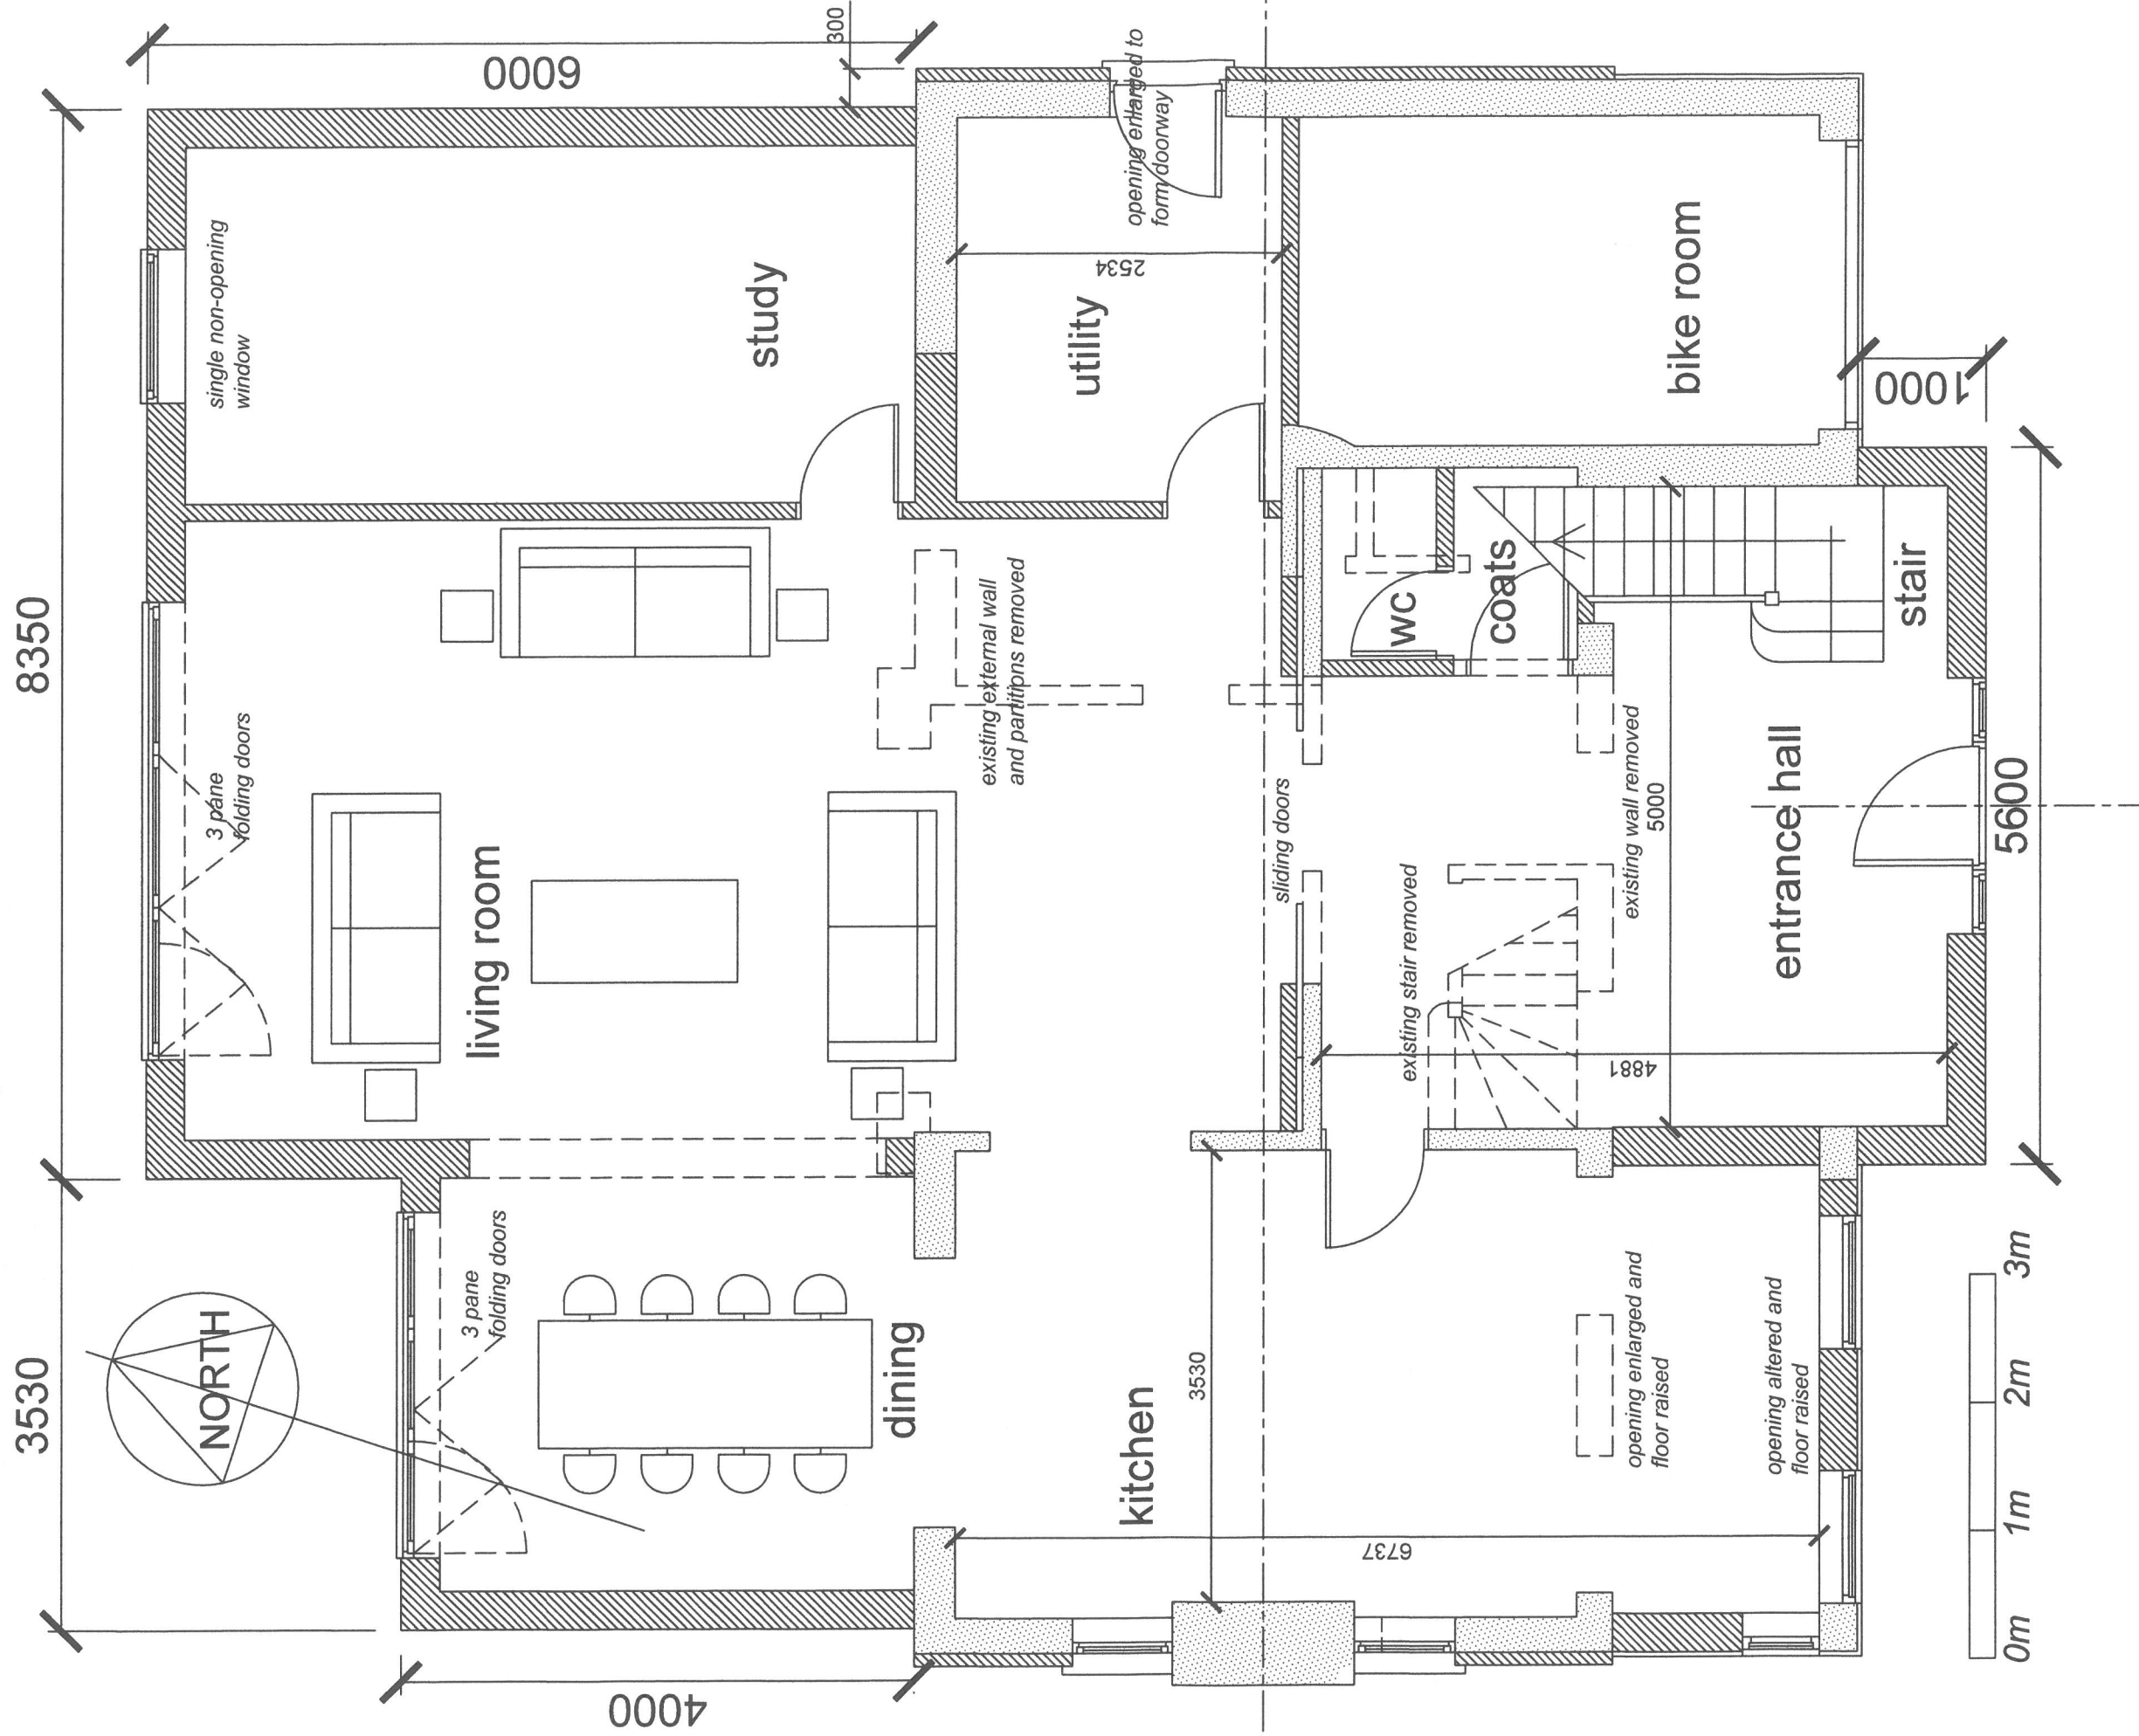

MR J P BUREL
11 TELGARTH ROAD
FERRING, BN12 5PX

For planning purposes only:
NOT for construction, do not
scale, refer to applicants own
survey drawings

PROJECT:

PROPOSED REFURBISHMENT
AND EXTENSION

TITLE:

PROPOSED GROUND FLOOR

DRAWING No:

430.01

SCALE:
1:50@A3